


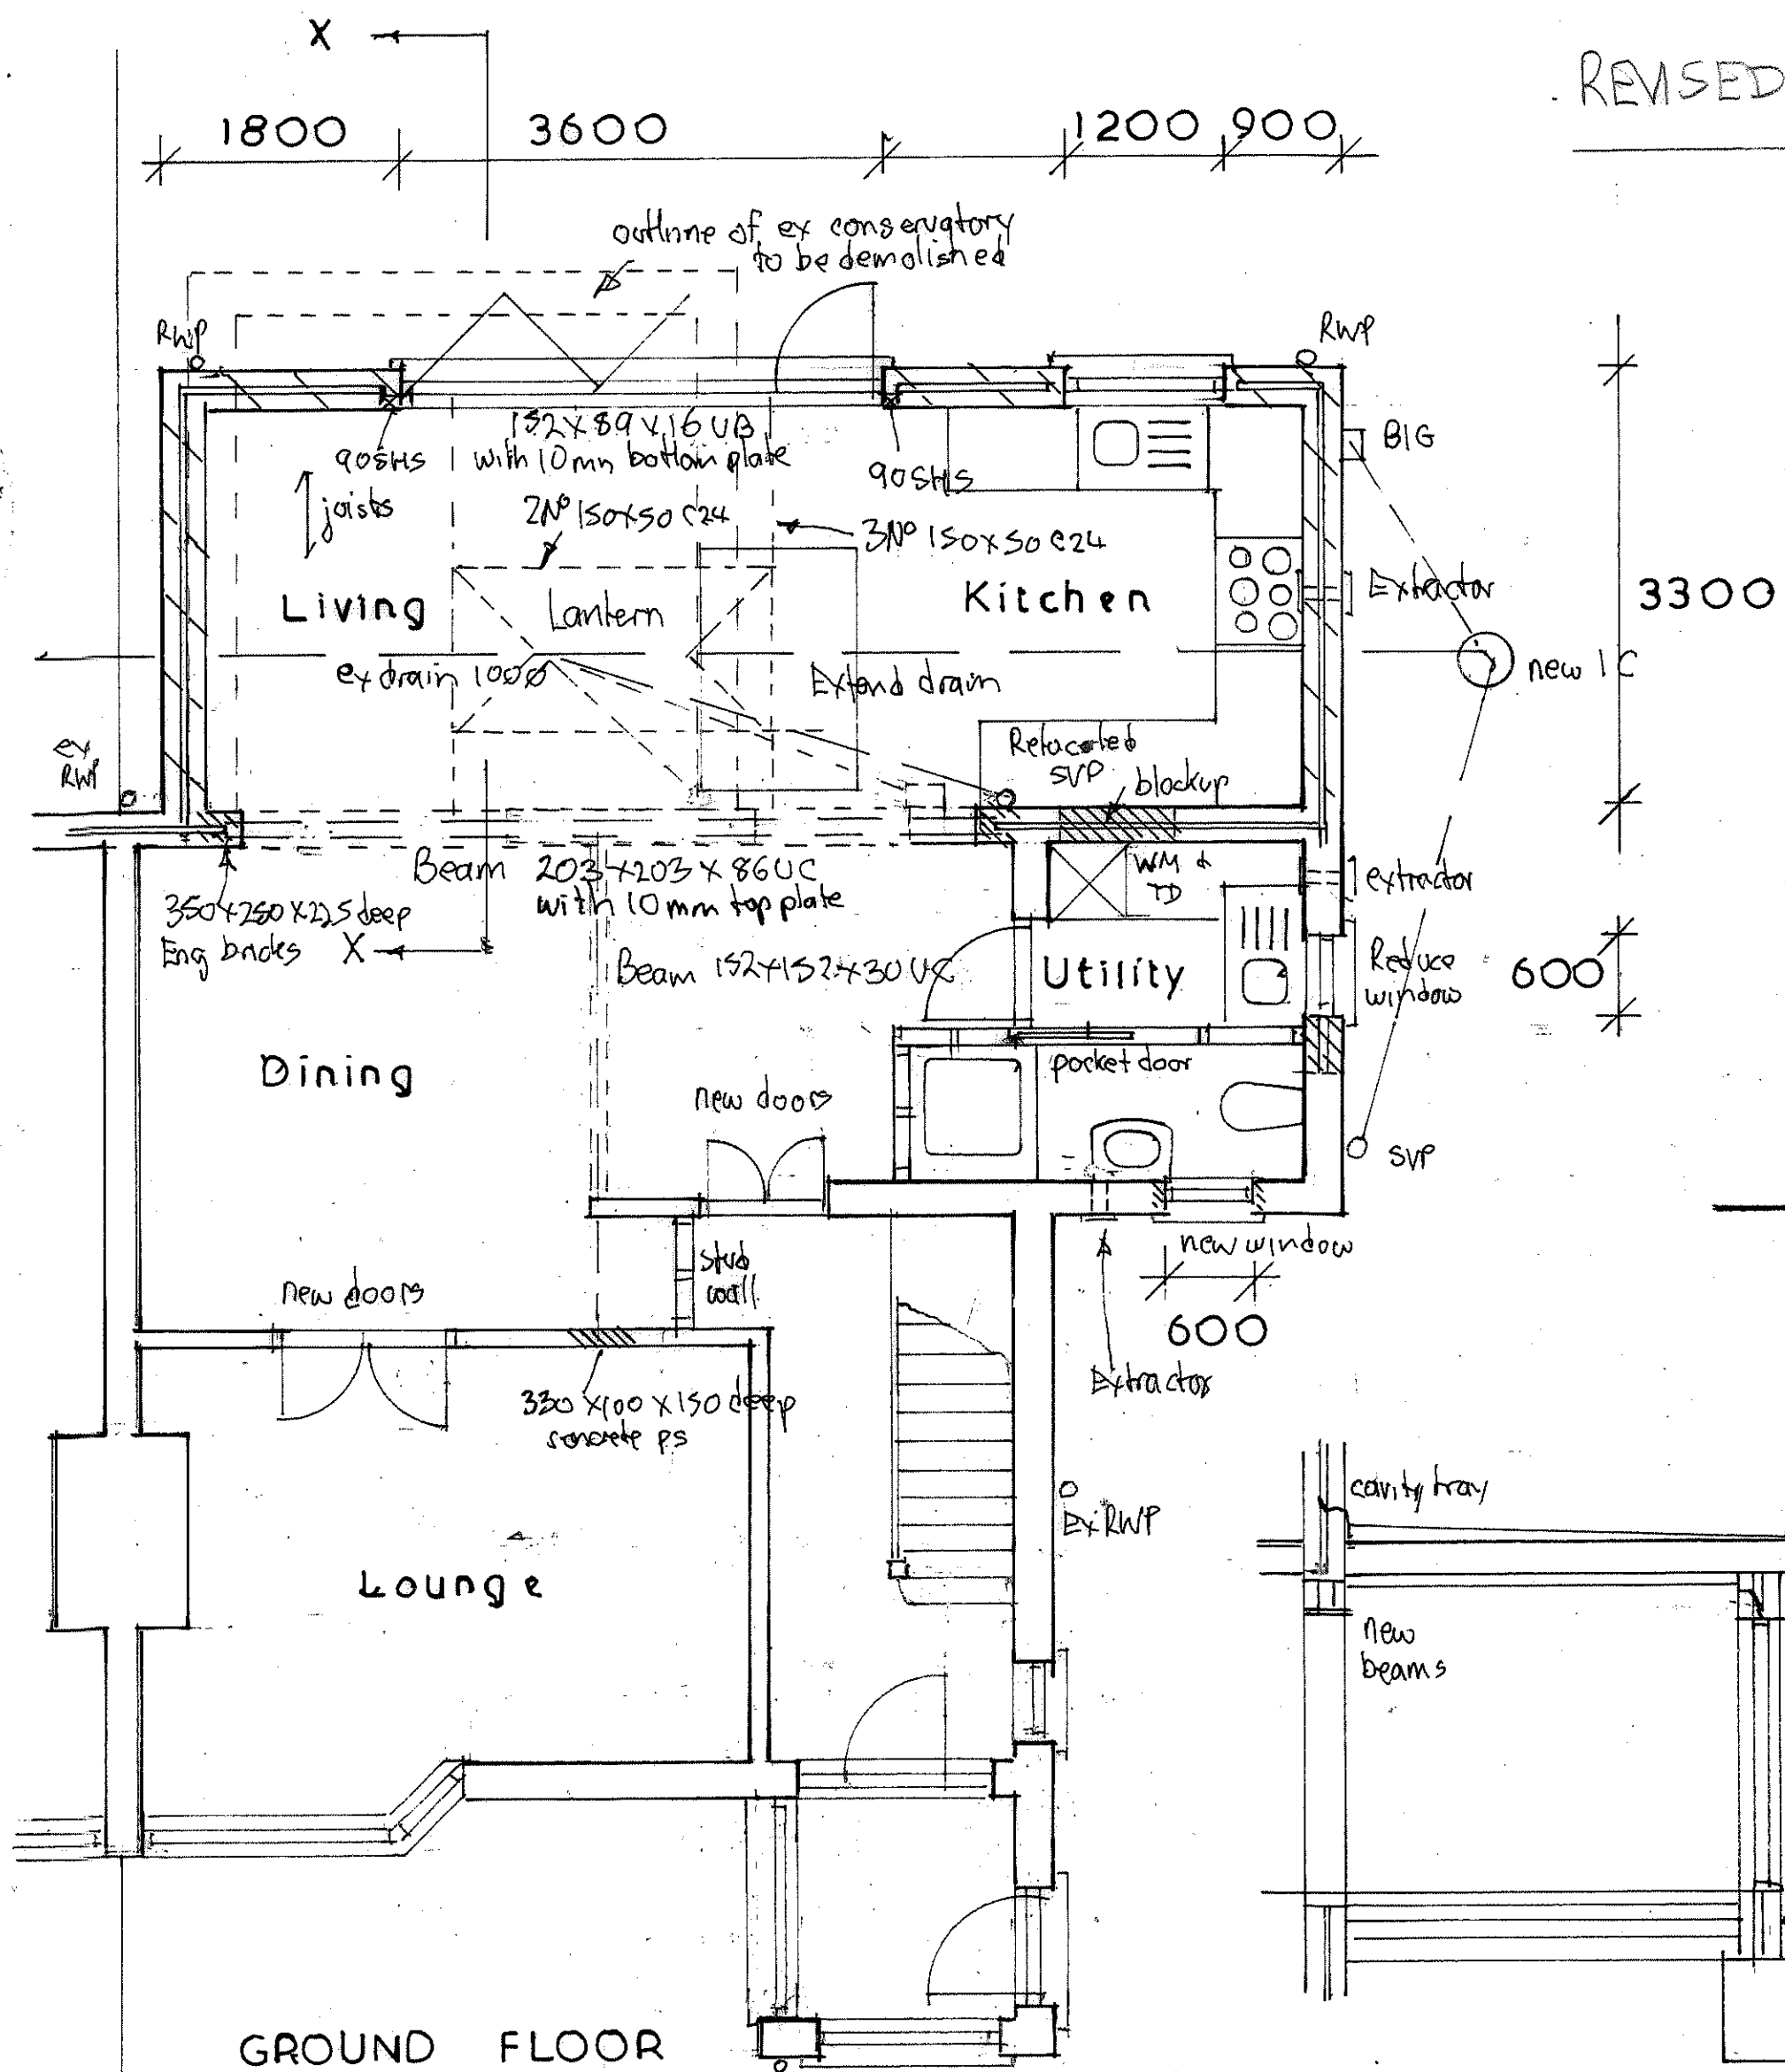


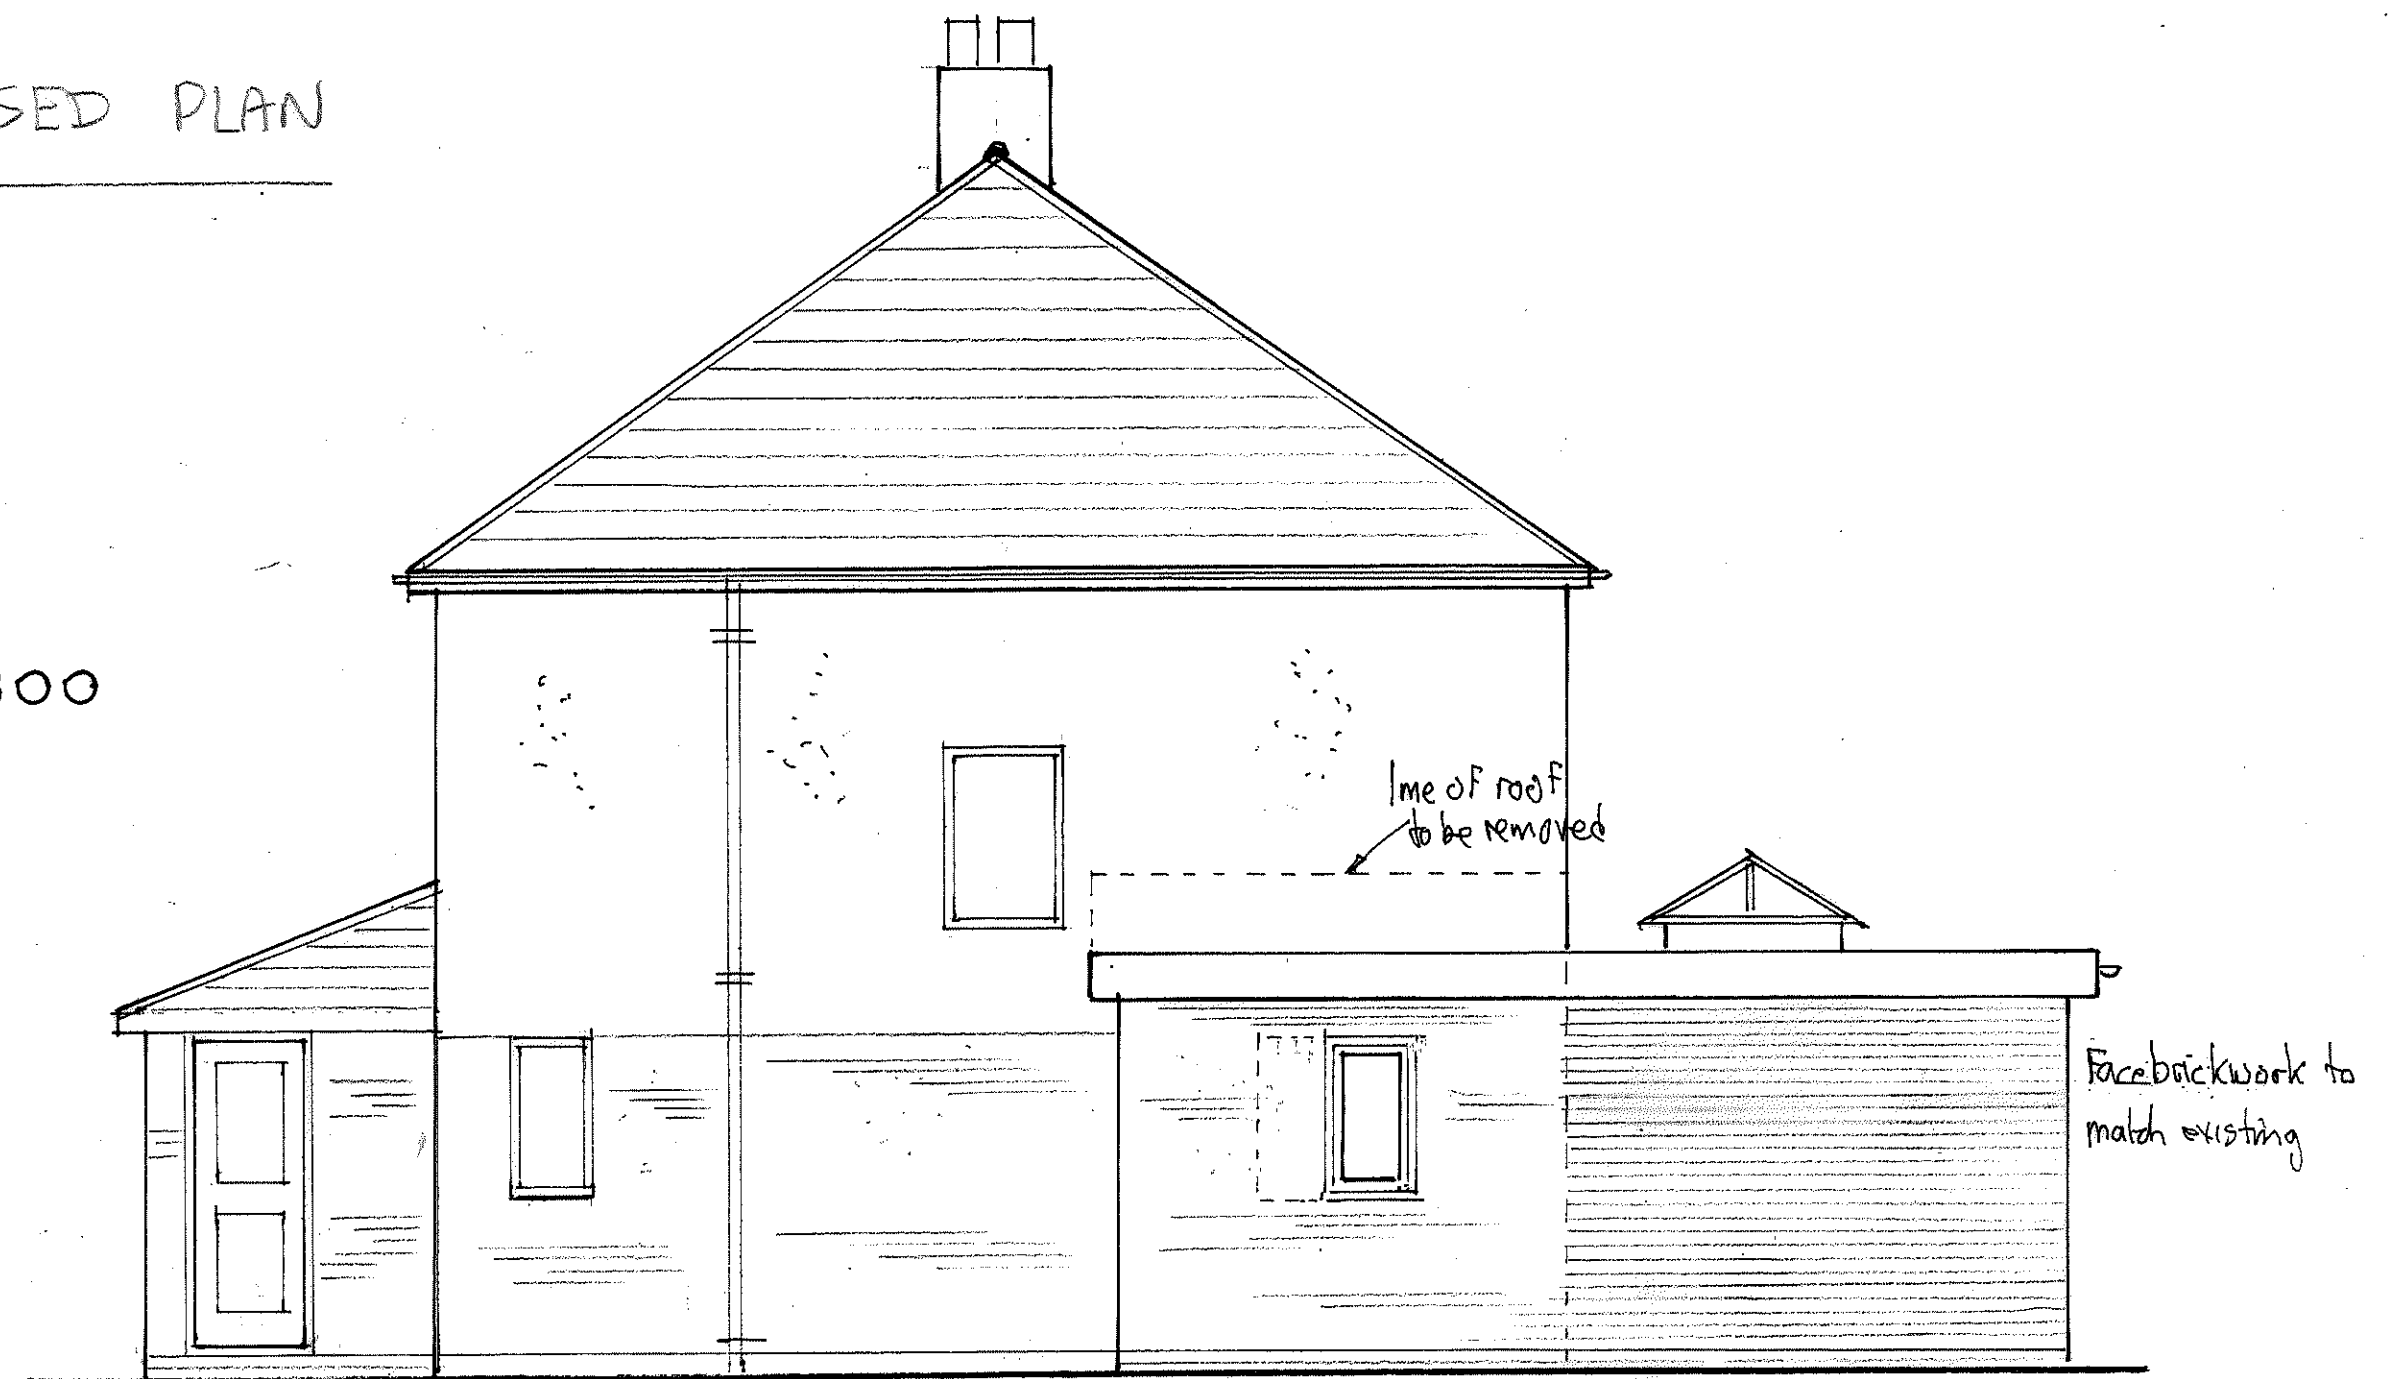

EAST SIDE

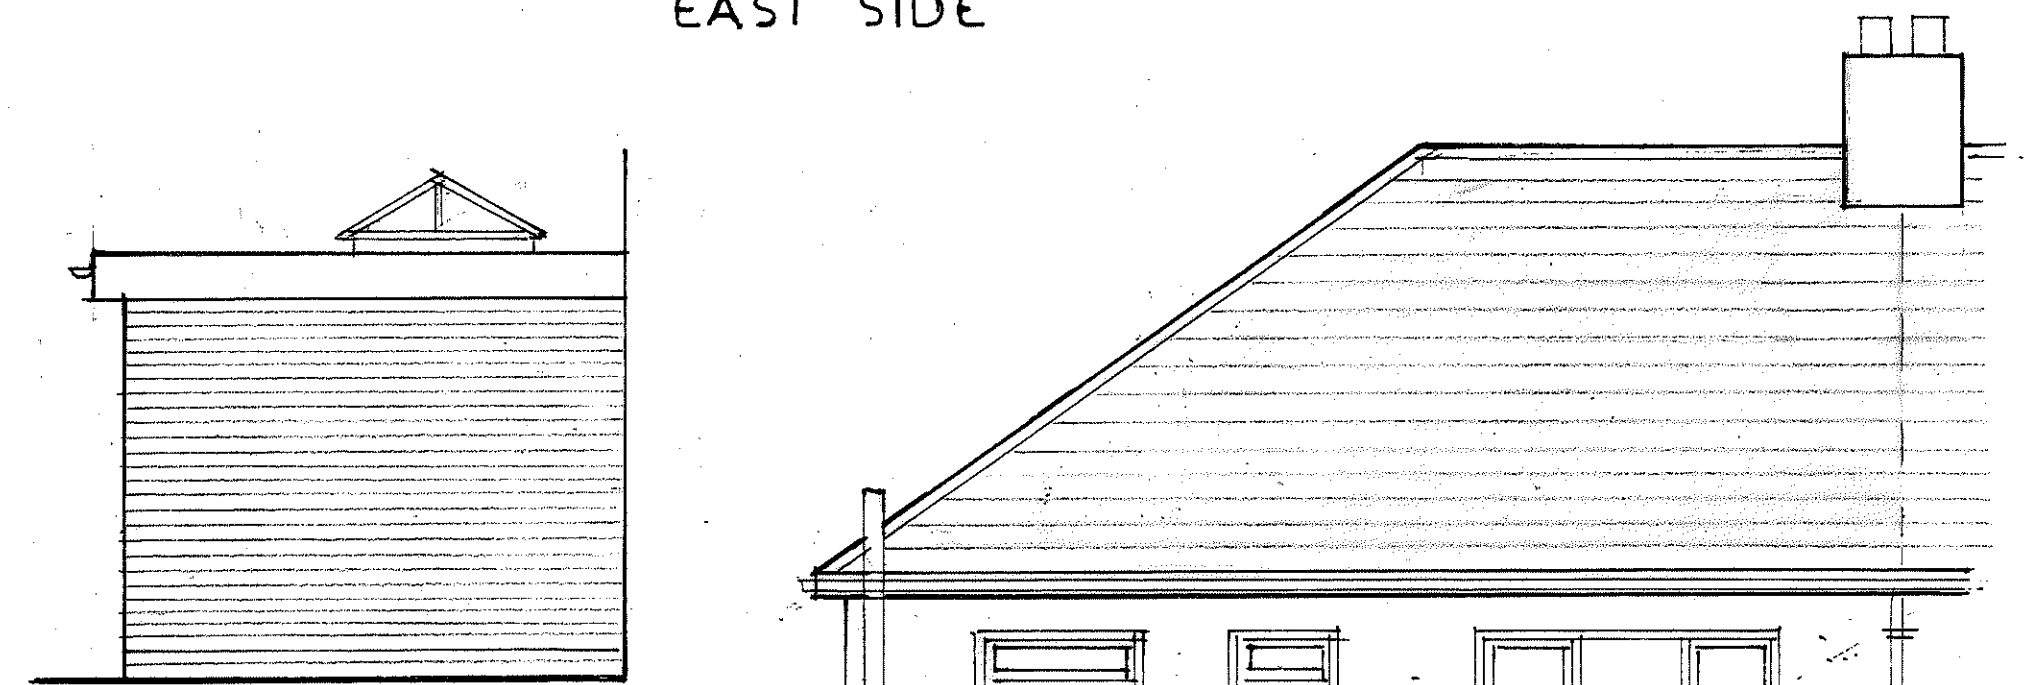

WEST

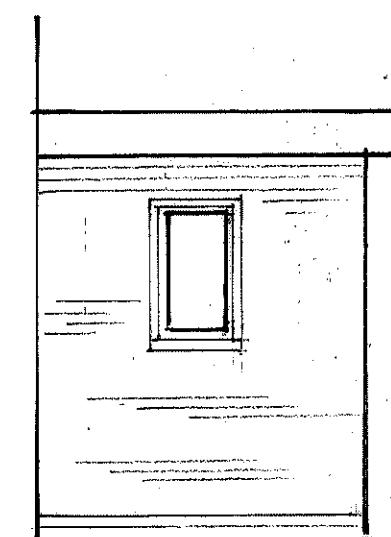

SOUTH



NORTH (REAR)

Metres



PROPOSED REAR EXTENSION  
7, GITSHAM GARDENS, WIDLEY.

Scale 1/50

Rev A Face brickwork shown  
Drawing 1 of 2