


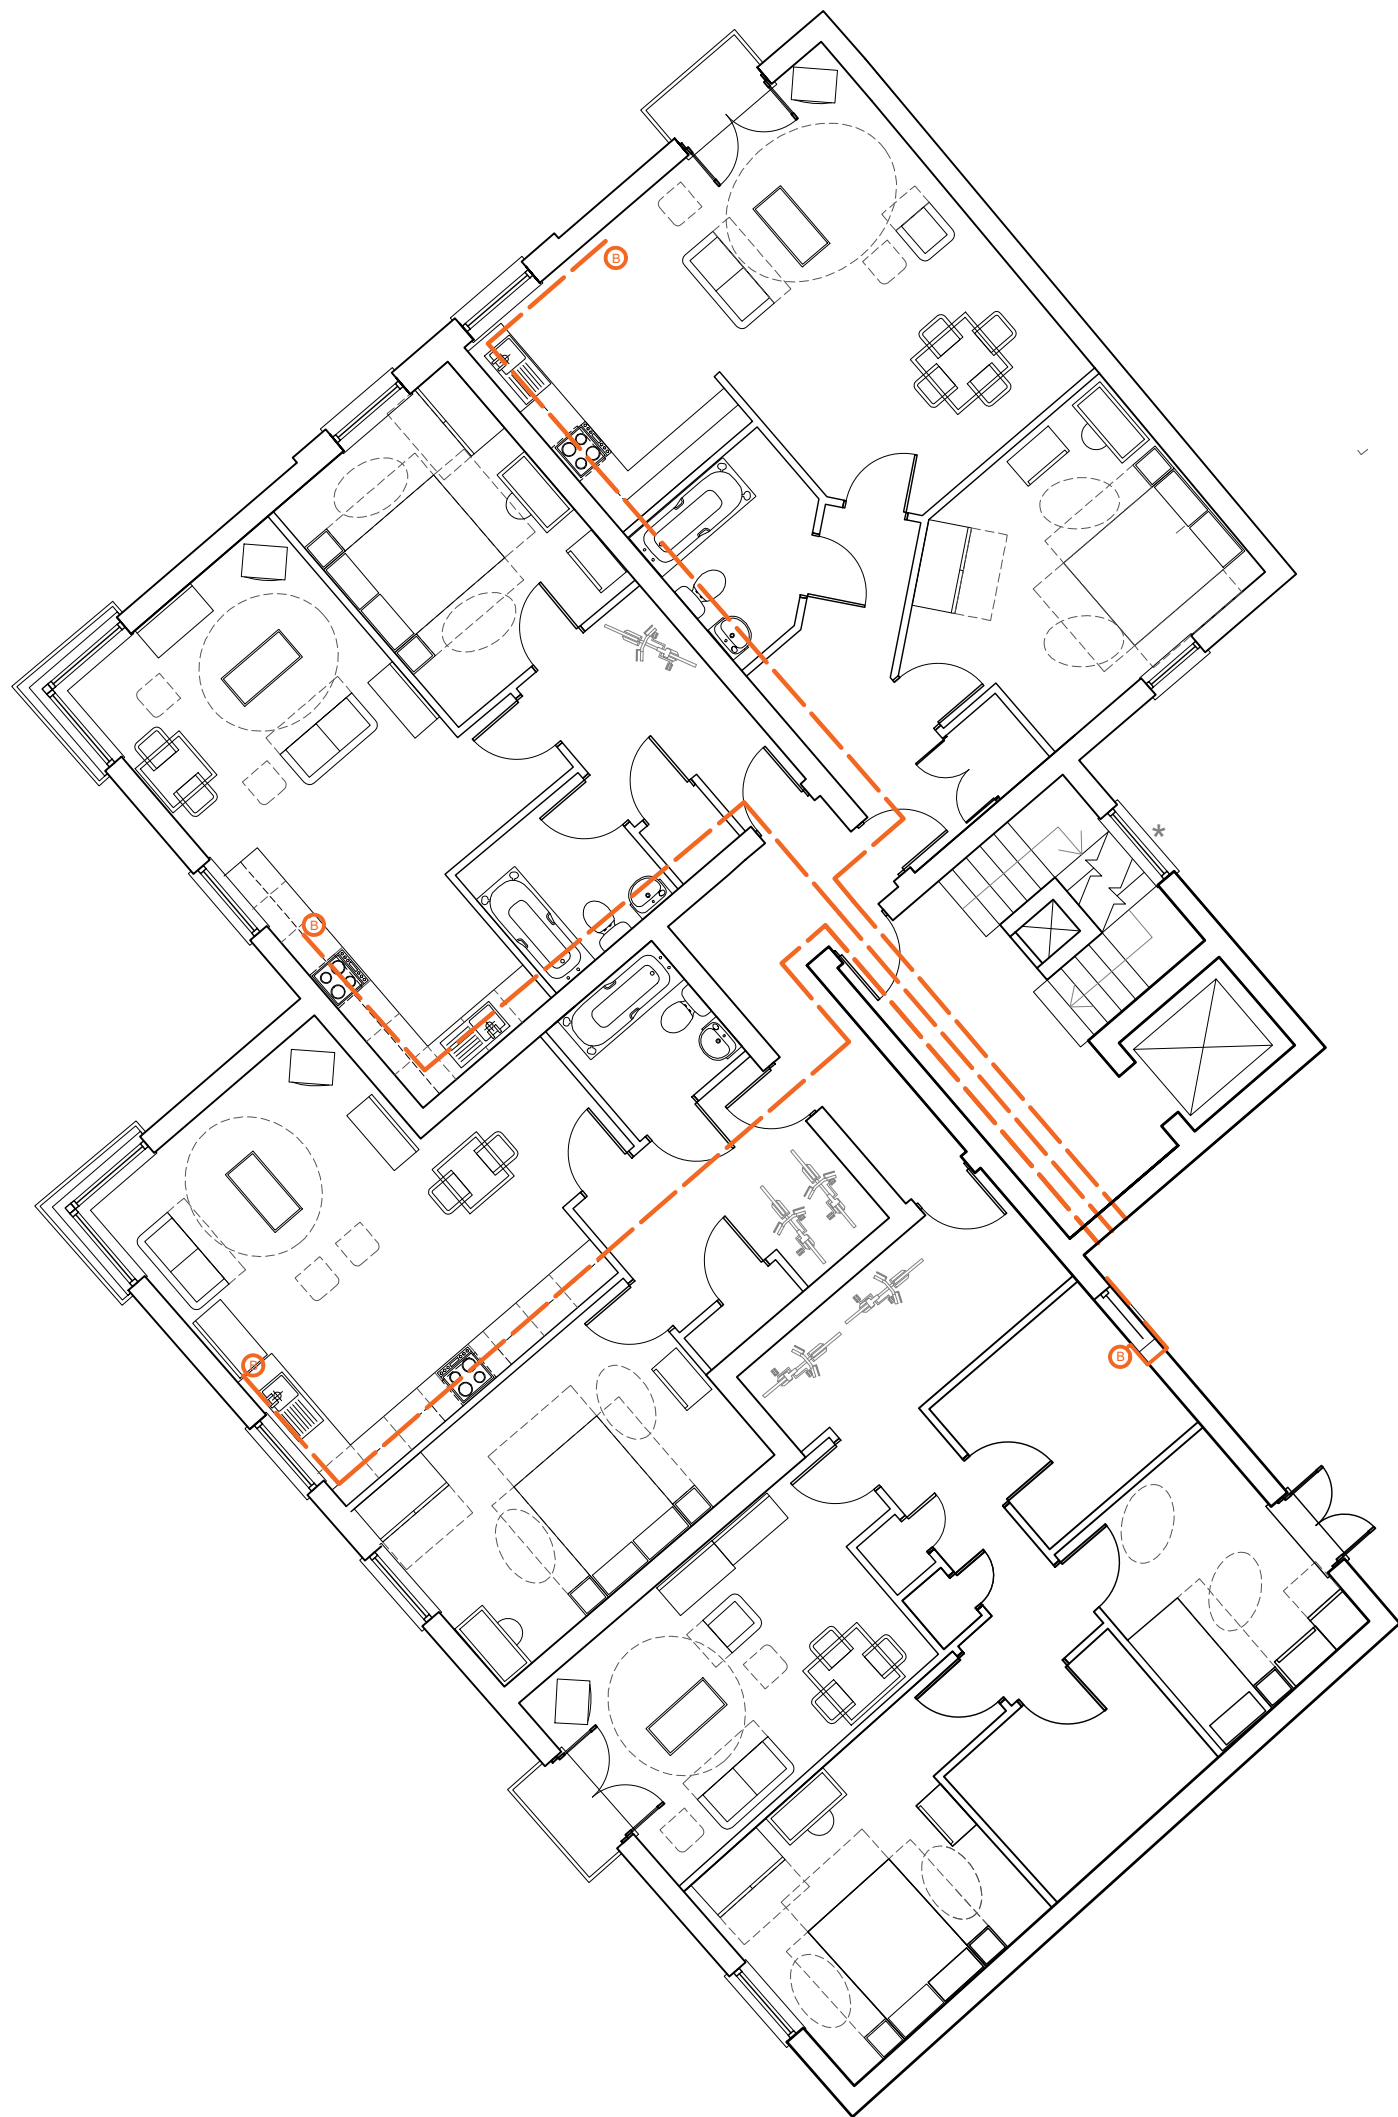


Do not scale from this drawing. Contractor to check all dimensions prior to setting out. Any discrepancies should be clarified with the Contract Administrator.

NOTES

→ BLOCK ENTRANCE

--- CURRENT INTERNAL GAS PIPE ROUTE

ⓑ COMBI BOILER LOCATION

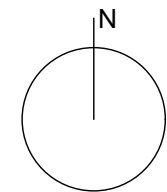

PROJECT TITLE:
WHEATSHEAF MEWS
REMEDICATION

DRAWING TITLE:
WHEATSHEAF MEWS EXISTING
INTERNAL GAS ROUTE

TYPICAL UPPER FLOOR (1st-3rd)

MAY_2026

Drawn by: NN

Date: 21/05/2026

DWG No: WM06

REV No: /

A3 - 1:100

OS Licence No.: 100019671

REVISIONS: