


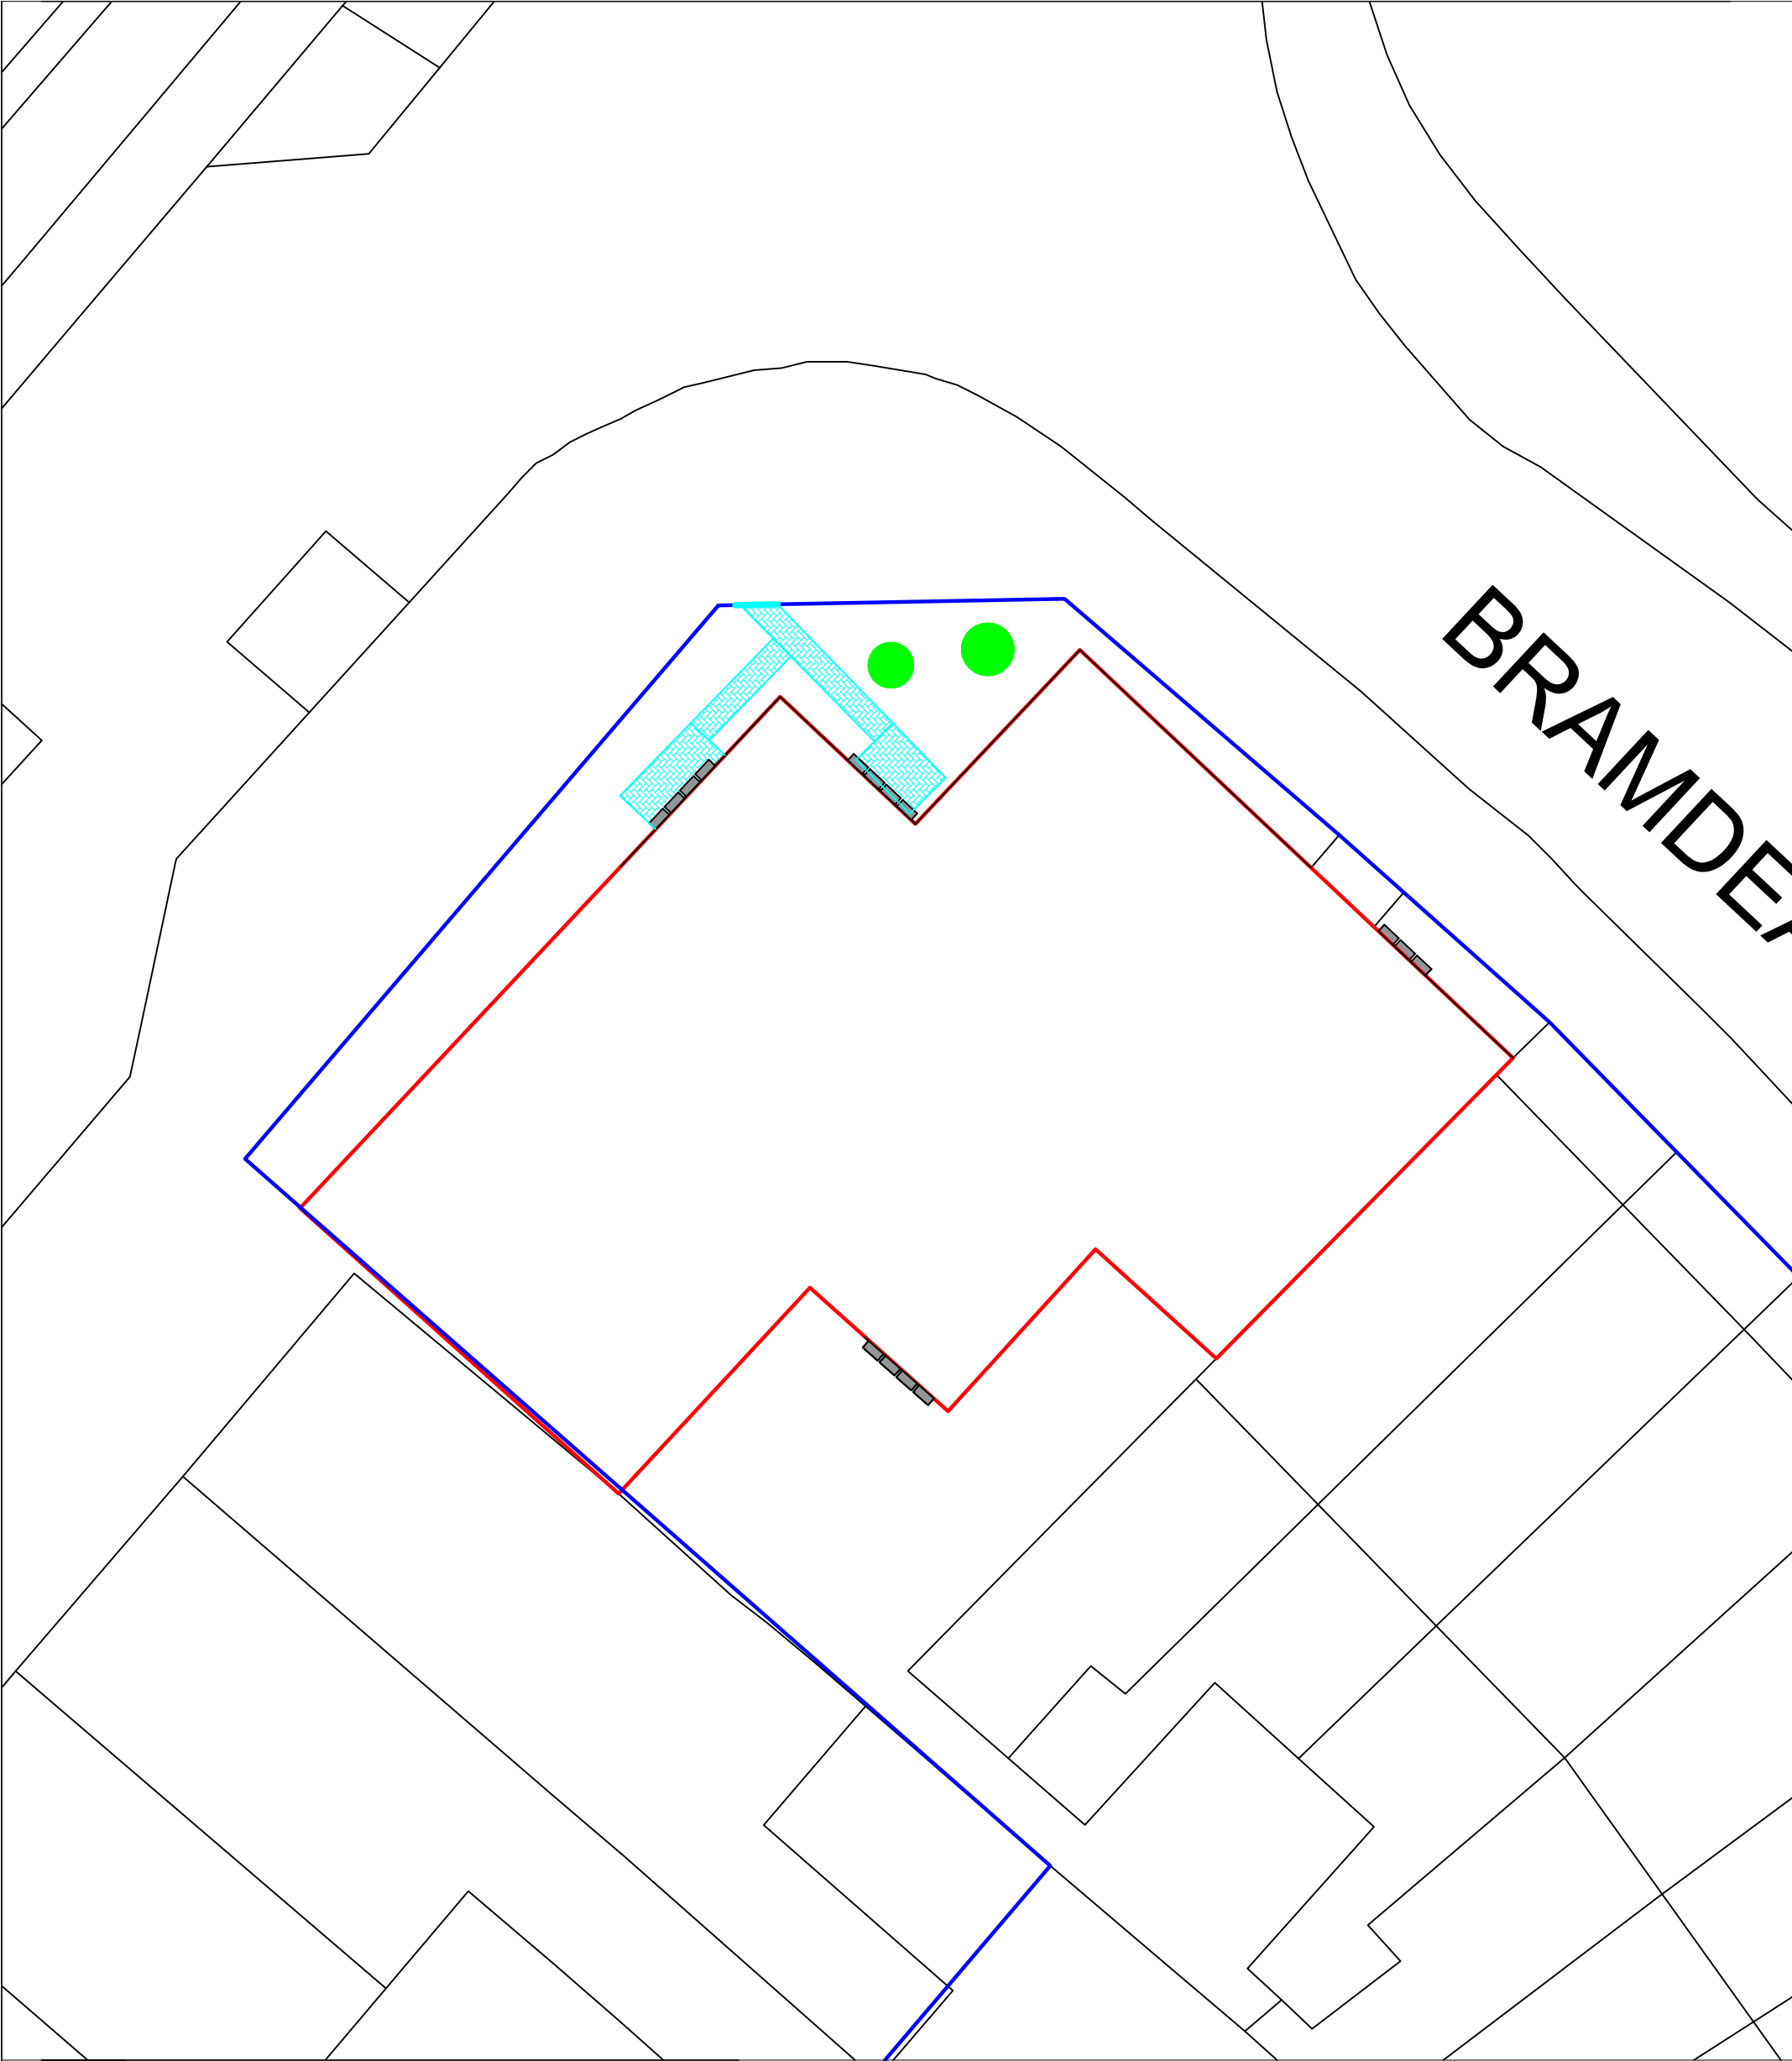

Do not scale from this drawing. Contractor to check all dimensions prior to setting out. Any discrepancies should be clarified with the Contract Administrator.

NOTES

 BLOCK BOUNDARY


 SITE BOUNDARY

 TREE

 PROPOSED ACCESS PATH

 PROPOSED ACCESS GATE

 GAS METER

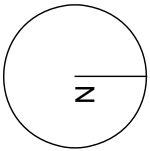

Portsmouth
CITY COUNCIL

PROJECT TITLE:
WHEATSHEAF MEWS
REMEDIATION

DRAWING TITLE:
WHEATSHEAF MEWS BLOCK
PLAN

MAY_2026

Drawn by: NN

Date: 21/05/2026

DWG No: WM10

REV No: /

A3 - 1:150

OS Licence No.: 100019671

REVISIONS: