


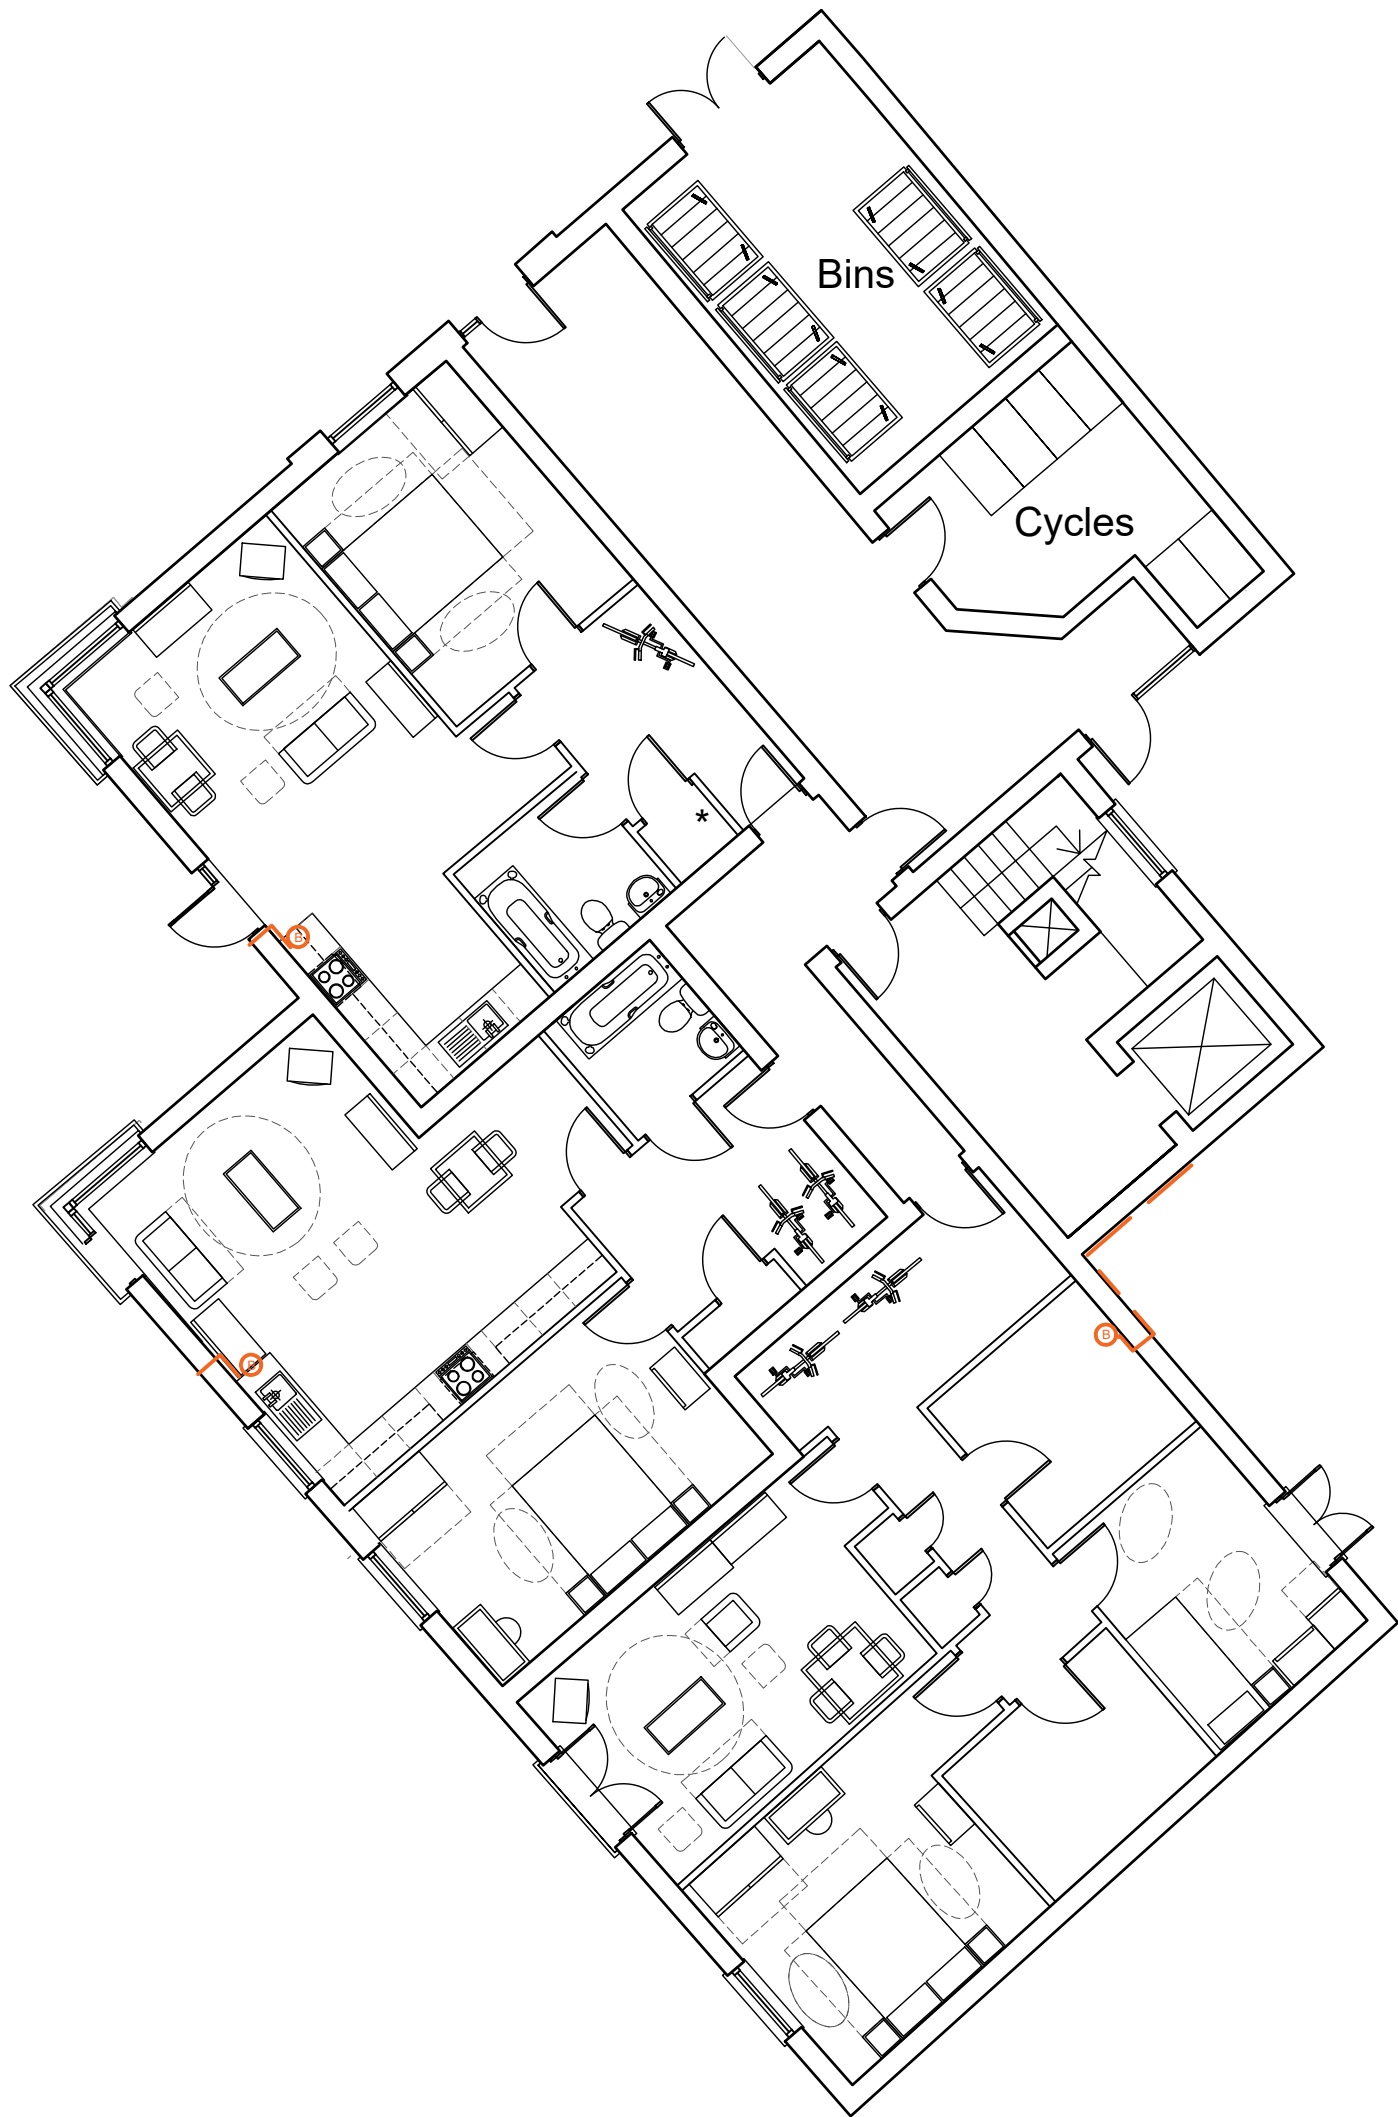


Do not scale from this drawing. Contractor to check all dimensions prior to setting out. Any discrepancies should be clarified with the Contract Administrator.

NOTES

→ BLOCK ENTRANCE

--- PROPOSED GAS PIPE ROUTE

B COMBI BOILER LOCATION

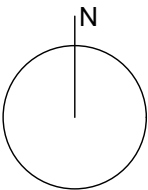

PROJECT TITLE:
WHEATSHEAF MEWS
REMEDICATION

DRAWING TITLE:
WHEATSHEAF MEWS PROPOSED
INTERNAL GAS ROUTE

GROUND FLOOR

MAY_2026 Drawn by: NN
Date: 21/05/2026 DWG No: WM07
REV No: /

A3 - 1:100

OS Licence No.: 100019671

REVISIONS: