






proposed elevation A  
scale - 1:50 @ A1

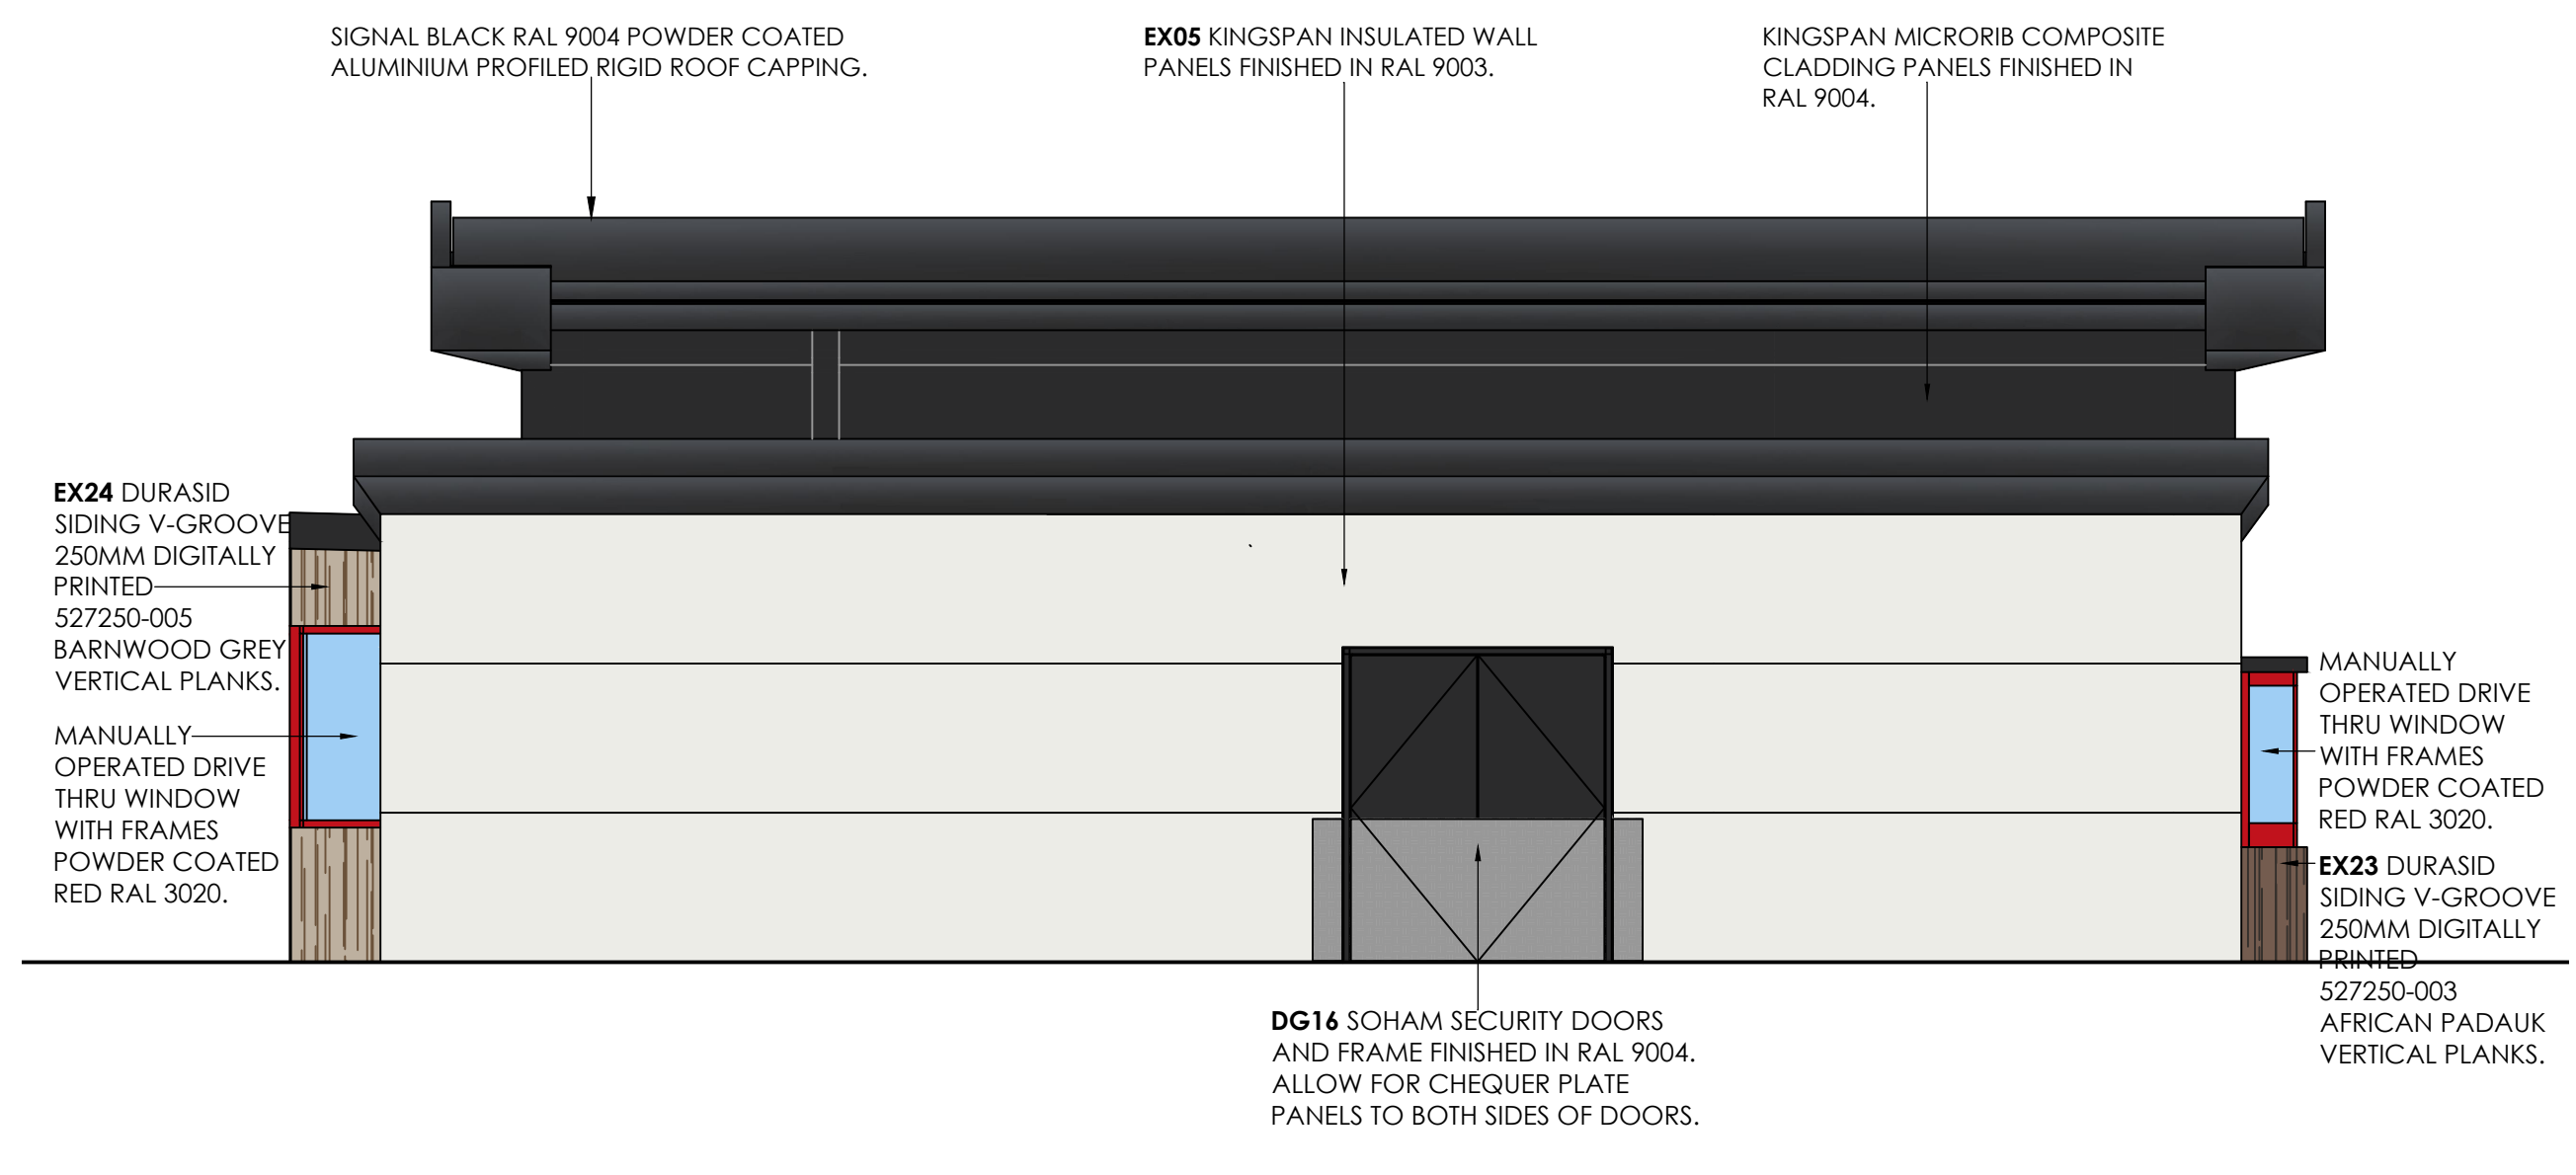


proposed elevation C  
scale - 1:50 @ A1

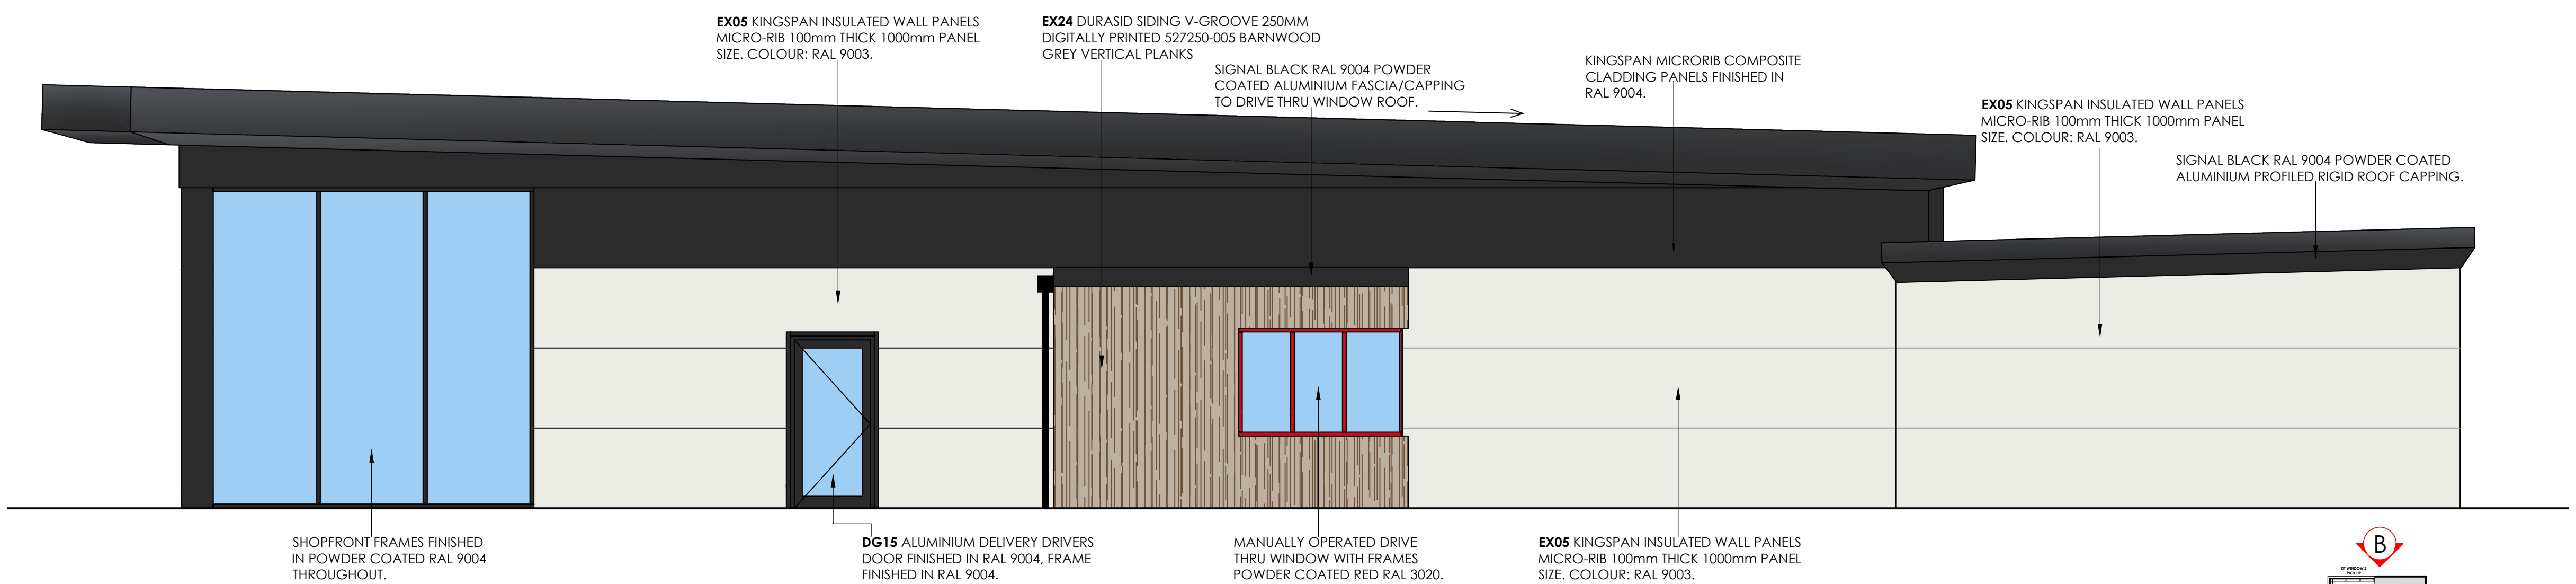

proposed elevation B  
scale - 1:50 @ A1

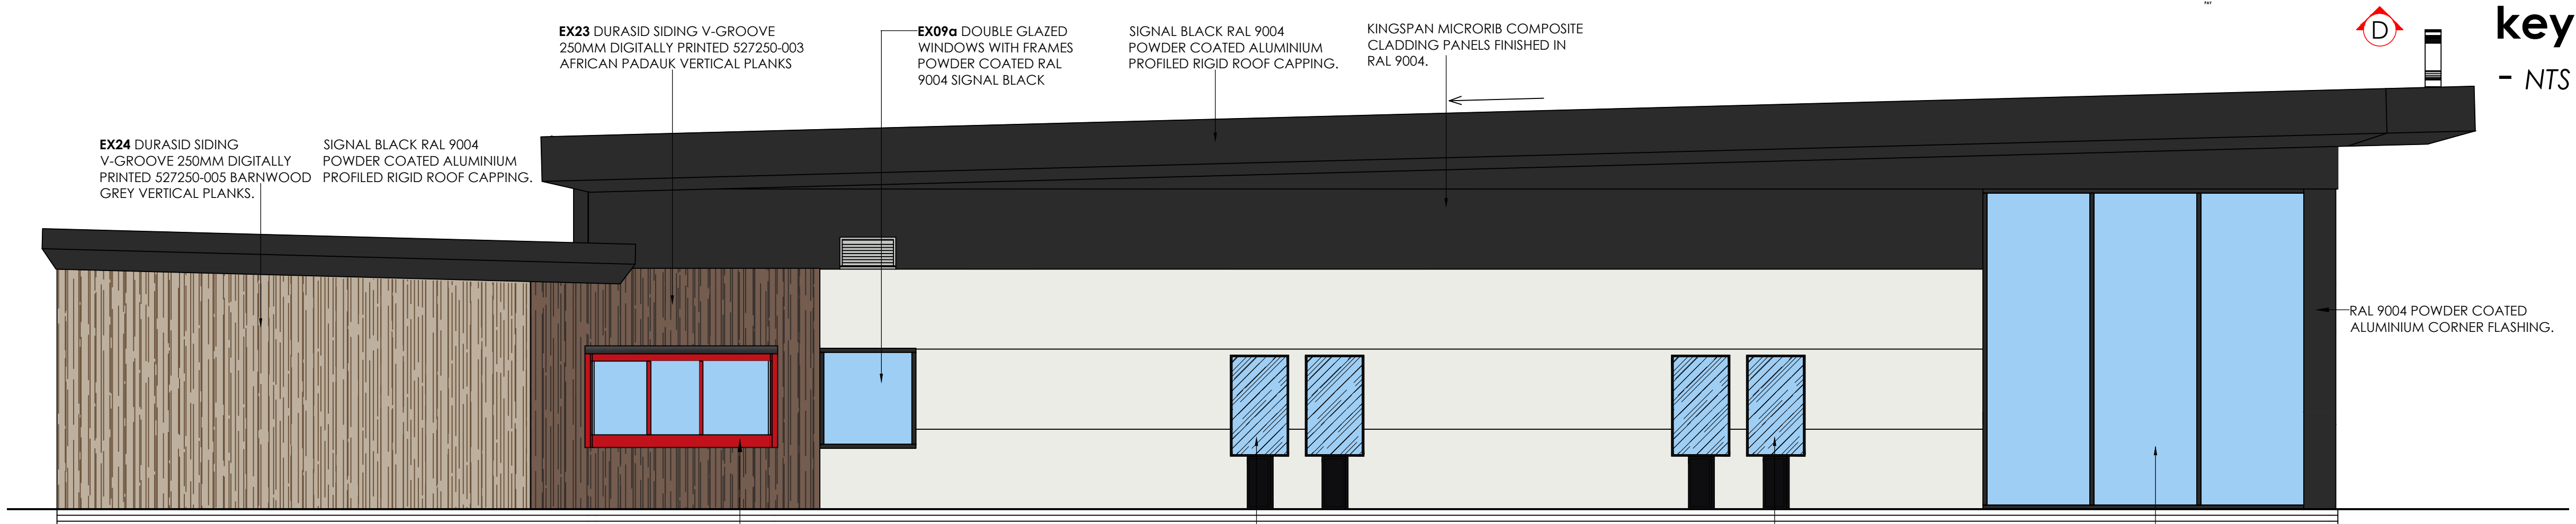

proposed elevation D  
scale - 1:50 @ A1

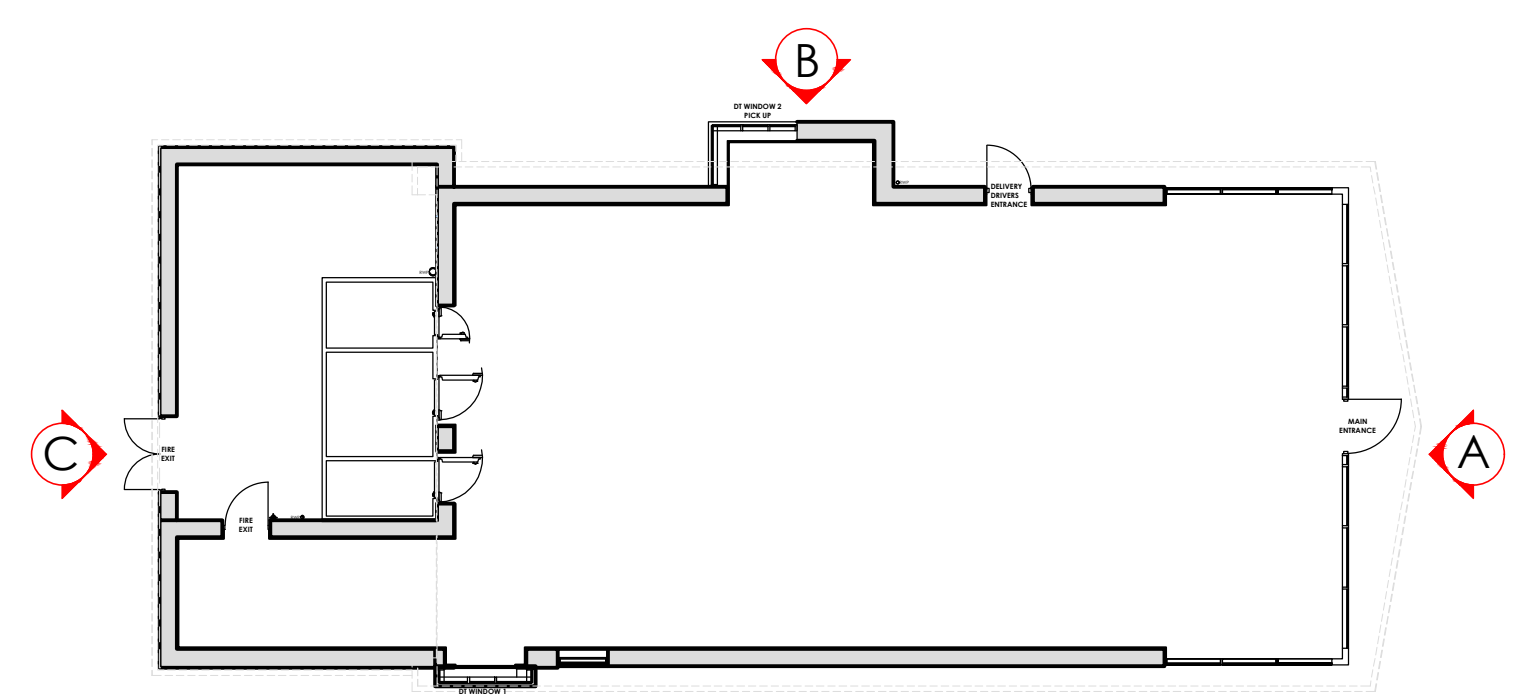

ALL DIMENSIONS TO BE CHECKED ON SITE.  
DO NOT SCALE FROM THIS DRAWING EXCEPT FOR THE PURPOSES OF LOCAL AUTHORITY PLANNING

| rev | date     | description                             |
|-----|----------|-----------------------------------------|
| A   | 13.05.26 | Updated menu boards on elevation D MMLD |

**HONE EDWARDS ASSOCIATES**  
Design Studio  
Millars Three  
Southmill Road  
Bishop's Stortford  
Herts. CM23 3DH  
email: firstname.lastname@honeedwards.co.uk  
Tel: 01279 758545  
Fax: 01279 757730

**NEW STORE 260**

store address  
**WATERLOOVILLE**  
ELETTRA AVE.  
WATERLOOVILLE  
PO7 7XS

drawing title  
**PROPOSED EXTERNAL ELEVATIONS AS APPROVED**

| drawn by | checked | date       |
|----------|---------|------------|
| MMLD     | JE      | MARCH 2026 |

| store no. | scale                  |
|-----------|------------------------|
| 0000      | 1:50 @ A1 / 1:100 @ A3 |

| drawing no.     | revision |
|-----------------|----------|
| 0000/2023/G212  |          |
| HEA drawing no. | revision |
| 3509/G212       | A        |