


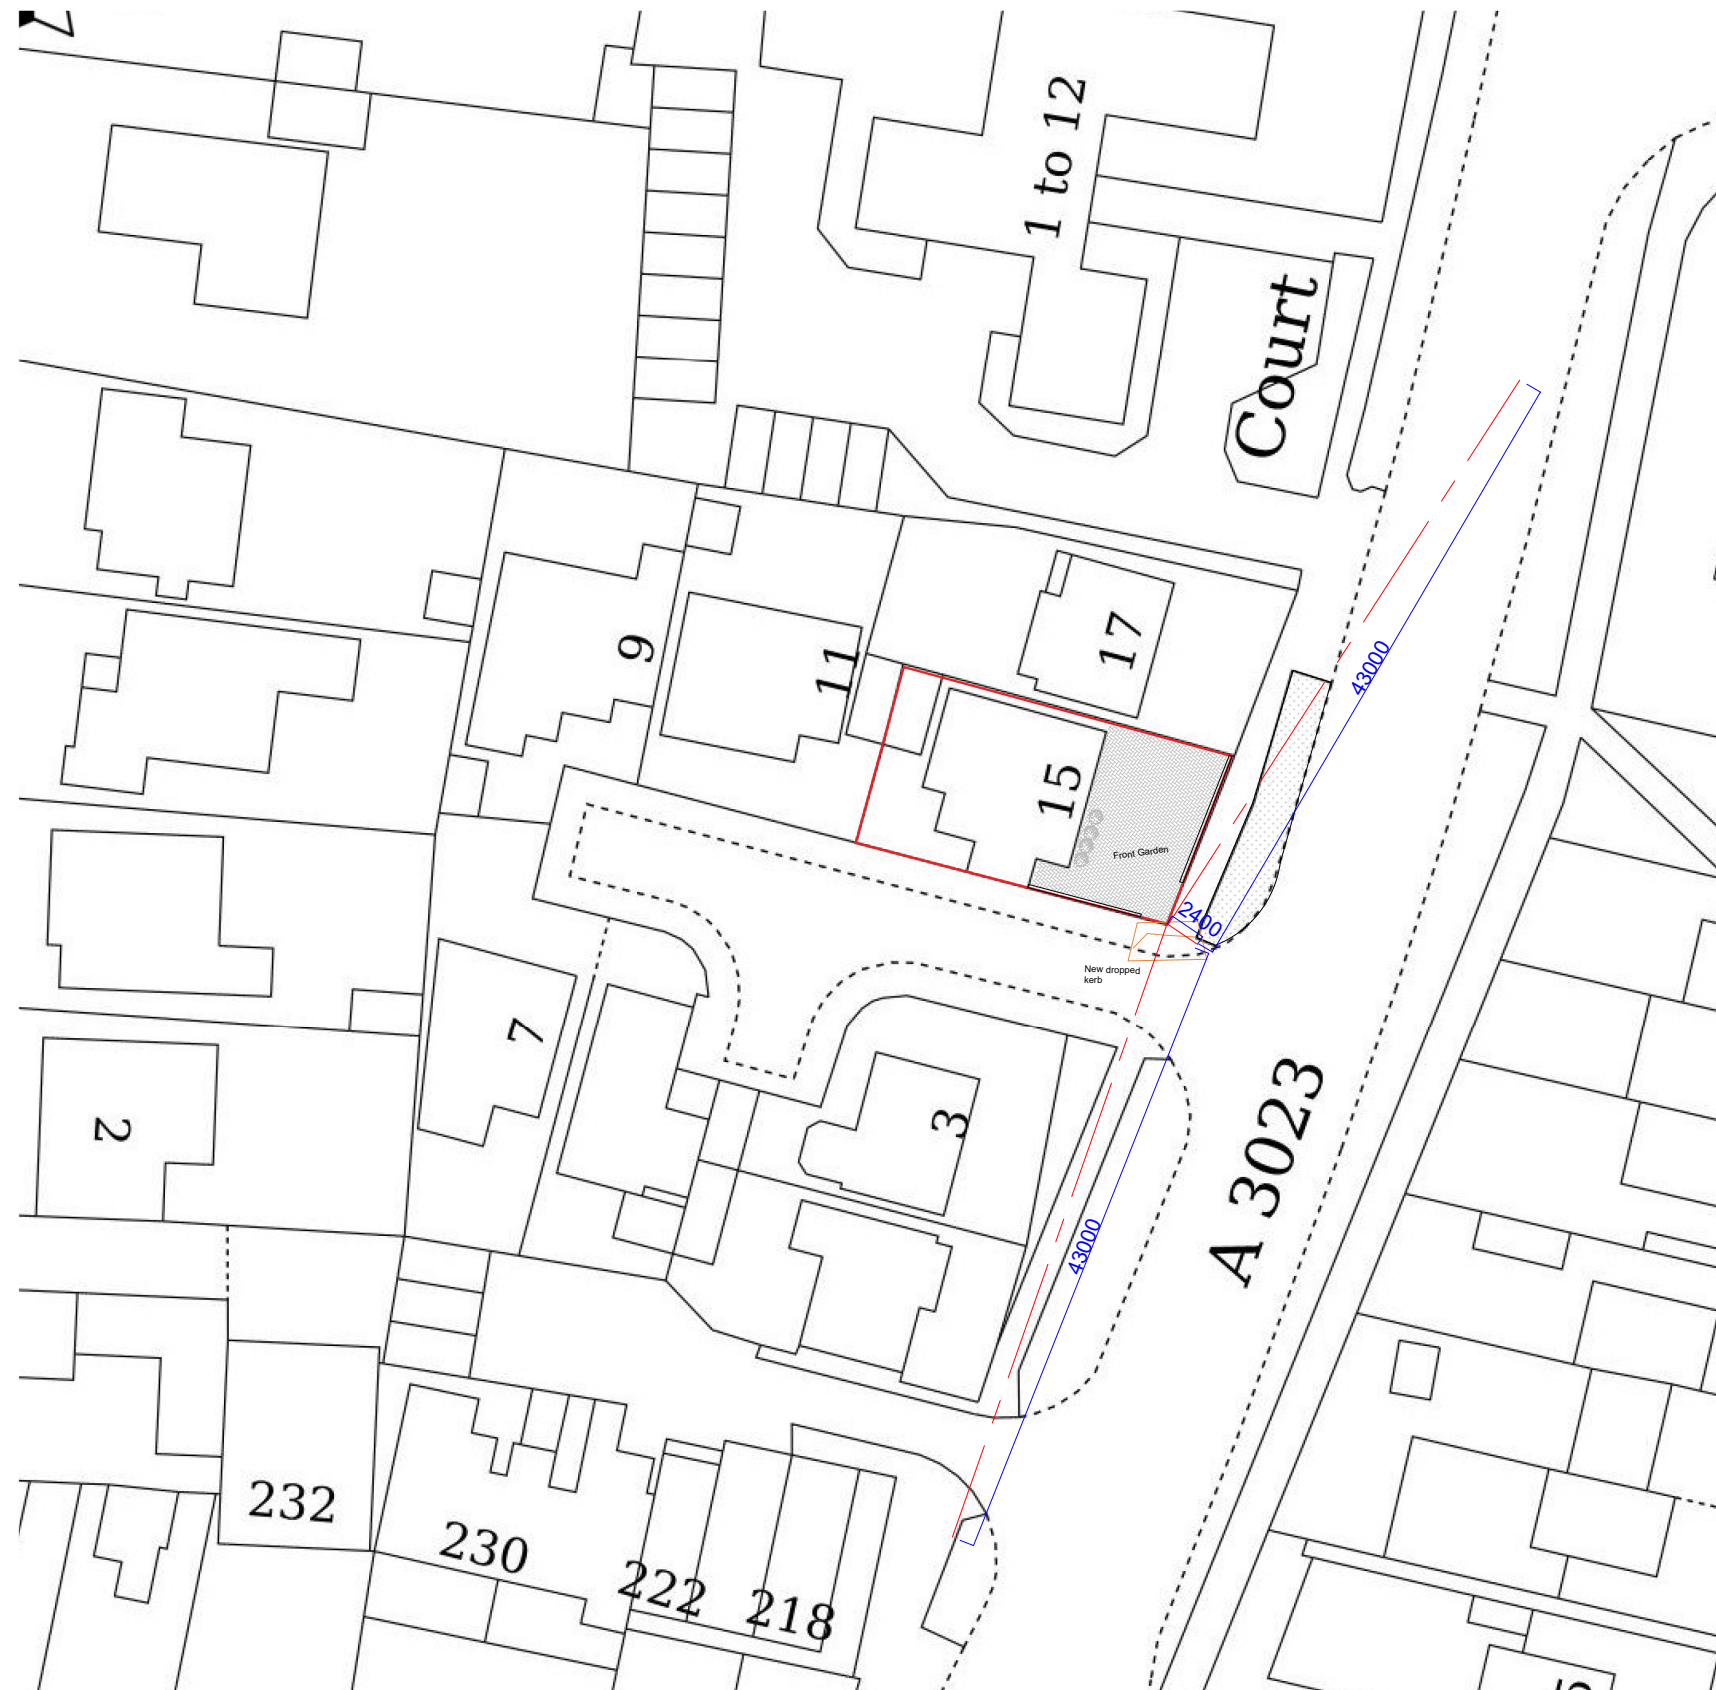


Any dimensions shown should be checked on site.

Designs are not coordinated with

BlackirPeas prospects from the Ordnance Survey Location Maps. Please see the licence number for the OS Map on site for additional purposes.

Scale Bar

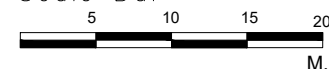

HOMZ

DESIGN | PLAN | BUILD

www.homz.uk / 0 330 818 3001

Drawing Title Existing Block Plan
Drawing Number: H-0606 - 02_15 Beach Road
Drawing Number: H-0606 - Existing Block Plan
Site Address 15 Beach Road PO110AA

Scale : 1/500 at A3
Revision V1
Date : 14.05.2026