



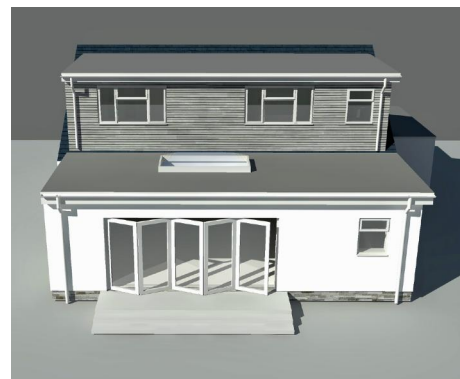

1
-
LOCATION PLAN
1:1250



Ordnance Survey
UKmapcentre.com

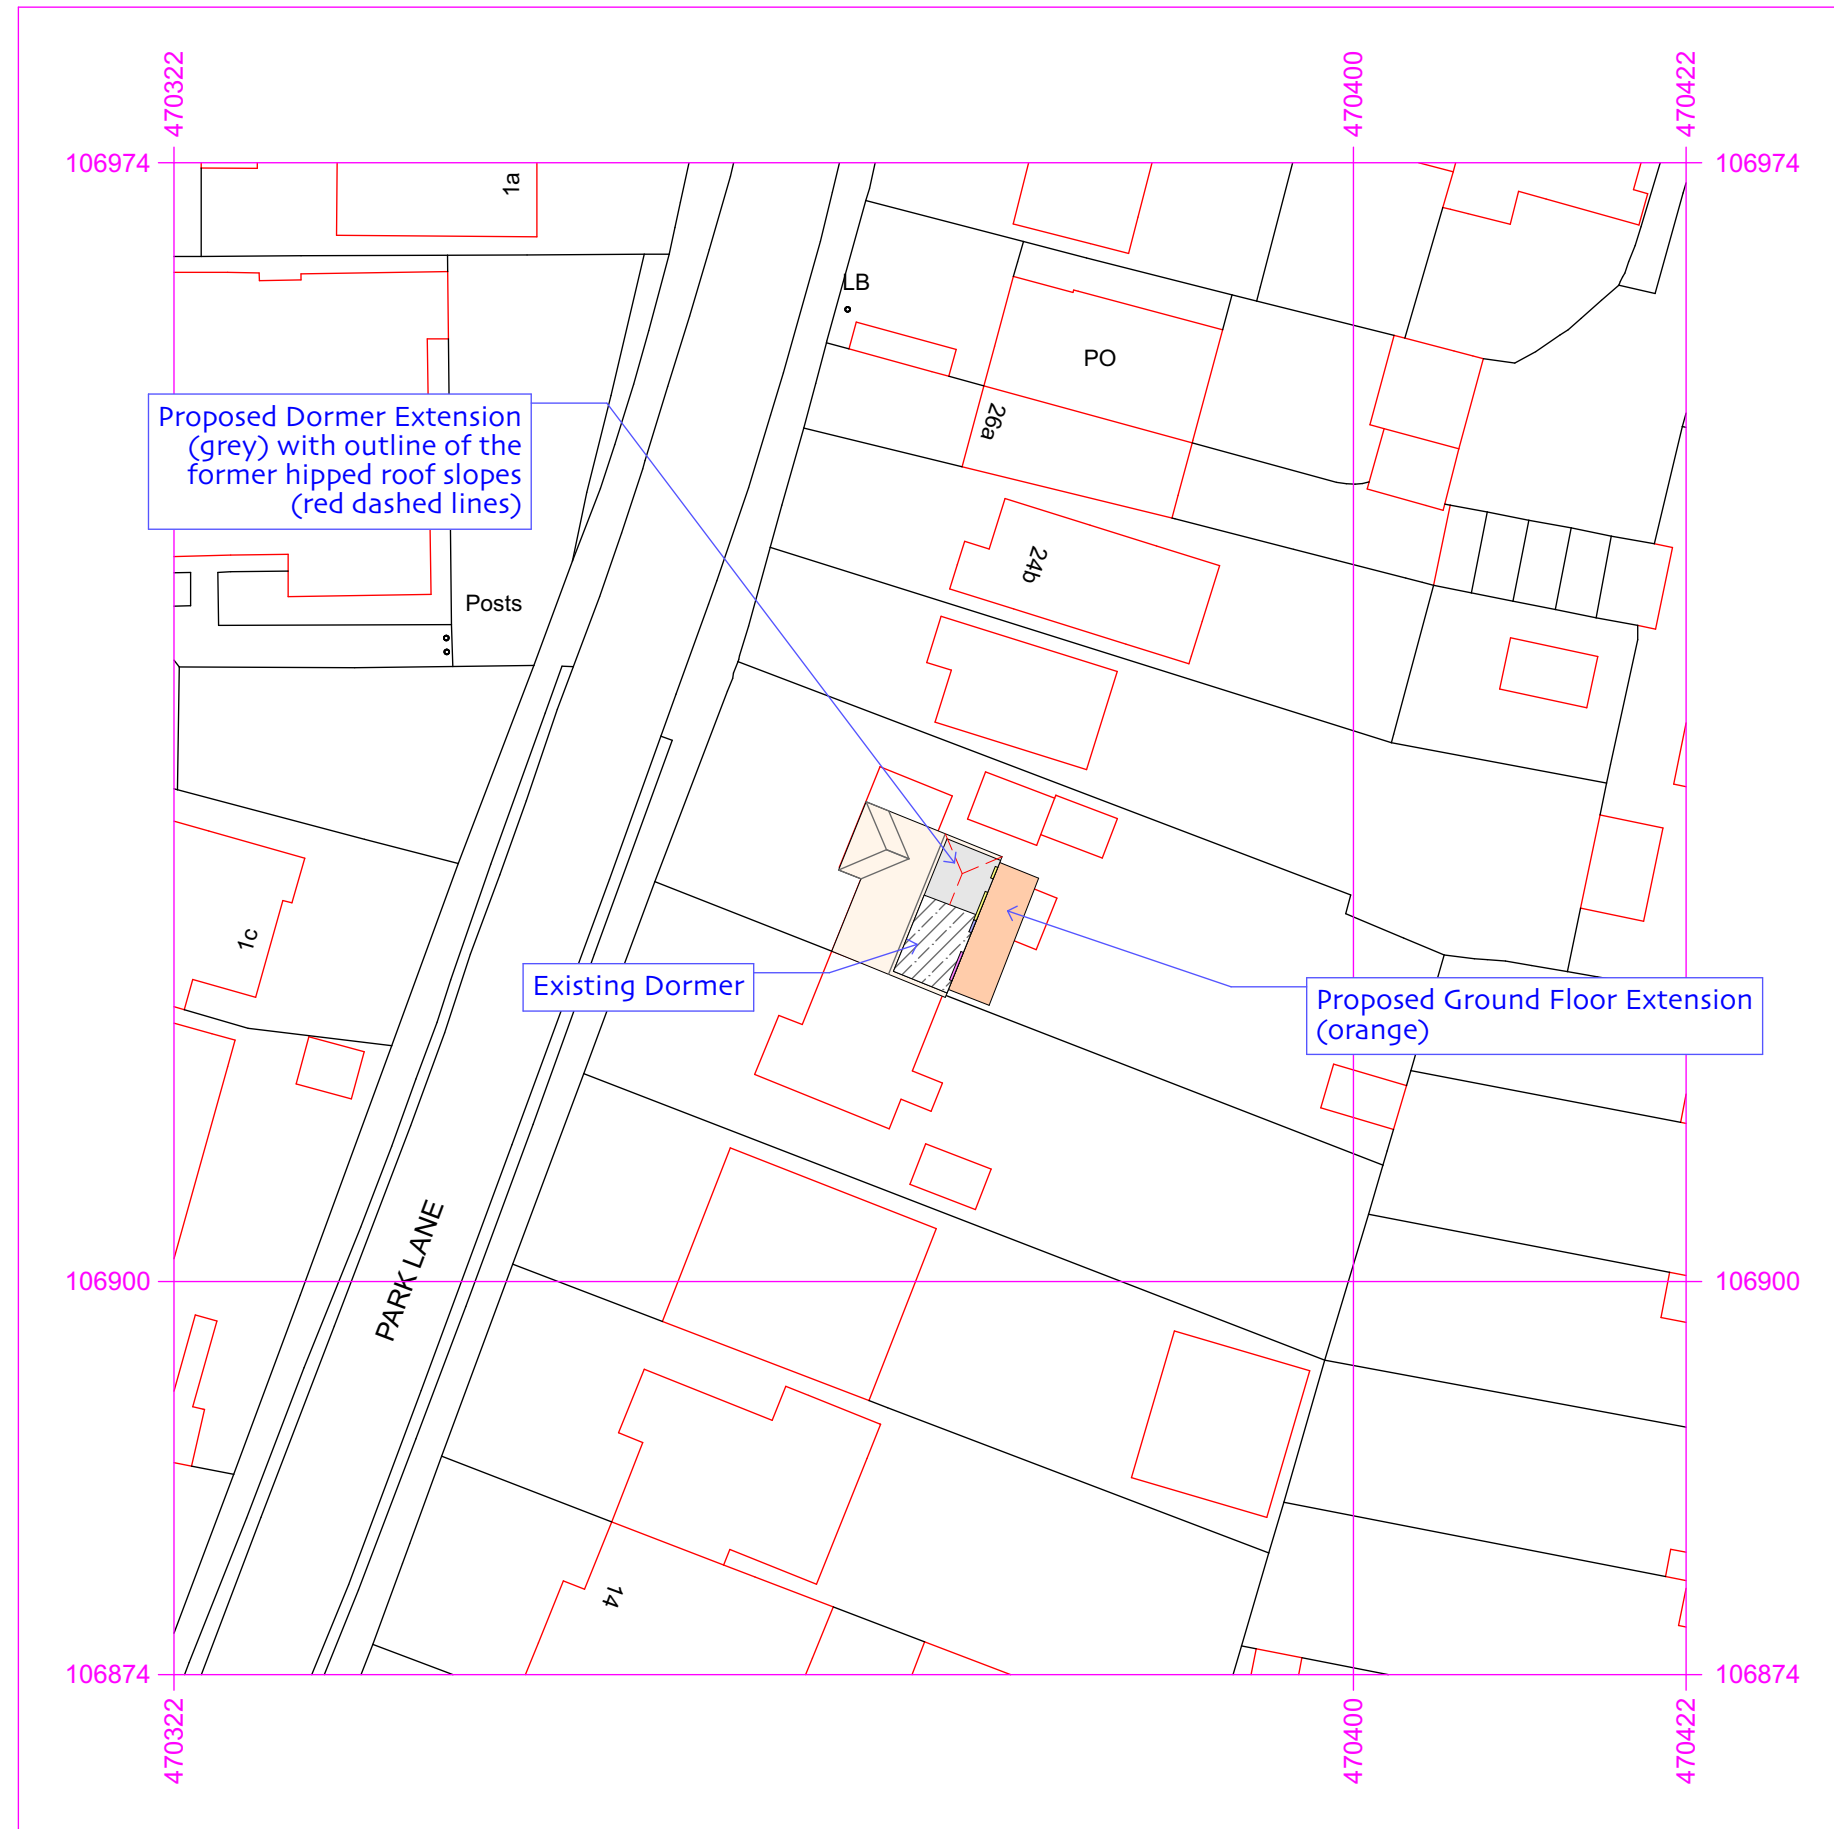

2
-
BLOCK PLAN
1:500



Revision B
22nd May 2026
Notes amended



22 PARK LANE
BEDHAMPTON
HAVANT
PO9 3HH

PROPOSED
Loft extension
with Alteration to
the Roof
Ground Floor
Rear Extension

Drg No 22 PL 02 B

March 2026

Mick Morris
AA Dipl RIBA Architect