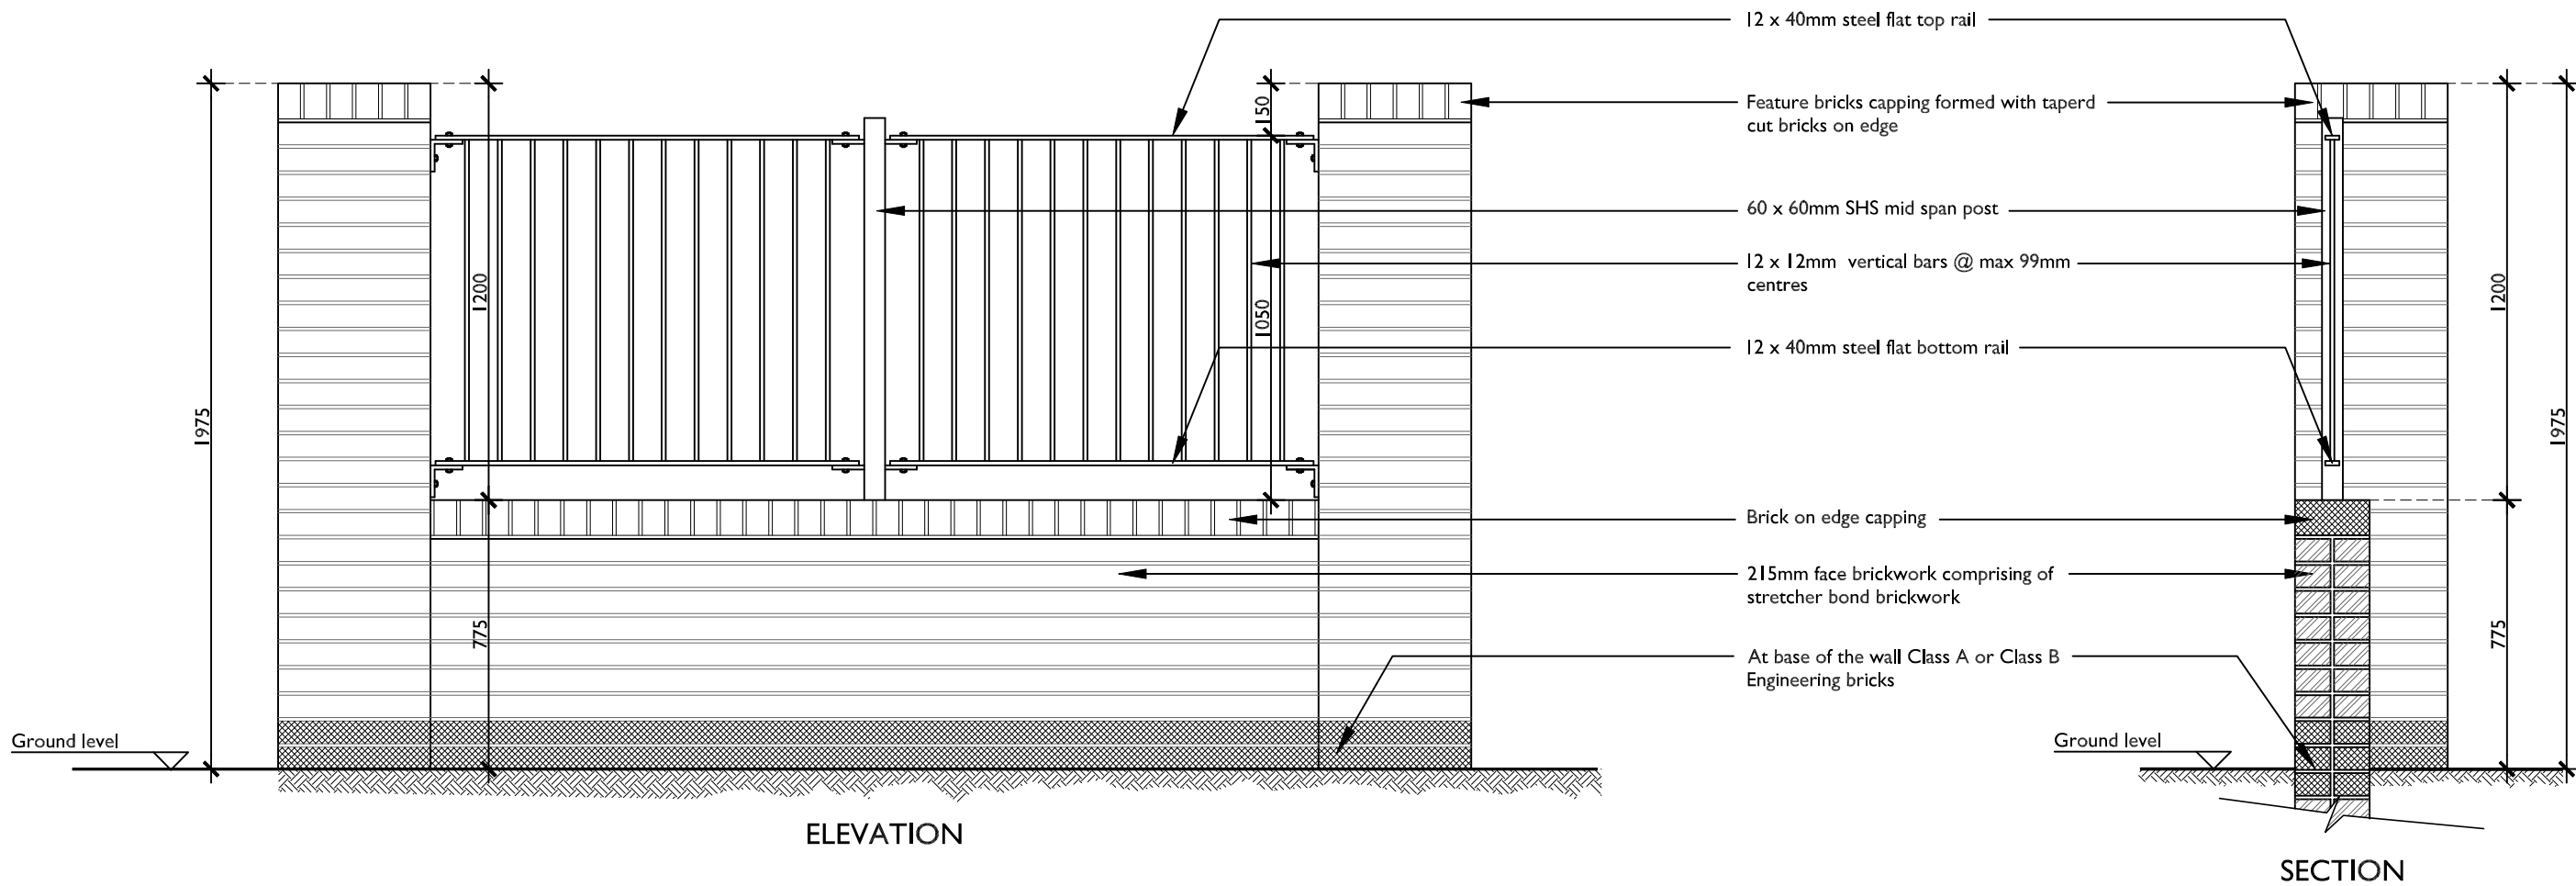


BARGATE

PROJECT
Residential Development
Southleigh Park
Havant
Bargate Homes

DRAWING TITLE
Double Skin Brick Wall & Railings
Piers with Feature Brick Capping
Detail

SCALE 1:20	SHEET SIZE A3	SHEET No. of	DRAWN RJ	CHKD RJ	DATE 25/03/2026	CAD FILE
Detail Planning						
Trinity House, 123 Winchester Road, Chandlers Ford, Hampshire, SO53 2DR 01962 880426 architecture@trinity-rose.co.uk www.trinity-rose.co.uk						

TRINITY ROSE
ARCHITECTURE
A26-456-PL002-1st