


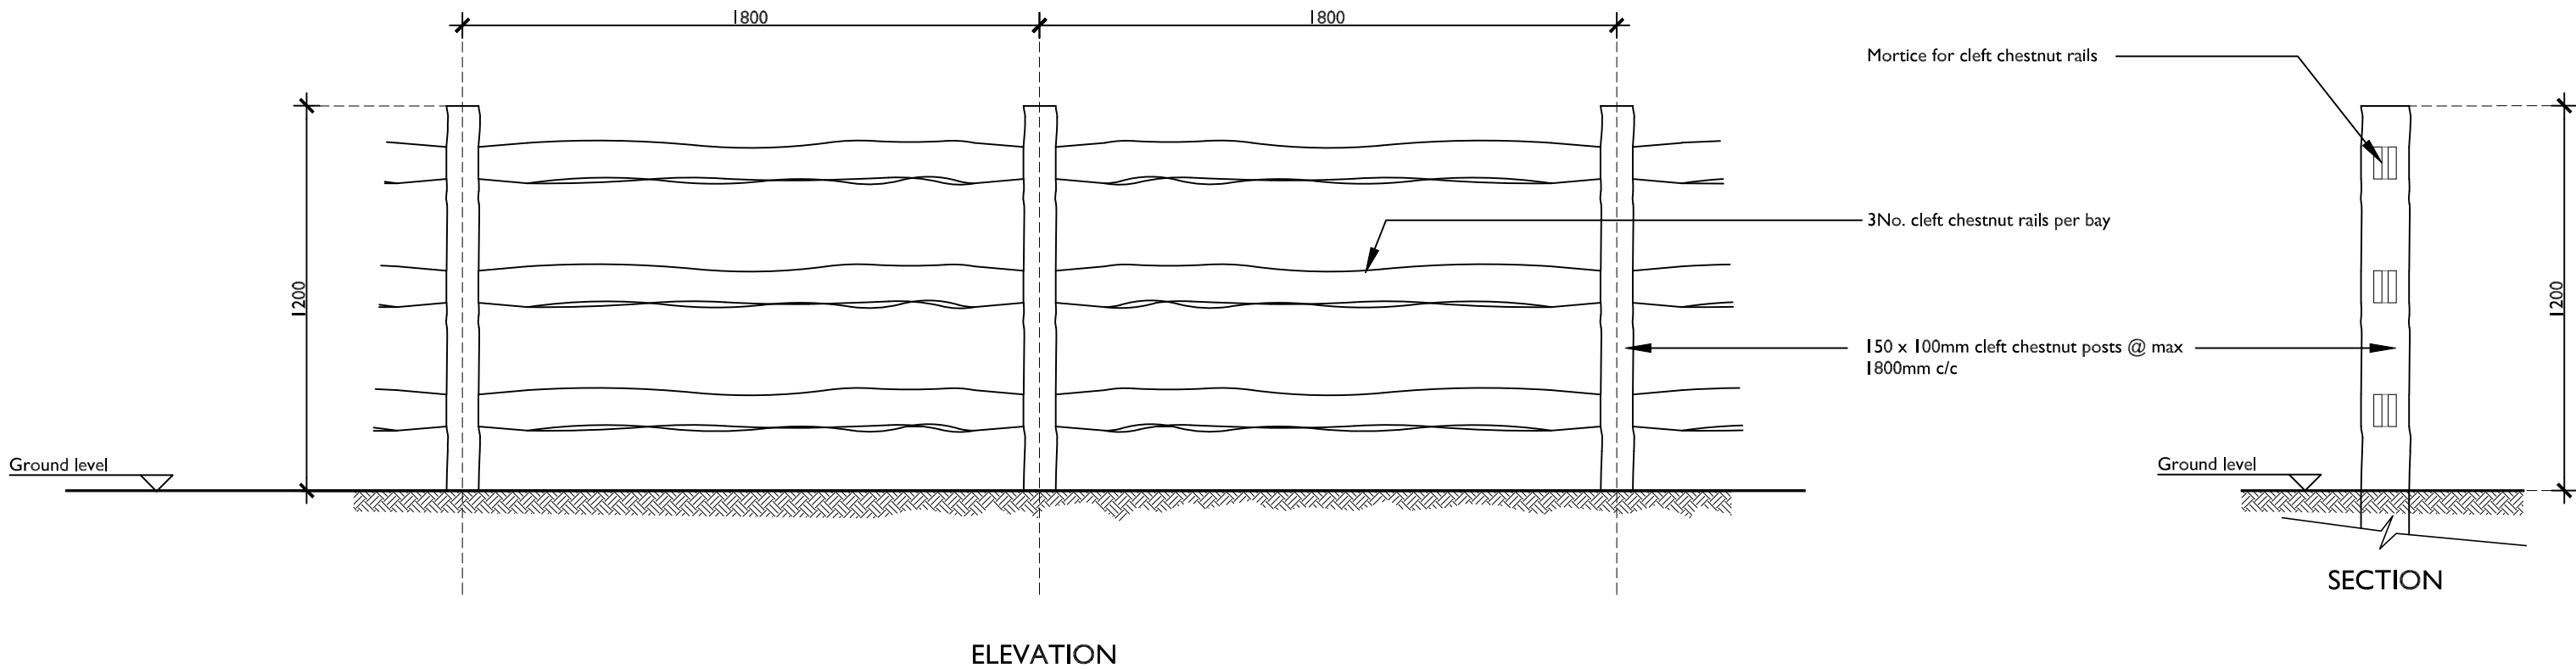

BARGATE

PROJECT
Residential Development
Southleigh Park
Havant
Bargate Homes

DRAWING TITLE
1200mm Chestnut Cleft Post
& Rail Fencing
Detail

SCALE 1:20	SHEET SIZE A3	SHEET No. of	DRAWN RJ	CHKD RJ	DATE 25/03/2026	CAD FILE
---------------	------------------	-----------------	-------------	------------	--------------------	----------

Detail Planning

Trinity House, 123 Winchester Road, Chandlers Ford,
Hampshire, SO53 2DR
01962 880426
architecture@trinity-rose.co.uk www.trinity-rose.co.uk



TRINITY ROSE
ARCHITECTURE
A26-456-PL004-1st