



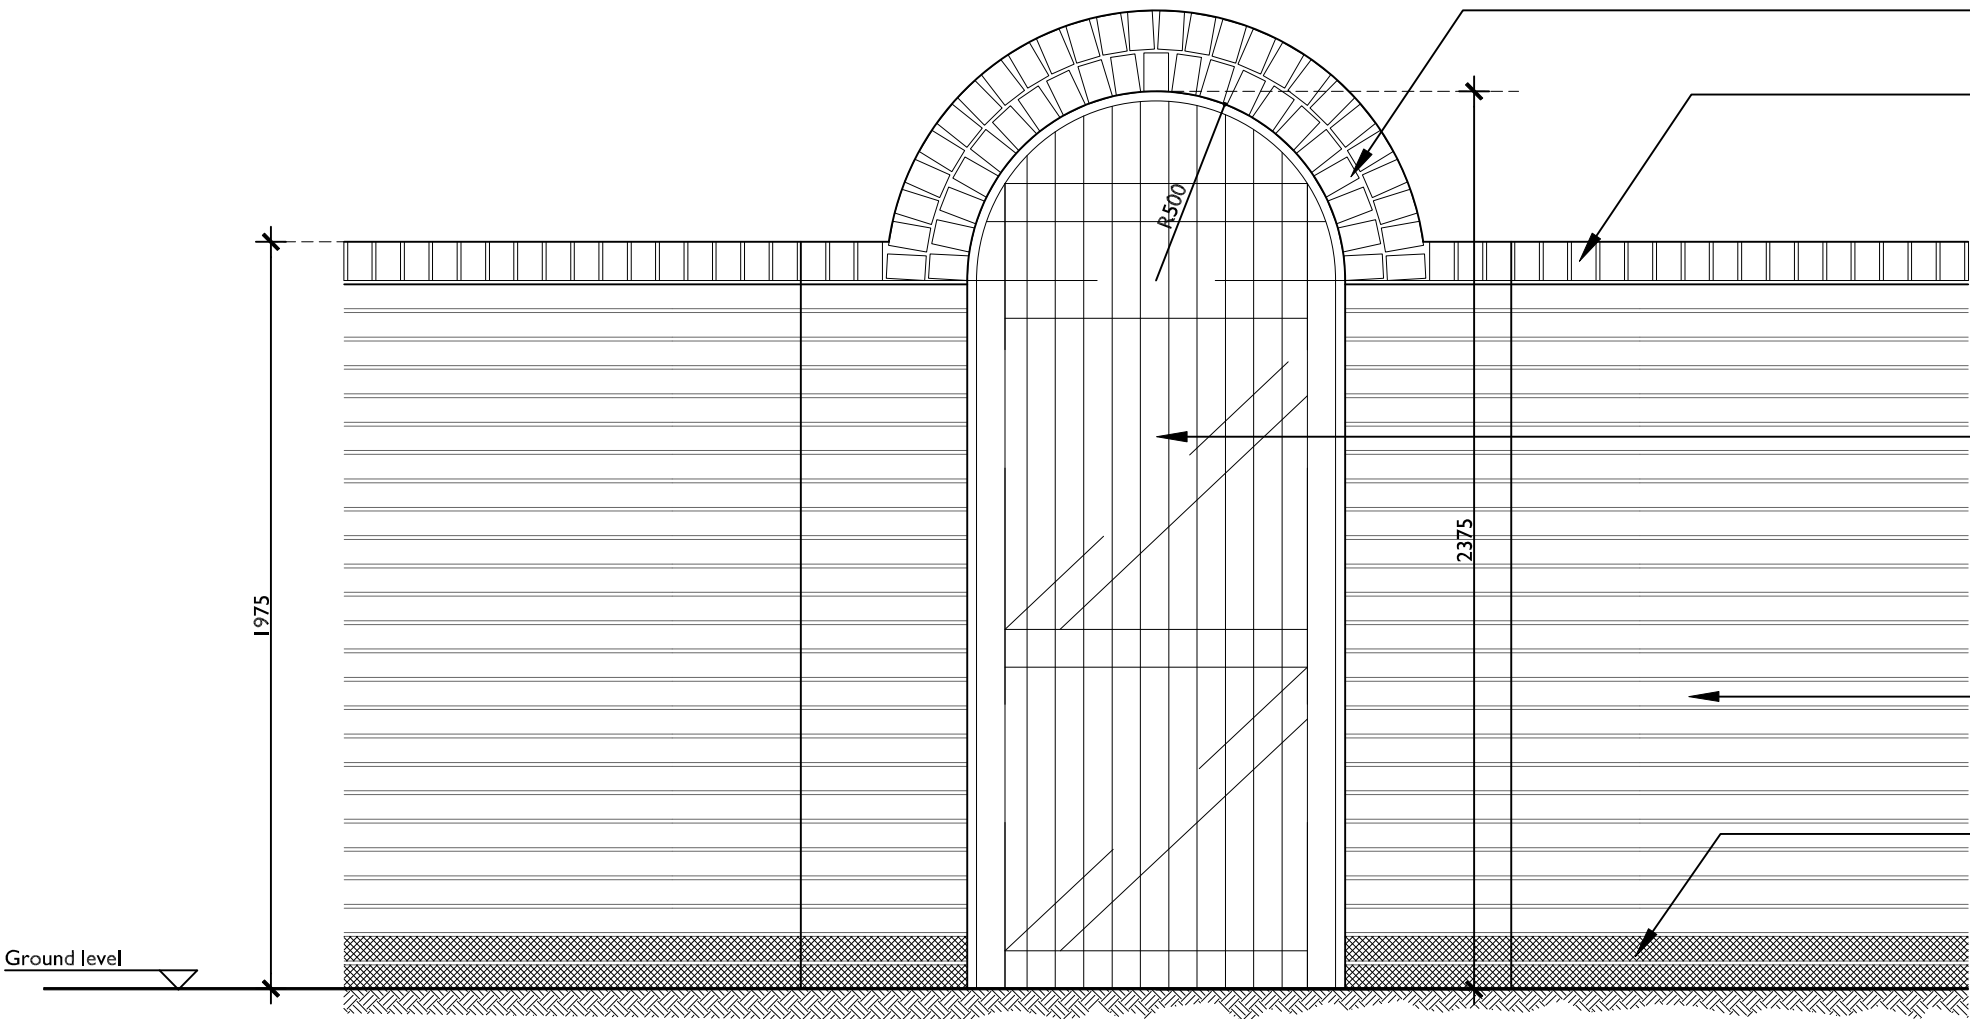


ELEVATION

- Arch formed with double brick on edge capping
- Brick on edge capping
- Feature bricks capping formed with tapered cut bricks on edge
- Brick on edge capping
- Braced arched top wooden garden gate
- 215mm face brickwork comprising of stretcher bond brickwork
- At base of the wall Class A or Class B Engineering bricks

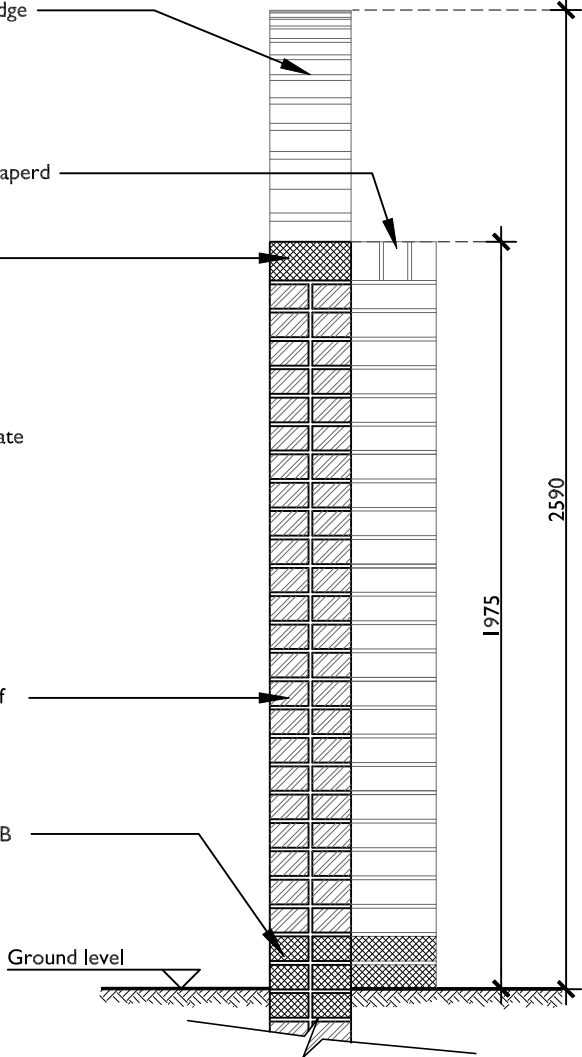


SECTION

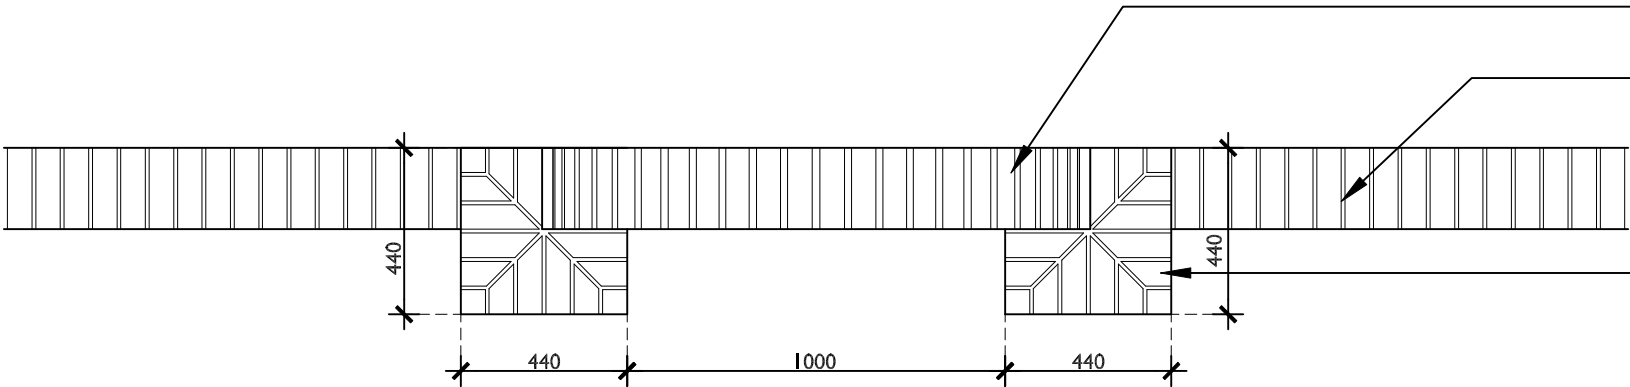

PLAN

- Arch formed with double brick on edge capping
- Brick on edge capping
- Feature bricks capping formed with tapered cut bricks on edge

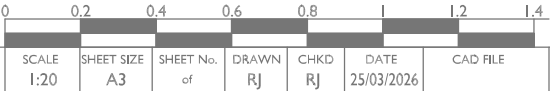

Detail Planning
Trinity House, 123 Winchester Road, Chandlers Ford,
Hampshire, SO53 2DR
01962 880426
architecture@trinity-rose.co.uk www.trinity-rose.co.uk


TRINITY ROSE
ARCHITECTURE
A26-456-PL005-1st

BARGATE

PROJECT
Residential Development
Southleigh Park
Havant
Bargate Homes

DRAWING TITLE
Double Skin Brick Wall
with Garden Gate & Brich Arched Head
Detail