


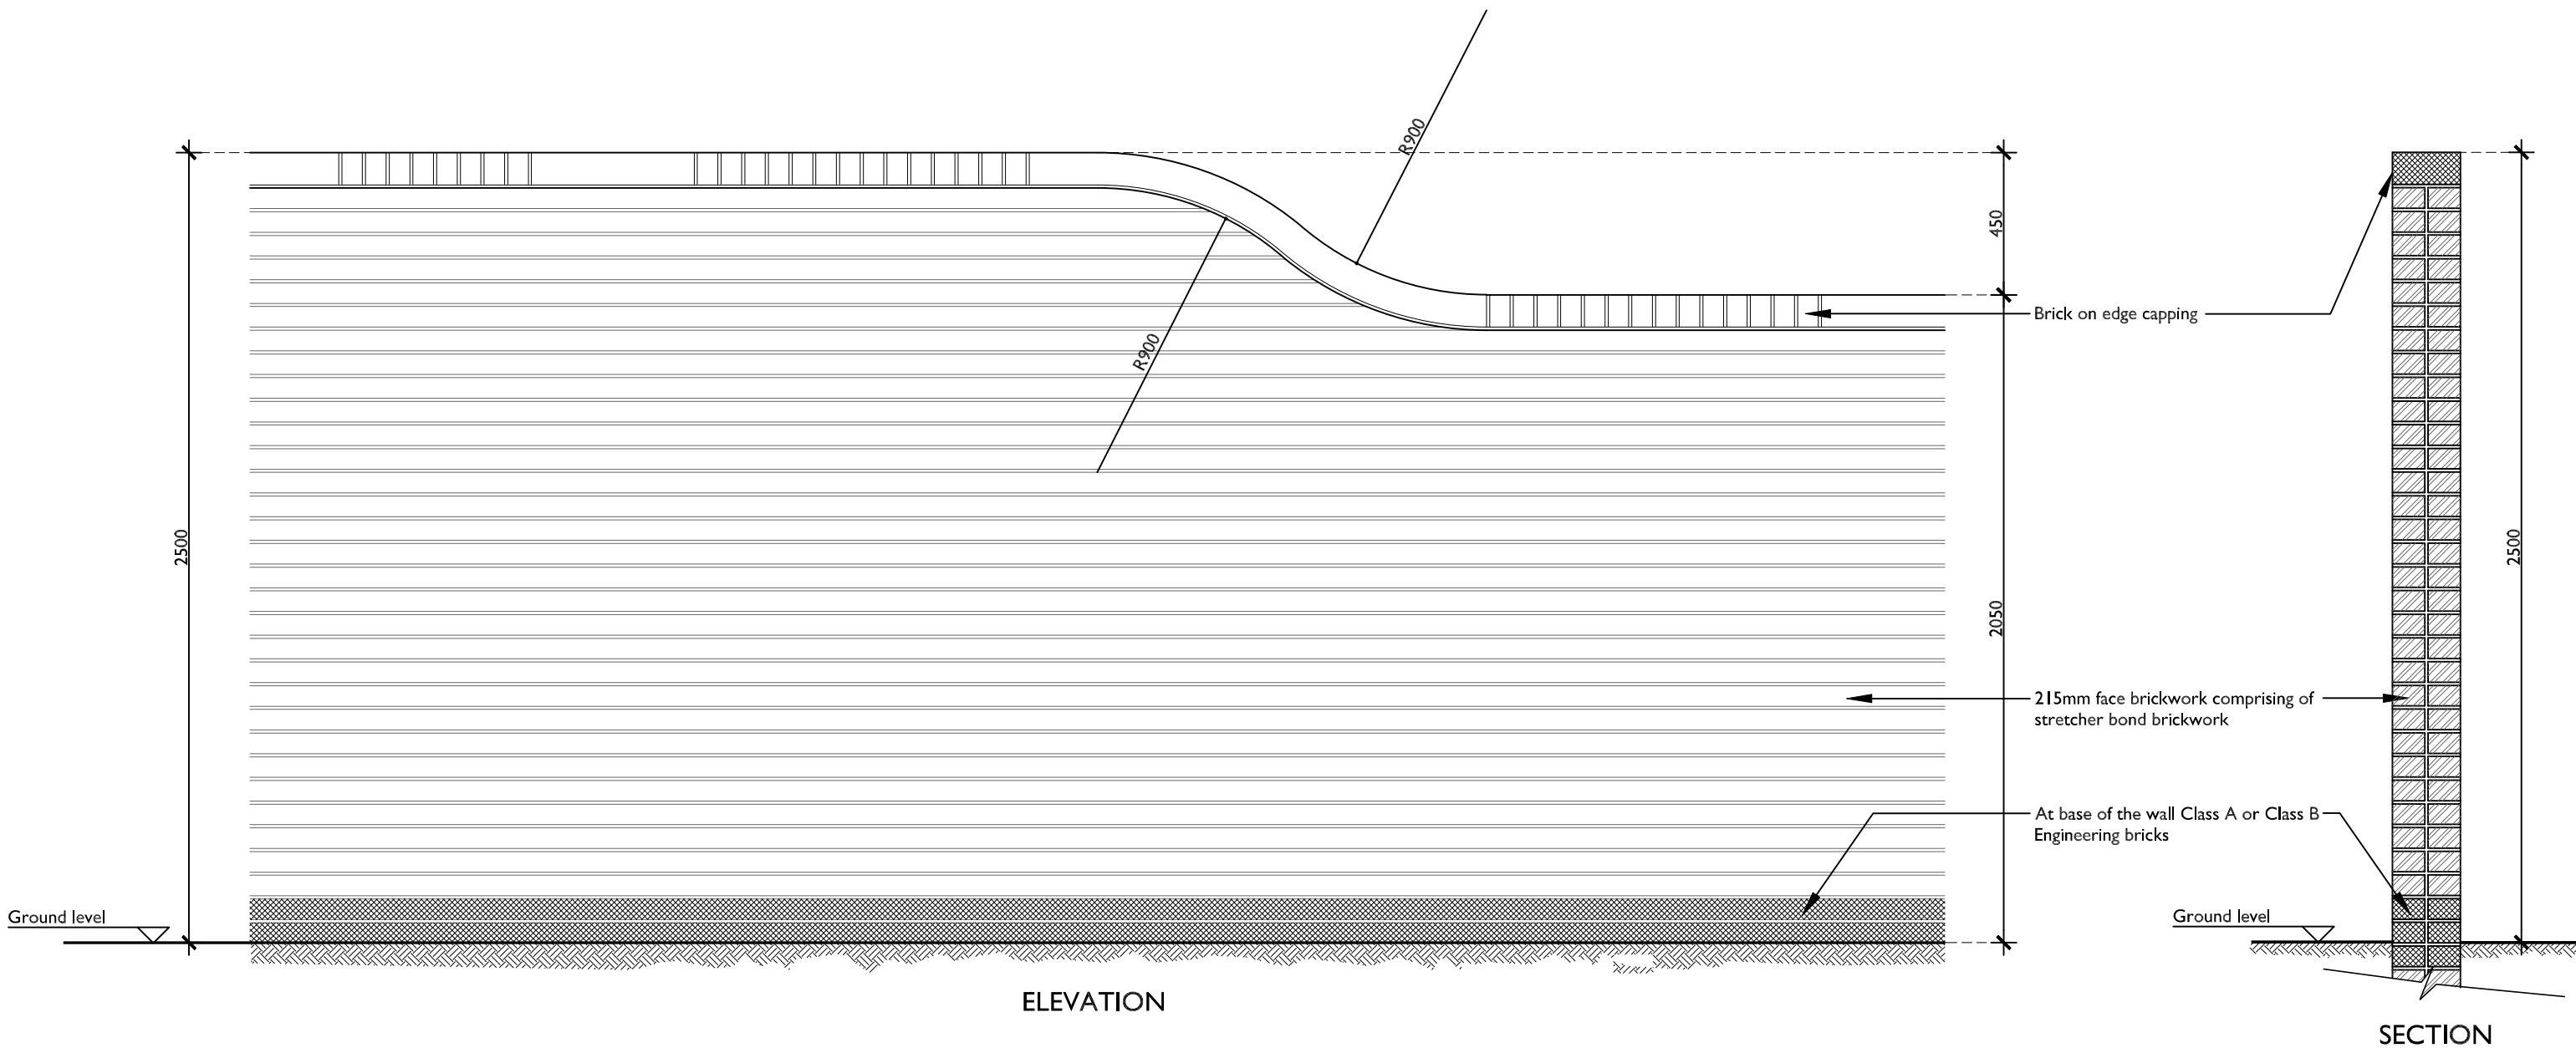

BARGATE

PROJECT  
Residential Development  
Southleigh Park  
Havant  
Bargate Homes

DRAWING TITLE  
2500mm High Rolled Wall  
Double Skin Brickwork  
Detail

|               |                  |                 |             |            |                    |          |
|---------------|------------------|-----------------|-------------|------------|--------------------|----------|
| SCALE<br>1:20 | SHEET SIZE<br>A3 | SHEET No.<br>of | DRAWN<br>RJ | CHKD<br>RJ | DATE<br>25/03/2026 | CAD FILE |
|---------------|------------------|-----------------|-------------|------------|--------------------|----------|

Detail Planning

Trinity House, 123 Winchester Road, Chandlers Ford,  
Hampshire, SO53 2DR  
01962 880426  
architecture@trinity-rose.co.uk www.trinity-rose.co.uk



TRINITY ROSE  
ARCHITECTURE  
A26-456-PL006-1st