1 uPvC windows to match existing *
2 Render to match existing
3 Aluminum bi-fold doors *
4 Weatherboard cladding - black
5 Rooflights Velux or similar
6 Glazed balustrade
7 Single ply flat roof

* All new and existing windows and doors to be anthracite grey

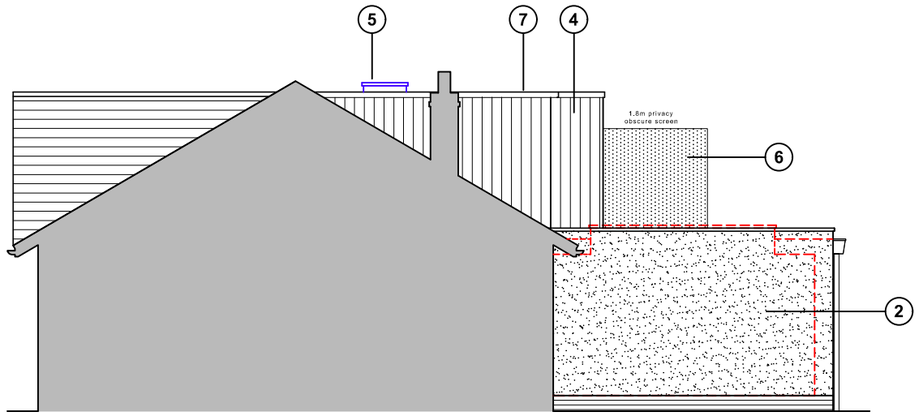

North (side) elevation

East (front) elevation

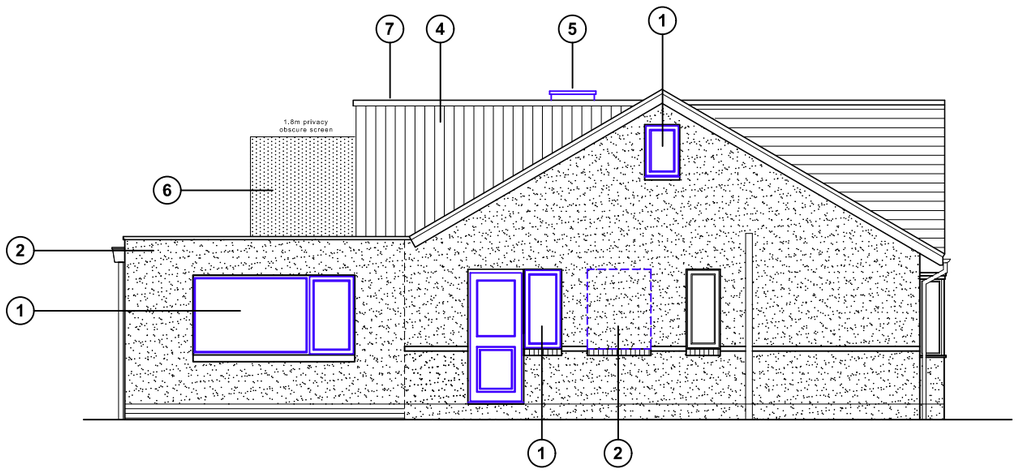

South (side) elevation

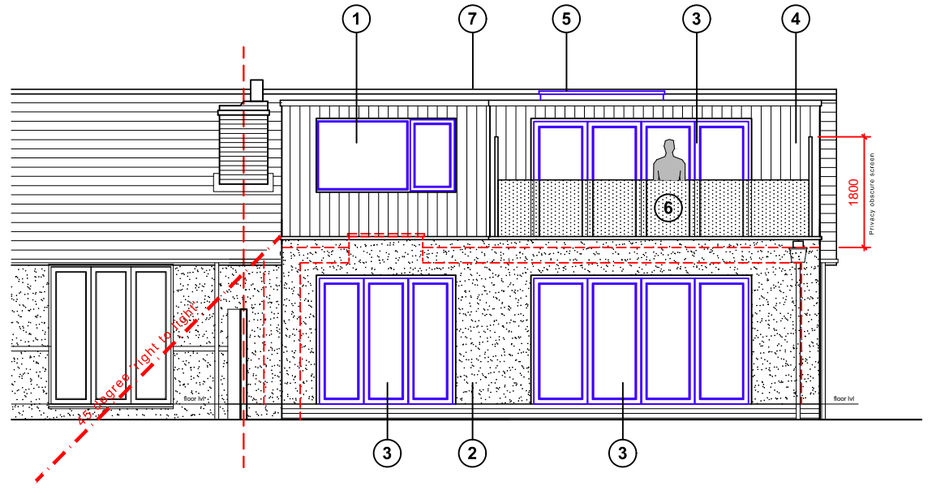

West (rear) elevation

Proposed elevations scale 1:100

1 0 1 2 3 4 5 6 7 8 9m

1:100

For: MR KERRIGAN		Title: PROPOSED ELEVATIONS	
Project: PROPOSED REAR EXTENSION & LOFT CONVERSION AT 33 BOSMERE ROAD, HAYLING ISLAND, PO11 9SB	Date: MARCH 2026	Drawn: JB	Scale: As shown @ A3
	Job Number: PL.992.26	Drawing Number: -04	Revision: C

jb architects
E: admin@jb-architecturedesign.com
W: www.jb-architecturedesign.com
T: 01243 933732