


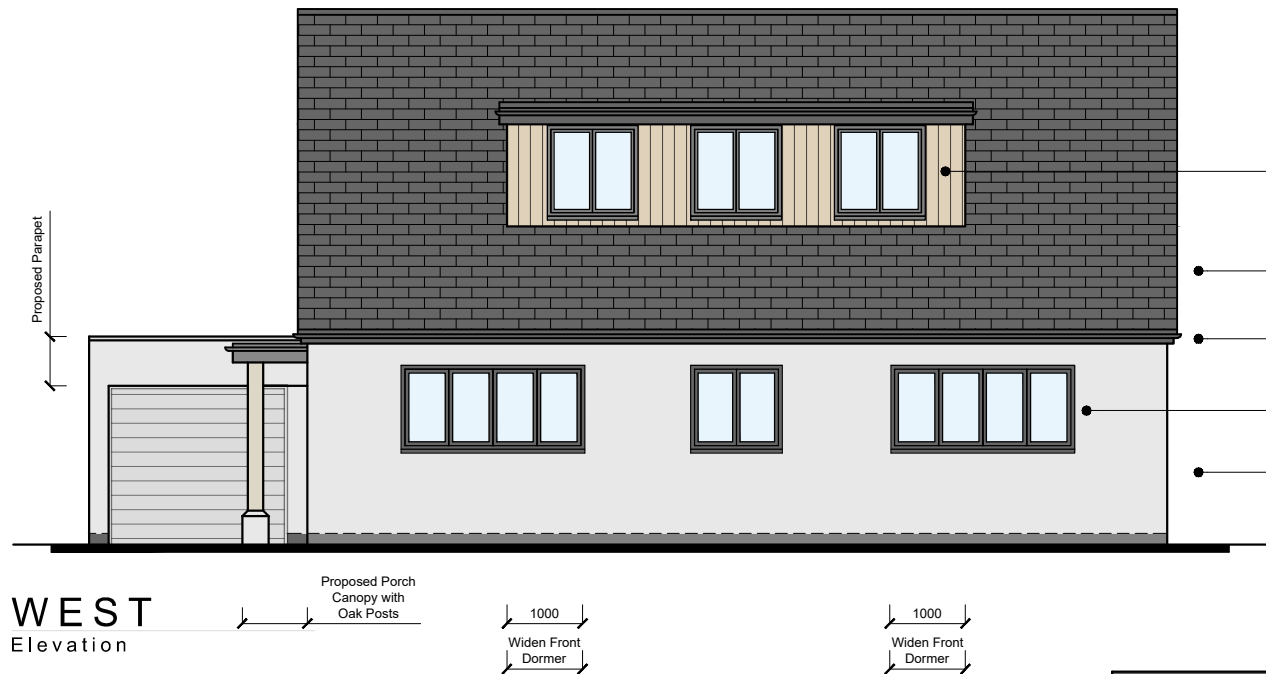

WEST
Elevation



NORTH
Elevation




EAST
Elevation



SOUTH
Elevation

SCALE BAR 1:100

 

Cedar Cladding Swatch



Render Swatch



Slate Swatch

NOTES

- The details shown are for design intent purposes only and are subject to further design development with suppliers and sub-contractors.
- Proposals subject to consultation and approval from Local Authority Planning Department and Building Control (or an Approved Inspector).
- All setting out dimensions should be checked on site prior to construction and any discrepancies and/or omissions should be reported to the Architect immediately.
- Do not scale from drawings, any dimensions shown are indicative only and are subject to verification on site.
- This drawing is to be read in conjunction with all other plans, structural calculations and specifications.



Critchley Architecture And Design Ltd.

Contact: 02392 474 919 | info@caad.online

The Old Bakery, 34 North Street, Havant, PO9 1PT

PLANNING

Revisions

- P4 - Planning issue - SR - (09.09.25)
P5 - Dormer update -SR - (10.09.25)
P6 - Juliet balcony - SR - 13.11.2025
P7 - Window - SR (02.03.2026)
P8 - Annotation - SR (02.03.2026)
P9 - Window Updates - SR (02.05.2026)

Project Address

95A St. Thomas Avenue,
Hayling Island,
PO11 0EU

PROPOSED ELEVATIONS

Scale A3 = As Shown
Drawn By TGA
Date 29.07.2025

Project No. Sheet No. Rev.

25017 501 P9