




DO NOT SCALE
All dimensions to be checked on site and Architect to be notified of any discrepancies prior to commencement

DESIGNER'S RISK ASSESSMENT
Contributor (Design and Management) Regulations 2013

RESIDUAL RISKS:

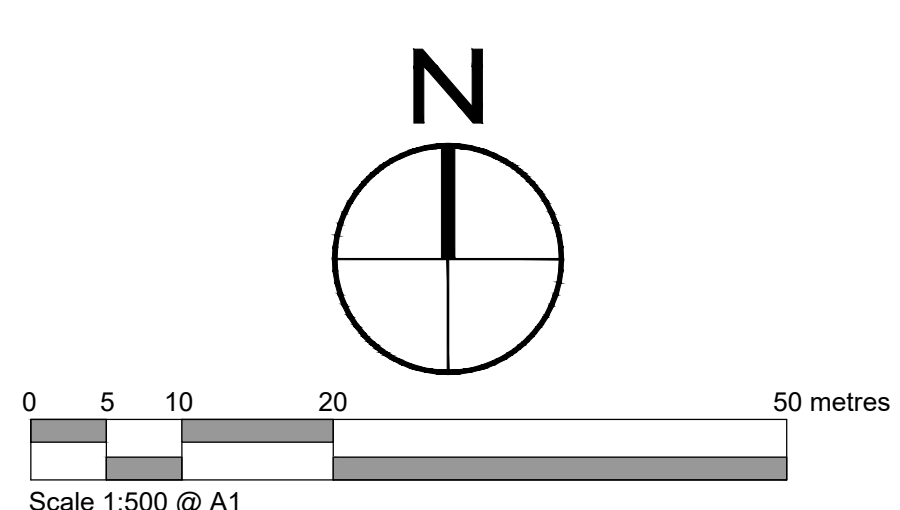

KEY

- SITE BOUNDARY
- THE ORIENTATION AND NUMBER OF PV PANELS WILL BE SUBJECT TO PLOT SPECIFIC SAP CALCULATIONS FOR BUILDING REGULATIONS COMPLIANCE

rights reserved. Licence number 1000224



R4	19/05/20	Updated to correspond with latest layout SL-01 P16.KT	
P3	17/04/20	Updated to correspond with latest layout SL-01 P15.MF	
P2	10/03/20	Updated in line with latest site layout PL-02 P14.KT	
P1	11/01/24	Updated to reflect information received from client.KT	
REVISION	DATE	DESCRIPTION	CHECKED



ARCHITECTURE | MASTERPLANNING | URBAN DESIGN

IDPartnership Northern, St Jude's, Barker Street, Sheffield, Newcastle upon Tyne, NE2 1AS
T: +44 (0)191 261 4442 | W: idpartnership.com | E: info@idpartnership-northern.com

PROJECT CLIENT: Sinah Lane, Hayling Island for BDW Southampton

DRAWING TITLE: Proposed PV Plan

PROJECT ARCHITECT: KD	PROJECT NO: N81:2517	DRAWING REVISION: P4
DRAWN BY: MF	DRAWING NO: PL-16	
CHECKED: IDP	DRAWING STATUS: PLANNING	
SCALE: 1:500 @ A0		
DATE: 11.09.23		

COPYRIGHT : IDPartnership Northern