


KEY

SITE BOUNDARY
This boundary is subject to confirmation by Client

DEVELOPABLE LAND (4.73Ha)

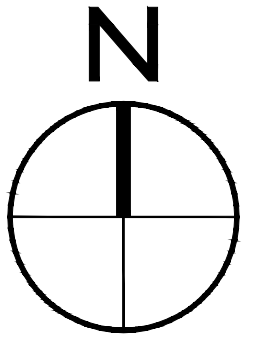


DO NOT SCALE
All dimensions to be checked on site and Architect to be notified of any discrepancies prior to commencement

DESIGNER'S RISK ASSESSMENT
Consultation (Design and Materials) - September 2019

RESIDUAL RISKS:

REF	DESCRIPTION	DATE
-----	-------------	------

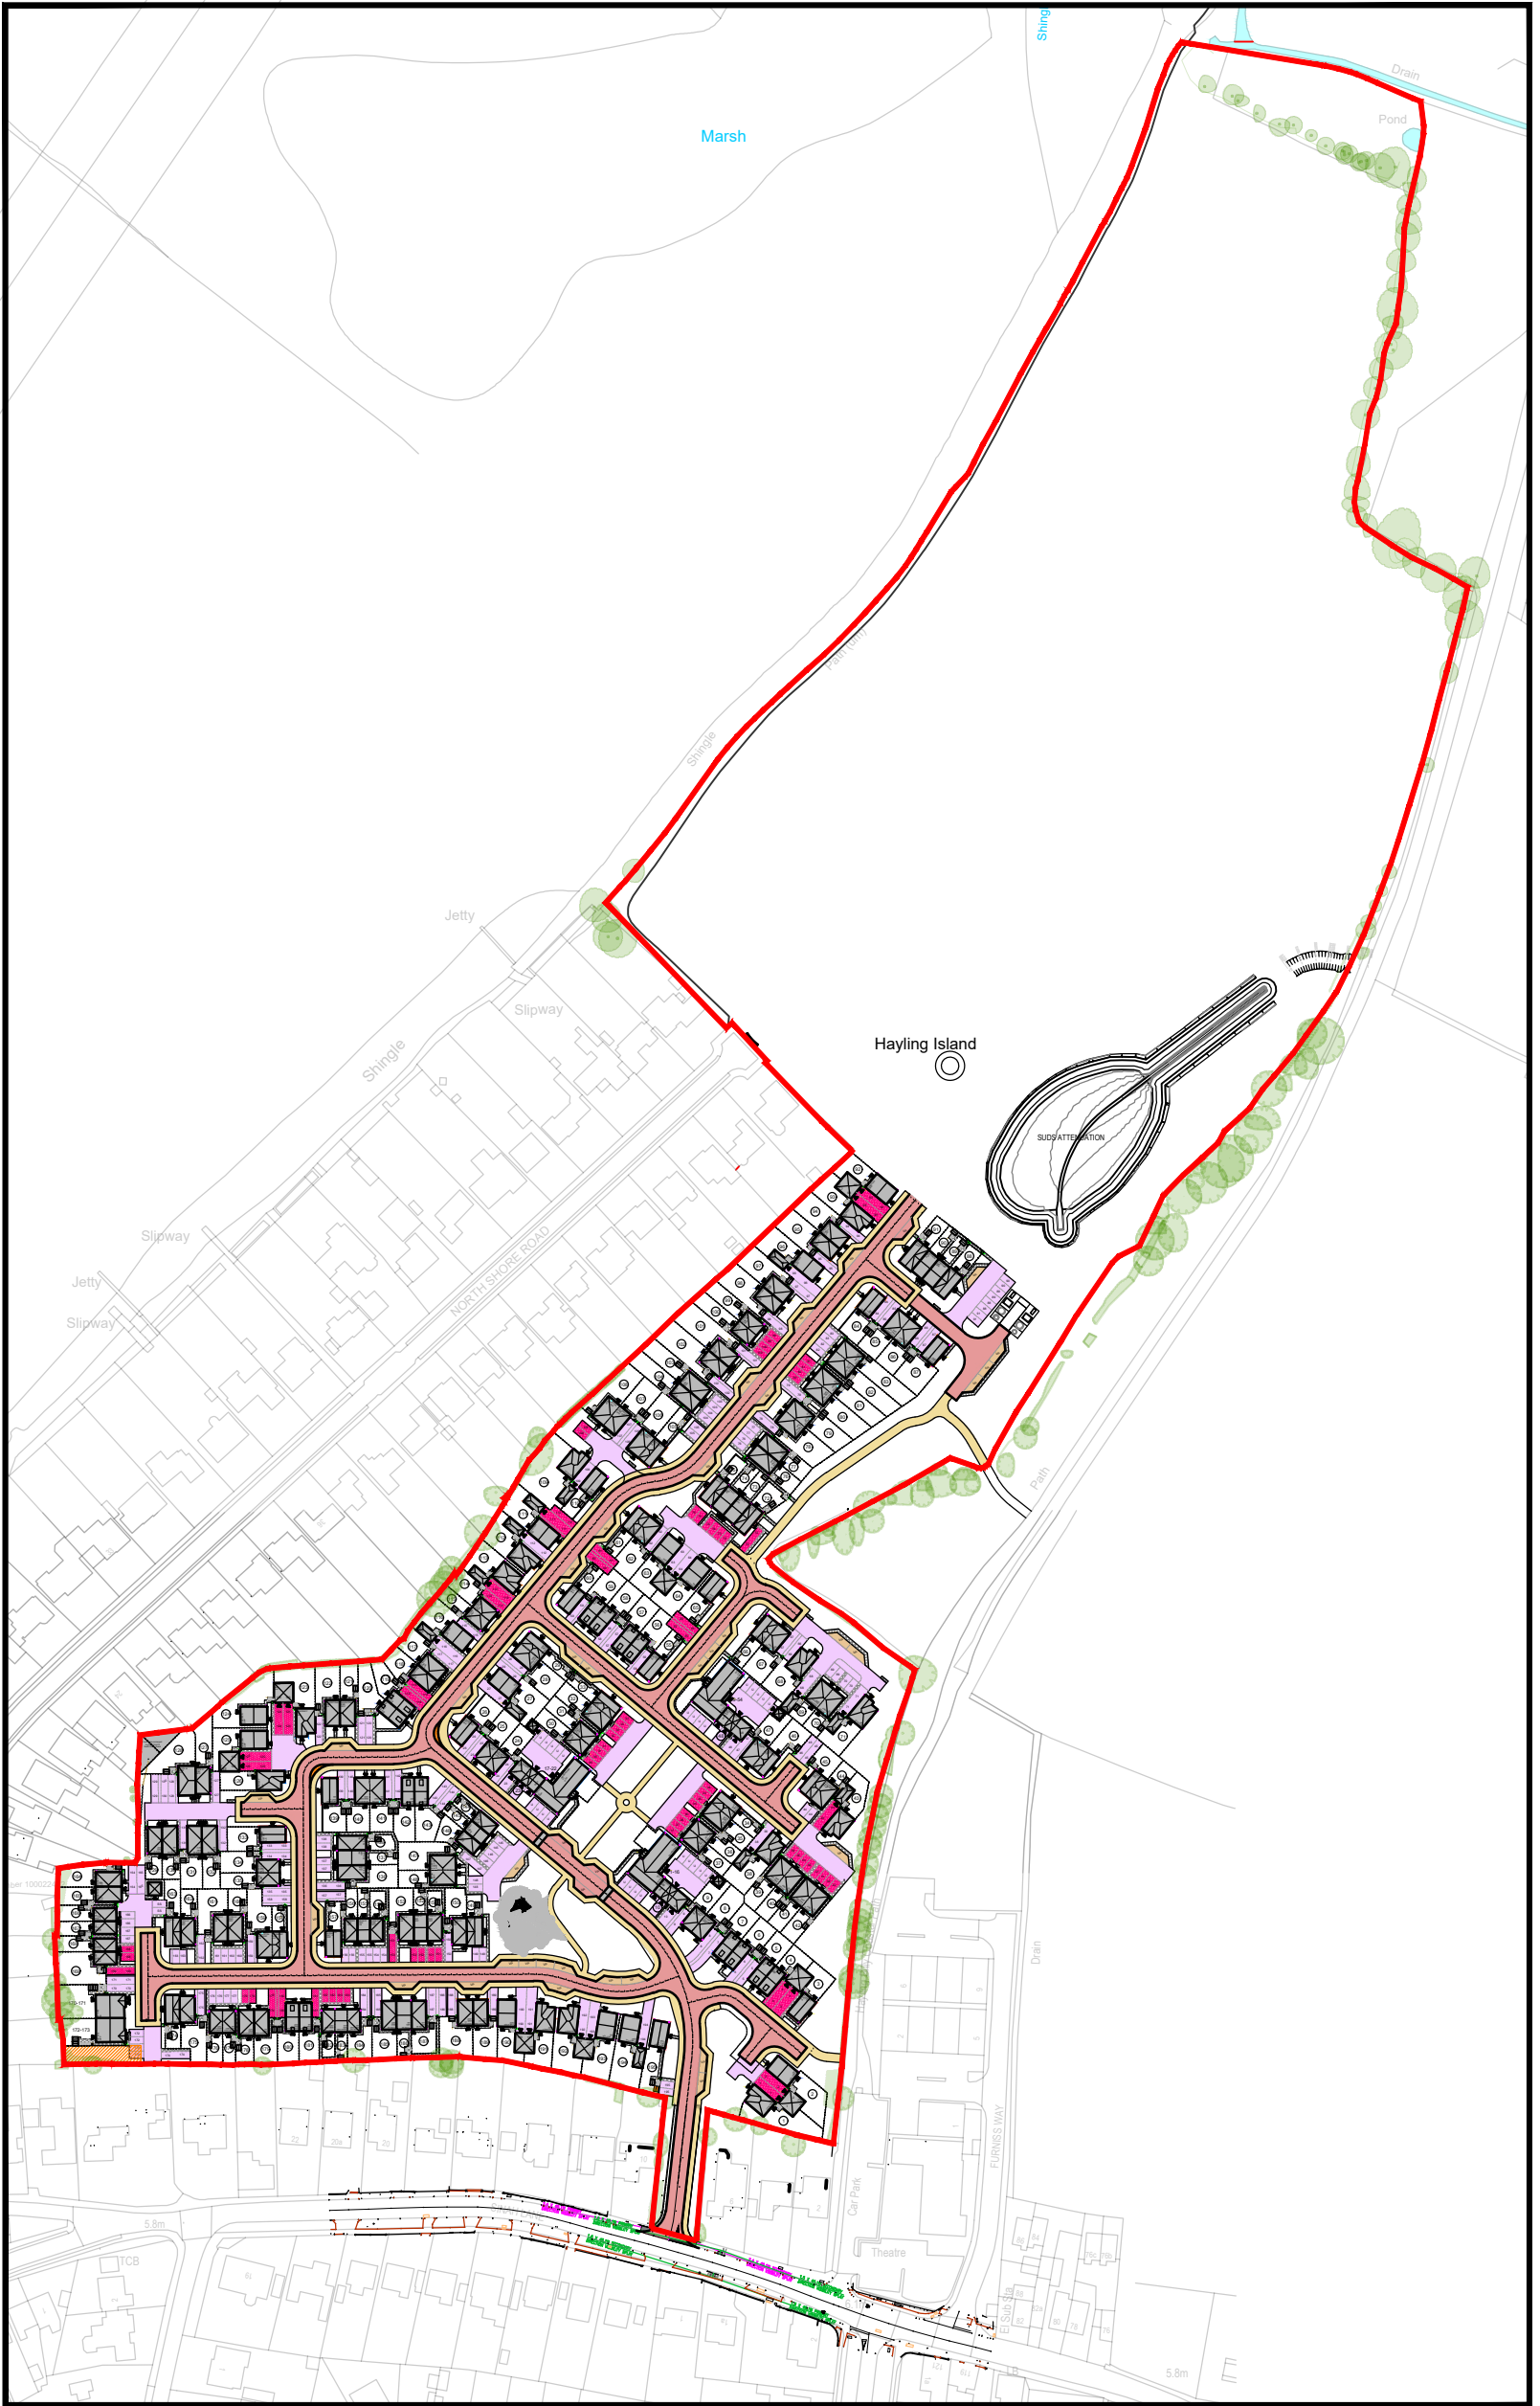

OVERALL SITE LAYOUT - n.t.s



P9	19/05/26	Updated to correspond with latest layout SL-01 P16 KT
P8	17/04/26	Updated to correspond with latest layout SL-01 P16 MF
P7	16/03/26	Updated in line with latest site layout PL-02 P14 KT
P6	20/02/21	Updated in line with latest site layout PL-02 P14 MF
P5	20/11/20	Updated to correspond with latest layout PL-02 P12 KT
P4	13/05/20	Updated to correspond with latest layout PL-02 P10 KT
P3	23/04/20	Updated to correspond with latest layout PL-02 P9 KT
P2	17/04/20	Updated to correspond with latest layout PL-02 P8 KT
P1	04/03/20	Updated to correspond with latest layout PL-02 P7 KT
D1	14/02/19	First Issue KT

REVISION	DATE	DESCRIPTION	CHECKED
----------	------	-------------	---------



ARCHITECTURE | MASTERPLANNING | URBAN DESIGN

IDPartnership Northern, St Jude's, Barker Street, Shieldfield, Newcastle upon Tyne, NE2 1AG
T: +44 (0)191 261 4442 | W: idpartnership.com | E: info@idpartnership-northern.com

PROJECT CLIENT
Sinah Lane, Hayling Island
for BDW Southampton

DRAWING TITLE
Developable Land Plan

PROJECT ARCHITECT	KD	PROJECT NO	N81:2517	DRAWING REVISION
DRAWN BY	KT	DRAWING NO	PL-12	P9

CHECKED	IDP	DRAWING STATUS	PLANNING
SCALE	1: 500 @ A0	DATE	August 2019

COPYRIGHT : IDPartnership Northern

