


Key

- PHASE 1
10 Units
Plots 1-5, 191-195
- PHASE 2
72 Units
Plots 6-9, 123-190
- PHASE 3
32 Units
Plots 10-37, 119-122
- PHASE 4
76 Units
Plots 38-71, 77-118
- PHASE 5
5 Units
Plots 72-76

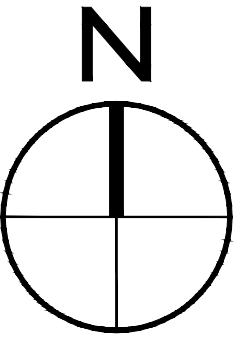


DO NOT SCALE
All dimensions to be checked on site and Architect to be notified of any discrepancies prior to commencement

DESIGNER'S RISK ASSESSMENT
Consultation (Design and Management) Regulations 2015

RESIDUAL RISKS:

REF DESCRIPTION DATE

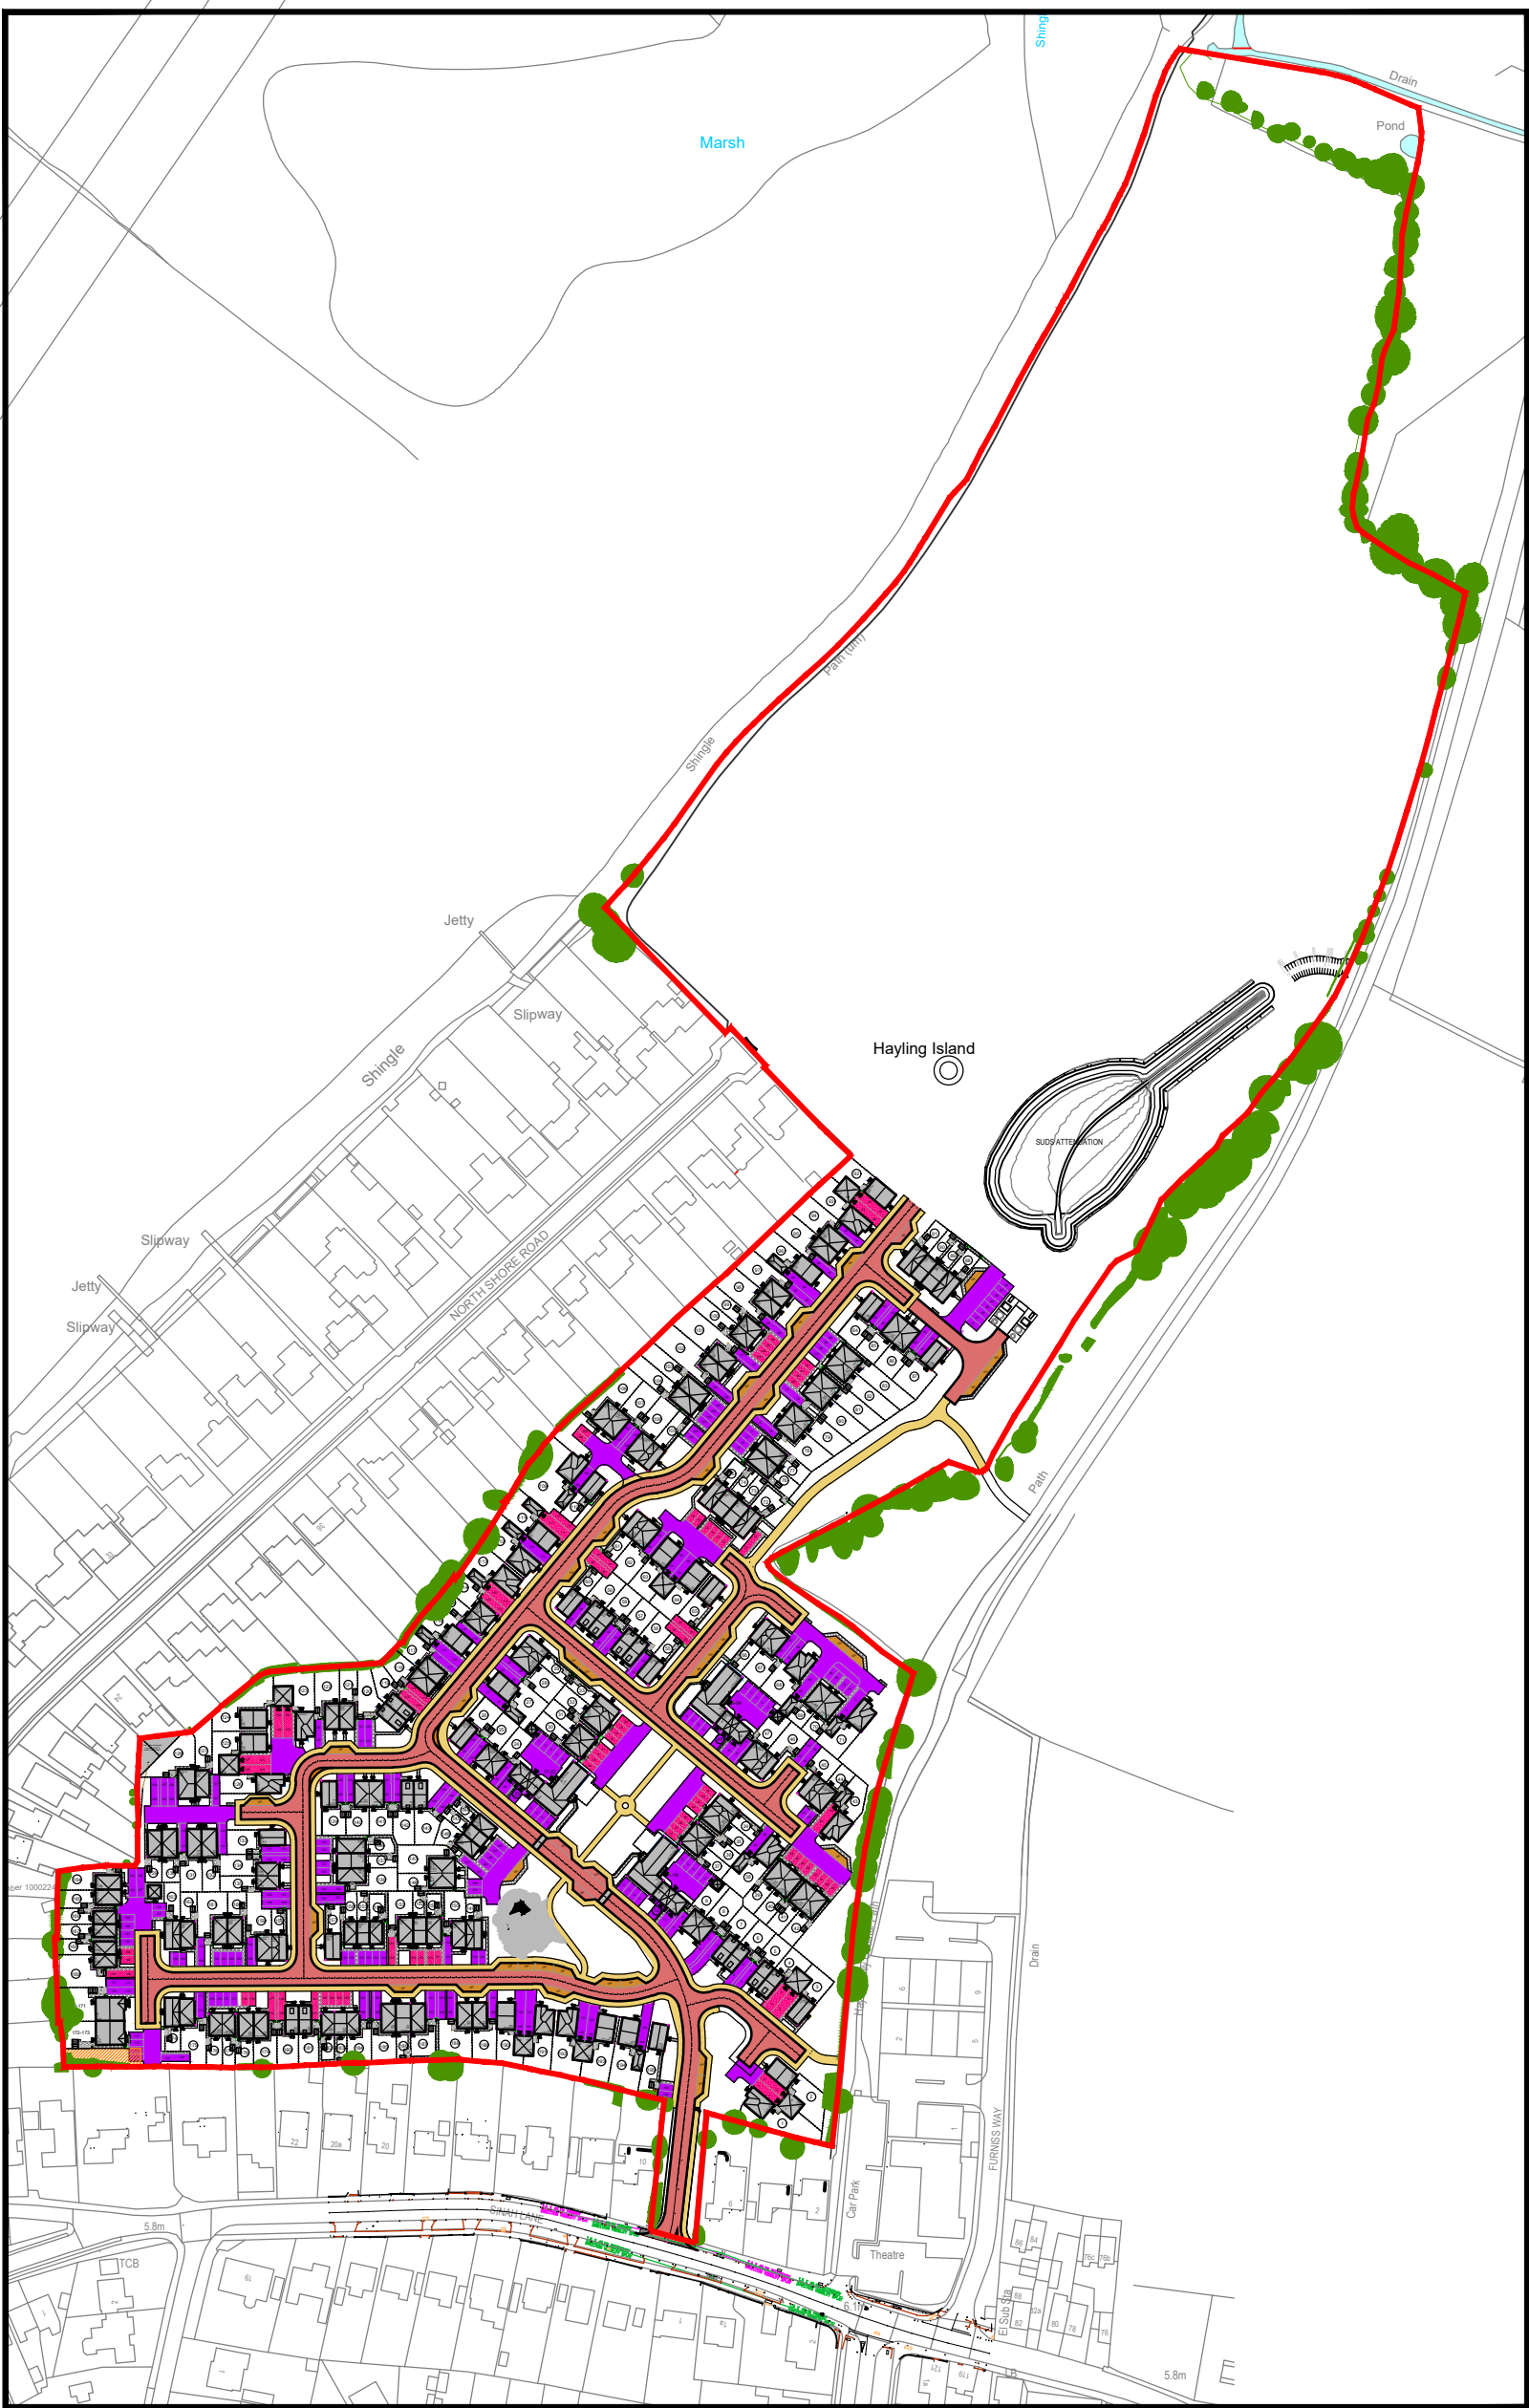

OVERALL SITE LAYOUT - n.t.s



P8	19/05/26	Updated to correspond with latest layout SL-01 P16 KT
P7	17/04/26	Updated to correspond with latest layout SL-01 P15 MF
P6	10/03/26	Updated in line with latest site layout PL-02 P14 KT
P5	27/02/21	Updated in line with latest site layout PL-02 P13 MF
P4	20/11/20	Updated to correspond with latest layout SL-01 P12 KT
P3	20/08/20	Updated phasing following client comments PY
P2	13/05/20	Updated to correspond with latest layout SL-01 P10 KT
P1	23/04/20	Updated to correspond with latest layout SL-01 P9 KT
D2	10/03/20	Hotelling coloured to show greater differentiation JW
D1	18/03/20	First issue JW



ARCHITECTURE | MASTERPLANNING | URBAN DESIGN

IDPartnership Northern, St Jude's, Barker Street, Shieldfield, Newcastle upon Tyne, NE2 1AB
T: +44 (0)191 261 4442 | W: idpartnership.com | E: info@idpartnership-northern.com

PROJECT CLIENT Sinah Lane, Hayling Island for BDW Southampton		
DRAWING TITLE POS Phasing Plan		
PROJECT ARCHITECT KD	PROJECT NO. N81:2517	DRAWING REVISION P8
DRAWN BY KT/EY	DRAWING NO. PL-14	
CHECKED IDP	DRAWING STATUS PLANNING	
SCALE 1: 500 @ A0	DATE March 2020	
COPYRIGHT : IDPartnership Northern		

