


KEY

● Indicates Chimney Locations

CHIMNEY DETAIL (NOT TO SCALE)

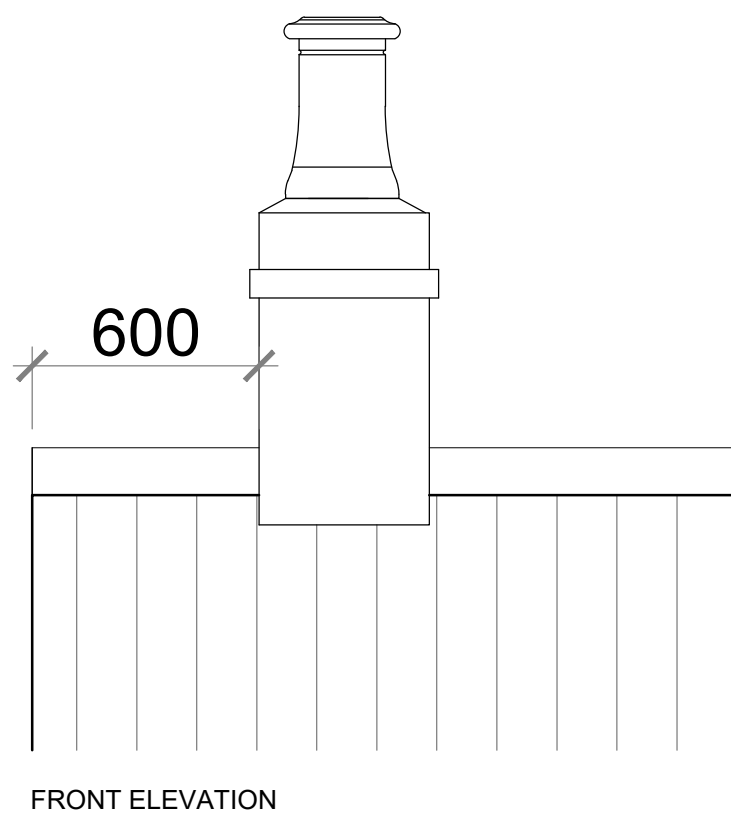


DO NOT SCALE
All dimensions to be checked on site and Architect to be notified of any discrepancies prior to commencement

DESIGNER'S RISK ASSESSMENT

Contributor (Design and Management) Regulations 2015

RESIDUAL RISKS:

REF.	DESCRIPTION	DATE		
0	5	10	20	50 metres
				
Scale 1:500 @ A0				

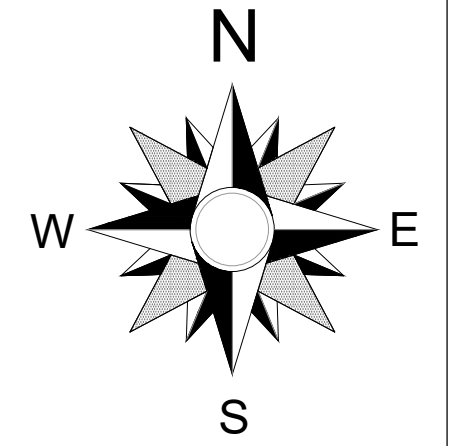

P10	18/05/20	Updated to correspond with latest layout SL-01 P16.KT
P15	17/04/20	Updated to correspond with latest layout SL-01 P15.MF
P14	10/03/20	Updated to correspond with latest layout SL-01 P14.KT
P13	15/01/20	Updated to correspond with latest layout SL-01 D16.KT
P12	27/05/17	Updated in line with latest site layout PL-02 P12.MF
P11	20/11/20	Updated to correspond with latest layout SL-01 P12.KT
P10	13/05/20	Updated to correspond with latest layout SL-01 P10.KT
P9	23/04/20	Updated to correspond with latest layout SL-01 P9.KT
P8	17/04/20	Updated to correspond with latest layout SL-01 P8.KT
P7	04/03/20	Updated to correspond with latest layout SL-01 P7.KT
P6	18/12/19	Updated to correspond with latest layout SL-01 P6.KT
P5	13/12/19	Updated to correspond with latest layout SL-01 P5.KT
P4	20/11/19	Updated to correspond with latest layout SL-01 P4.KT
P3	11/09/19	Updated to correspond with latest layout SL-01 P3.KT
P2	16/07/19	Updated to correspond with latest layout SL-01 P2.KT
P1	28/06/19	Updated to correspond with latest layout SL-01 P1. Issued for planning.KT
D3	27/06/19	Updated to correspond with latest layout SL-01 D17.KT
D2	26/06/19	Updated to correspond with latest layout SL-01 D16.KT
D1	25/06/19	First issue.KT



ARCHITECTURE | MASTERPLANNING | URBAN DESIGN

IDPartnership Northern, St Jude's, Barker Street, Shieldfield, Newcastle upon Tyne, NE2 1AS
T: +44 (0)191 261 4442 | W: idpartnership.com | E: info@idpartnership-northern.com

PROJECT CLIENT:
Sinah Lane, Hayling Island
for BDW Southampton

DRAWING TITLE:
Chimney Location Plan

PROJECT ARCHITECT	KD	PROJECT NO	N81:2517	DRAWING REVISION	
DRAWN BY	KT	DRAWING NO	PL-10		P16
CHECKED	IDP	SCALE	1:500 @ A0	DRAWING STATUS	PLANNING
DATE	June 2019				

COPYRIGHT : IDPartnership Northern