



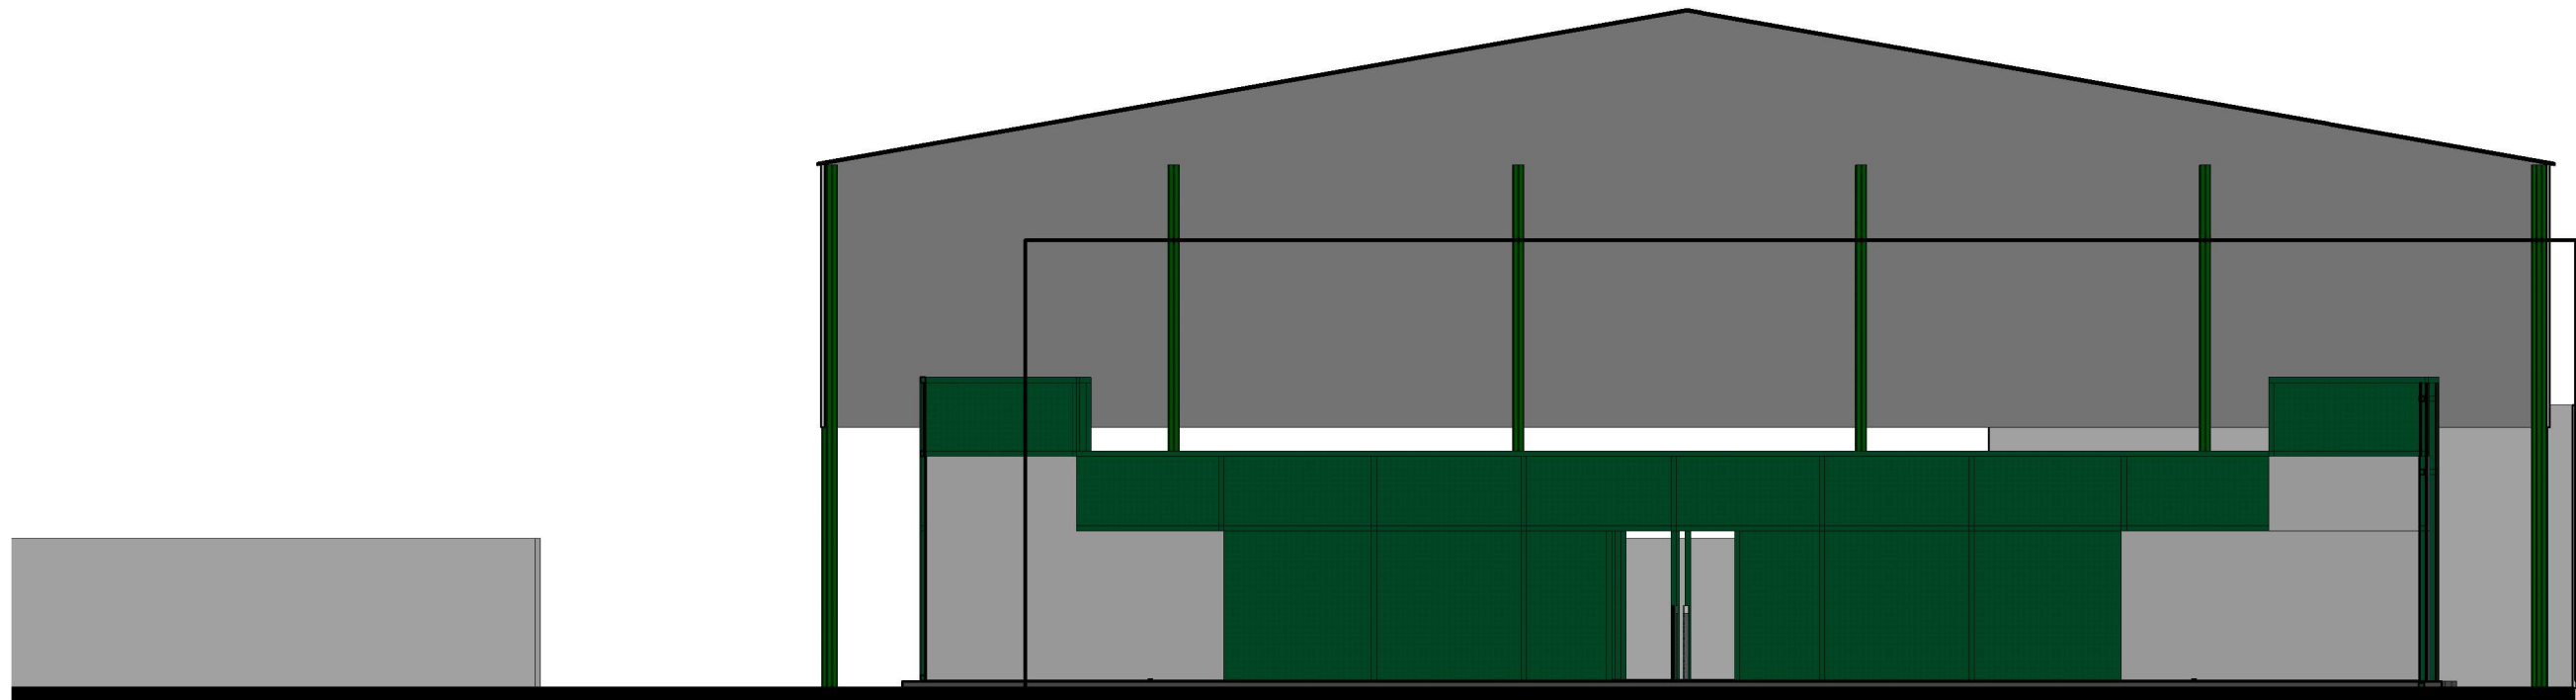

**1 East West Section**  
1 : 100

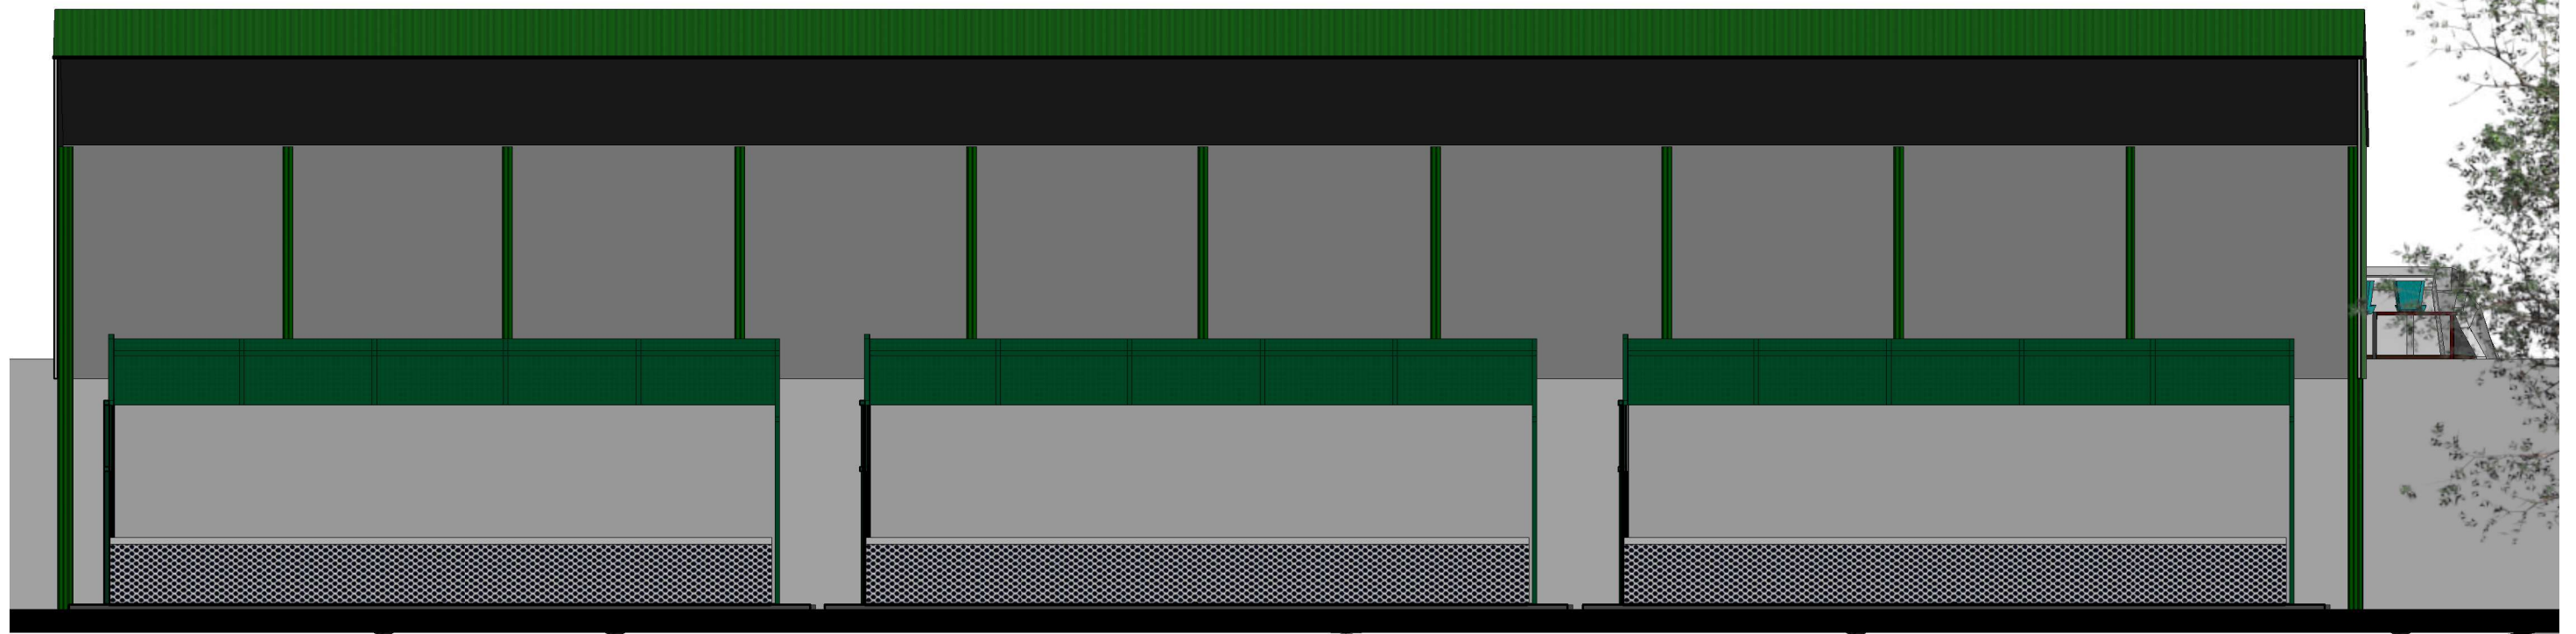

**2 North South Section**  
1 : 100

0m 2m 4m 6m 8m 10m  
VISUAL SCALE 1:100 @ A3

**IJ Murray  
Associates Ltd**

www.ijma.co.uk



I J Murray Associates  
Ltd  
200 Seafront  
Hayling Island  
Hampshire  
PO11 9HR  
Phone 07779 246915  
e-mail ian@ijma.co.uk

These drawings are for planning and building regulation purposes only and are not for construction. All dimensions should be checked on site before work commences

These drawings are the property of IJ Murray Associates Ltd and should not be reproduced or used in any way without the permission of a Director of IJ Murray Associates Ltd

**Mill Rythe Lane Padel  
Proposed V4**

**Hayling Padel Ltd**

**Site Sections**

|                |                |         |
|----------------|----------------|---------|
| Project number | Project Number | A106    |
| Date           | 23.6.13        |         |
| Drawn by       | Author         |         |
| Paper size     | Checker        | Scale   |
|                |                | 1 : 100 |