


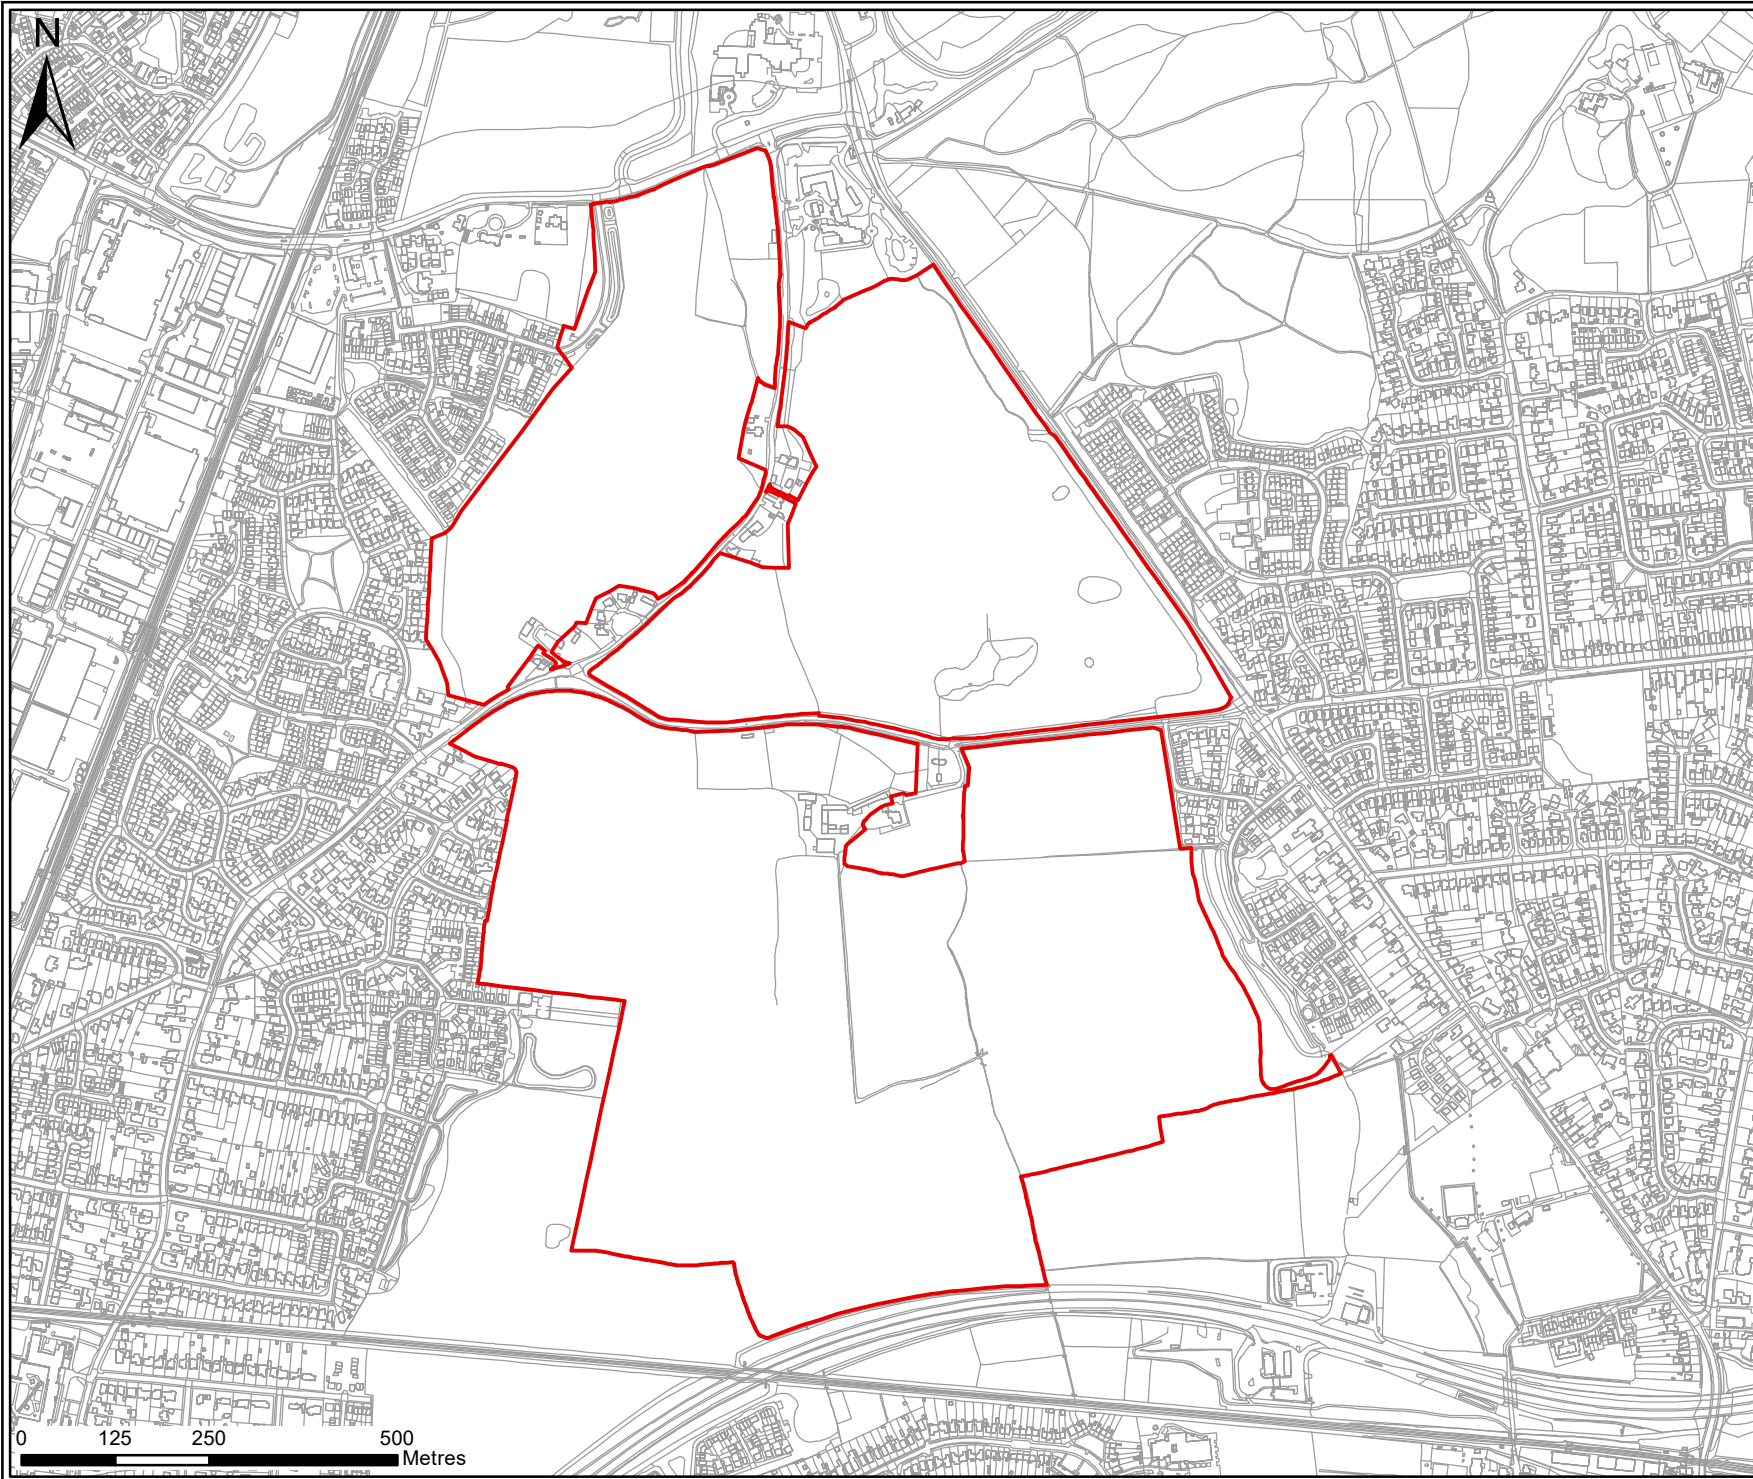

Key
 Application Site Boundary

Reproduced from the Ordnance Survey Map with the permission of the Controller of HMSO. Crown Copyright Reserved. Licence No. EMS - 928549.


WHITE PEAK Planning
Lynnfield House
249 Church Street
Altrincham
WA14 4DZ
Tel: 0845 410 0117
www.whitepeakplanning.co.uk

Client
Bloor Homes Southern

Project
Southleigh, Havant

Title
ES Figure 1.2 - Site Boundary

Scale	Drawn	Checked	Authorised
1:10,000 at A4	CG	CG	CG
	Date 29/07/25	Date 29/07/25	Date 29/07/25

Drawing Number
2023.003