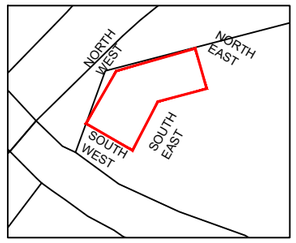

KEY PLAN

N

1. STAINED PINE TIMBER CLADDING
2. STAINED PINE TIMBER FASCIA
3. FELT ROOF
4. WHITE UPVC FRAMED WINDOW
5. TIMBER DOOR/ACCESS

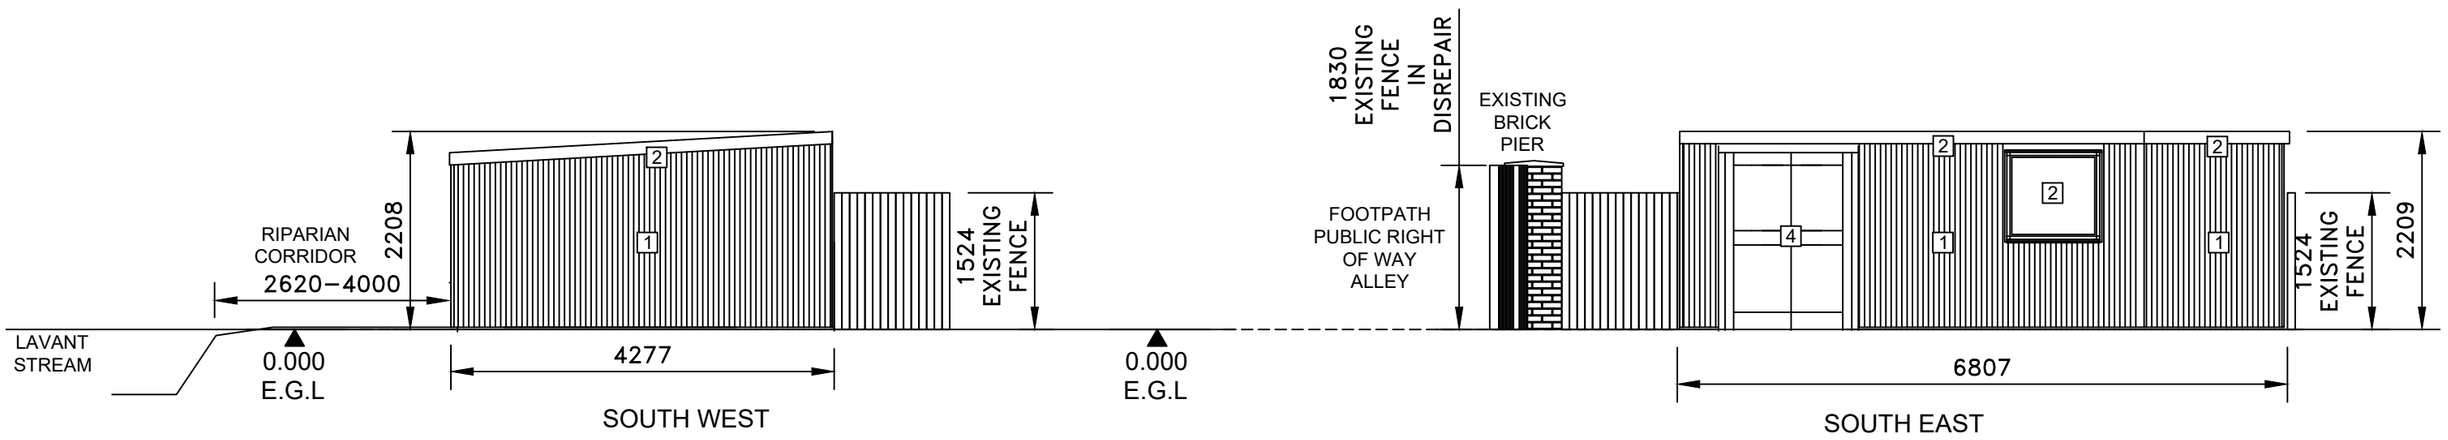

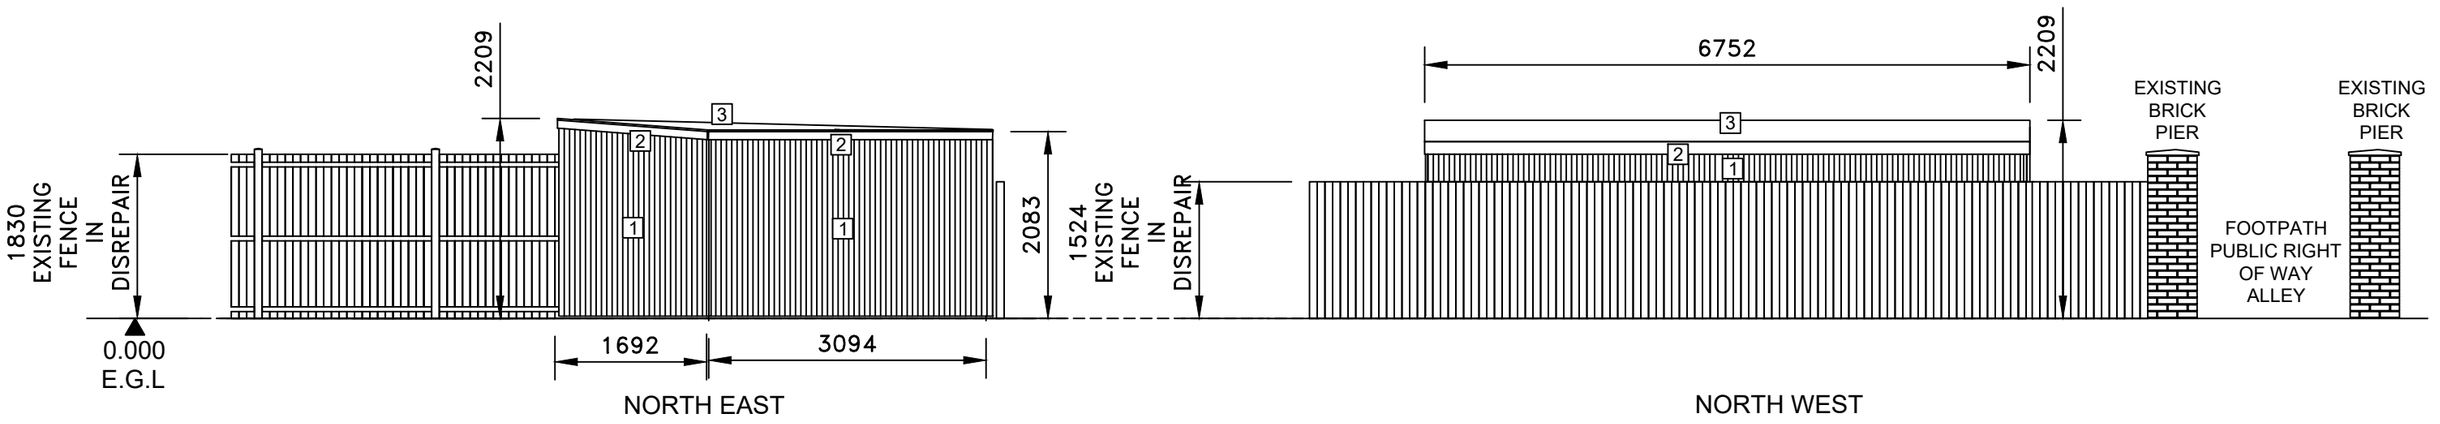

0 1 2 3 4 5 m

SCALE 1:100

	PROJECT TITLE: 19 DUNHURST CLOSE WEST LEIGH PO9 2LB	DRAWING TITLE: EXISTING BUILDING ELEVATIONS	REVISIONS: P1 - ISSUED FOR APPROVAL - 26 MAY 2026	BY: RJT	DRAWING DATE: MAY 2026 / DRAWN BY: R TREADWELL / Autocad generated drawing AutoCAD - 2025 / SCALE @ A4: 1:100 / Please do not scale drawing. If in doubt ask	DRAWING STATUS: FOR APPROVAL / DRAWING NUMBER: 5000-L04 / REVISION: P1

WEATHER BARRIER–AIR SEAL–THERMAL BARRIER–AESTHETICS–BUILDABILITY–STRUCTURAL

AF37 DRG BORDER
EFFECTIVE DATE 20 MAY 2022 – VERS 1

Drg File: Border - Blank.dwt