
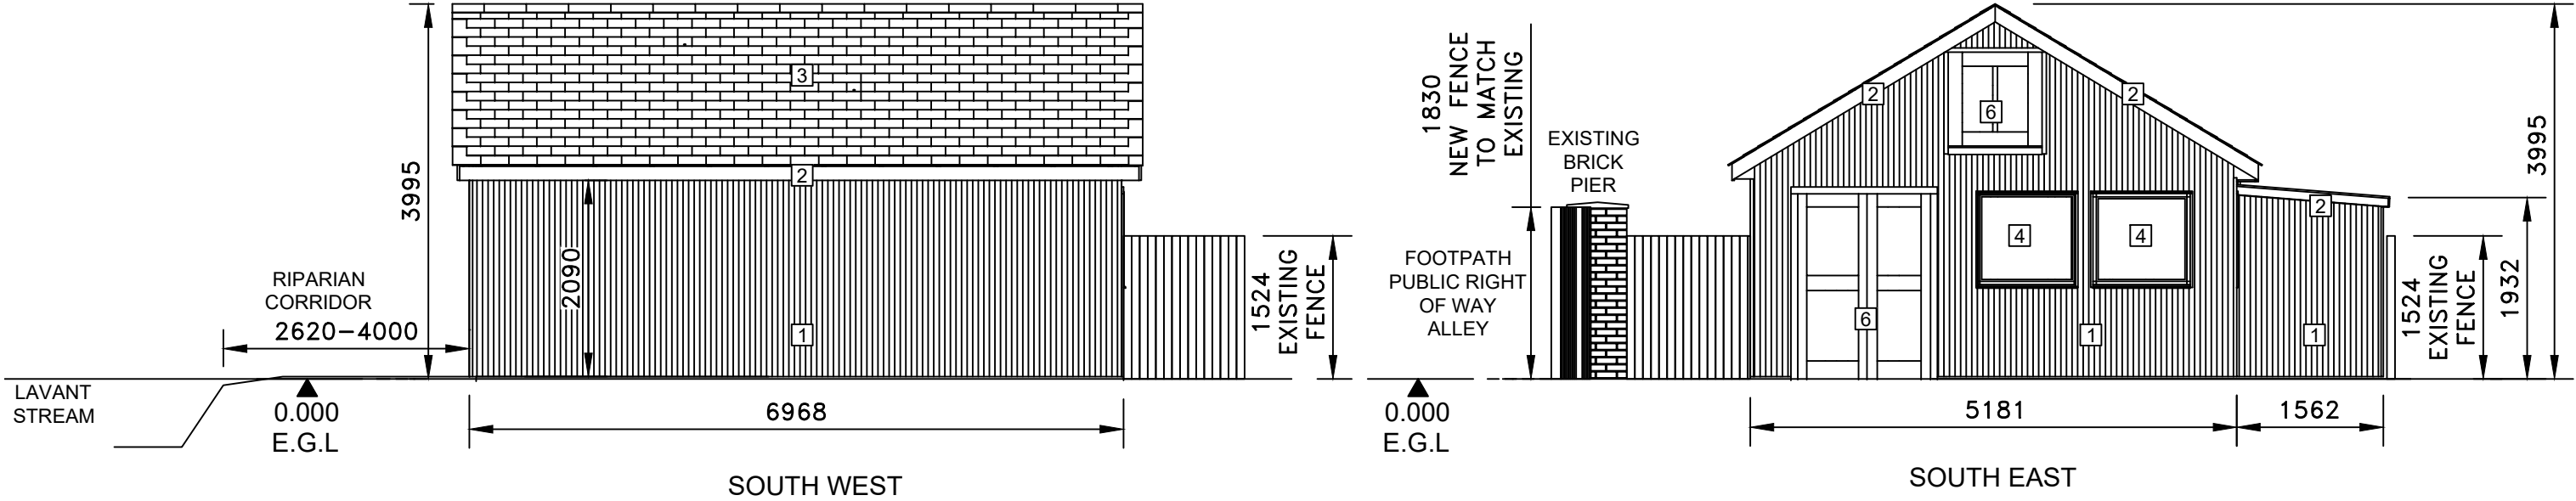
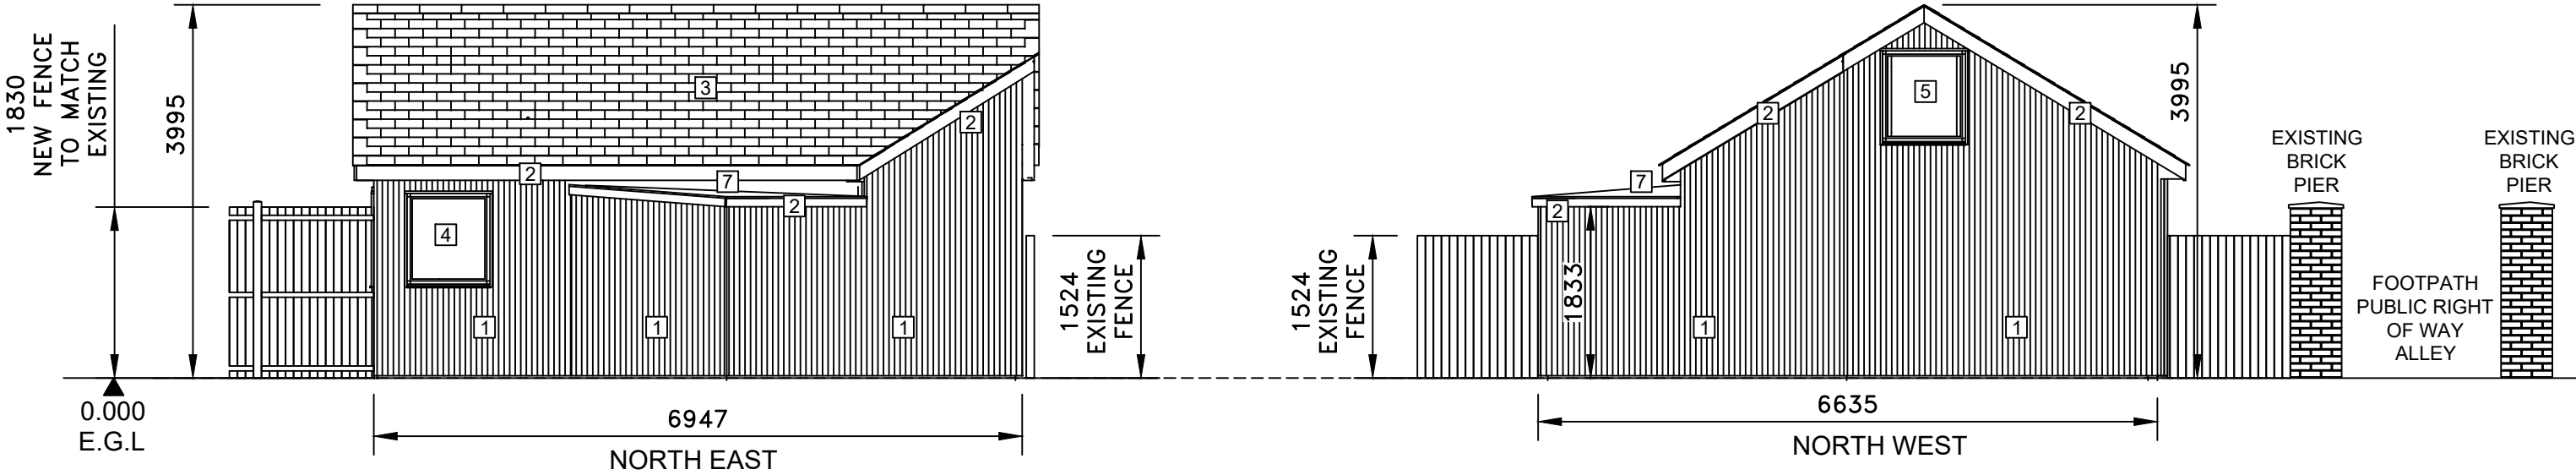


- 1. NATURAL HARDWOOD TIMBER CLADDING
- 2. WHITE PAINTED TIMBER FASCIA
- 3. RECYCLED ANTHRACITE GREY TILED ROOF
- 4. WHITE UPVC FRAMED WINDOWS
- 5. WHITE UPVC WINDOW OBSCURED
- 6. TIMBER DOOR/ACCESS
- 7. FELT ROOF

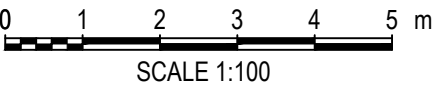

	PROJECT TITLE: 19 DUNHURST CLOSE WEST LEIGH PO9 2LB	DRAWING TITLE: PROPOSED BUILDING ELEVATIONS	REVISIONS:	BY:	DRAWING DATE:	DRAWN BY:	DRAWING STATUS: FOR APPROVAL
			P1 - ISSUED FOR APPROVAL - 26 MAY 2026	RJT	MAY 2026	R TREADWELL	
					Autocad generated drawing AutoCAD - 2025		
					SCALE @ A4: 1:100	Please do not scale drawing. If in doubt ask	DRAWING NUMBER: 5000-L05
							REVISION: P1