


- 1 Carport
- 2 26 Wittering Road
- 3 New planting to boundary

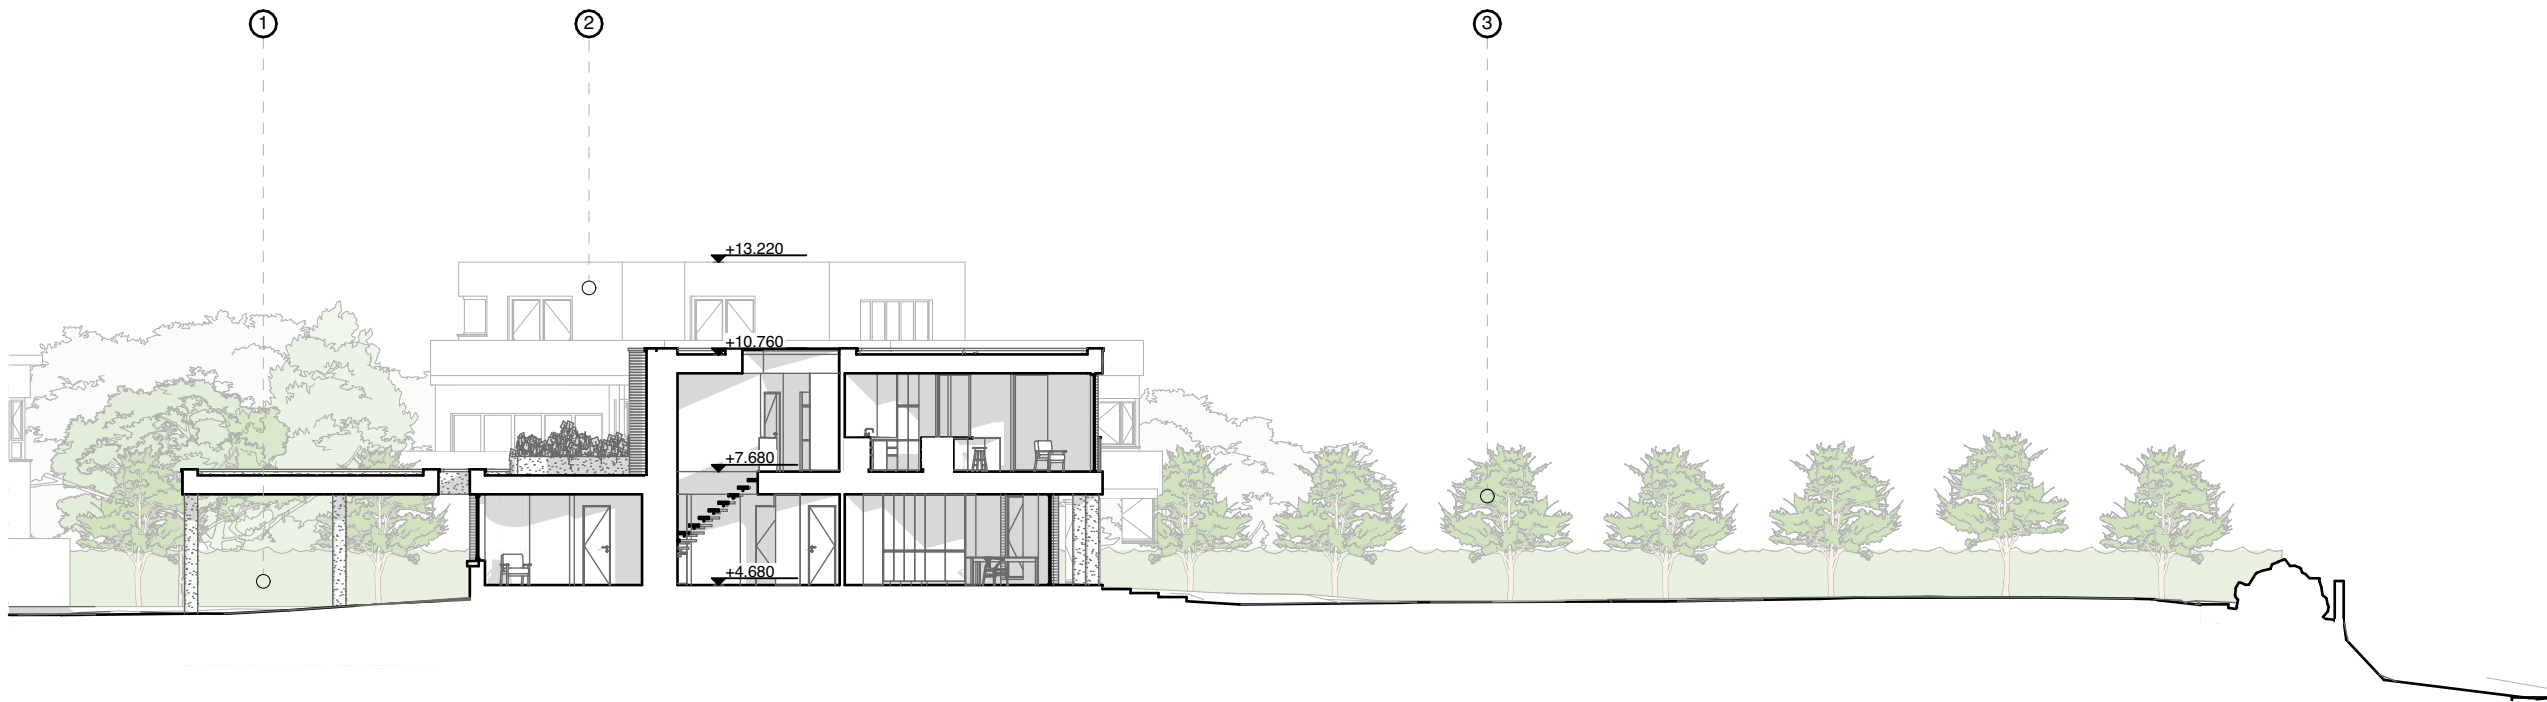

1:200
Proposed Site Section

Scale @ A3: 1:200

0 2 4 6 8 10

NOTE: This drawing is to be scaled for planning purposes only

Project: 26 Wittering Road

Address: 26 Wittering Road,
Hayling Island, PO11 9SP

Client: Peter & Gusti Taylor

Drawing: Proposed Site Section

483 - OBA - 00 - ZZ - DR - A - 0300 - 02

Status: Planning OBA proj no: 483

02	Planning	19/05/2026
01	Planning	04/12/2025
rev	description	date

OB ARCHITECTURE

The Dispensary, 5-6 The Square, Winchester, SO23 9ES
6a Maltings Place, 169 Tower Bridge Road, London, SE1 3JB
01962 865344 info@obarchitecture.co.uk www.obarchitecture.co.uk