



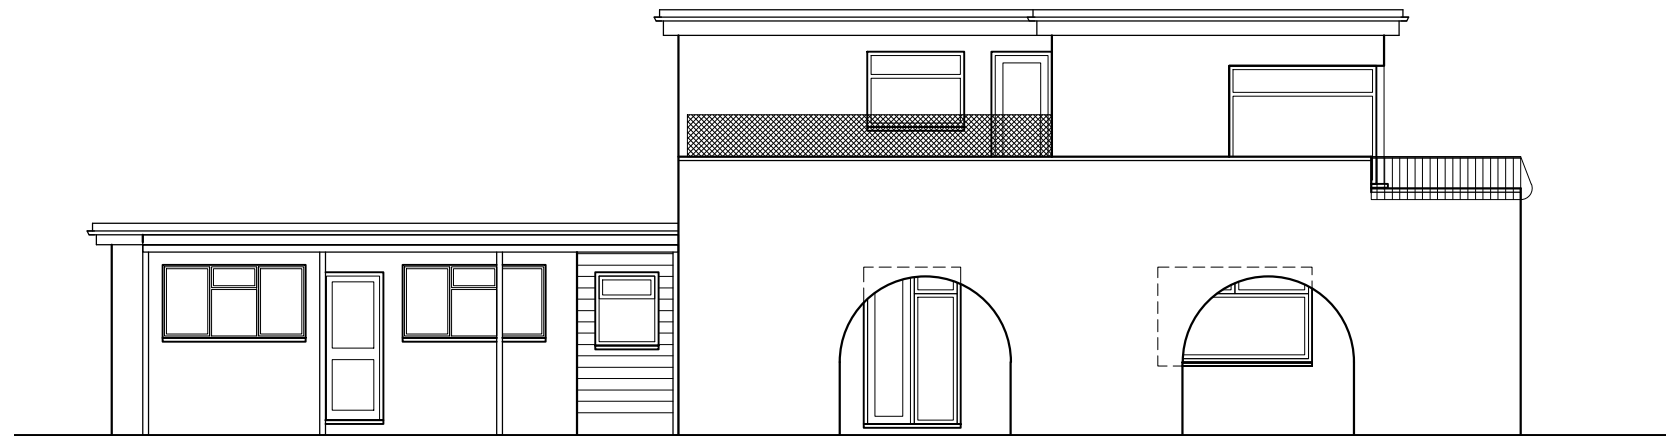

SOUTH
1:100

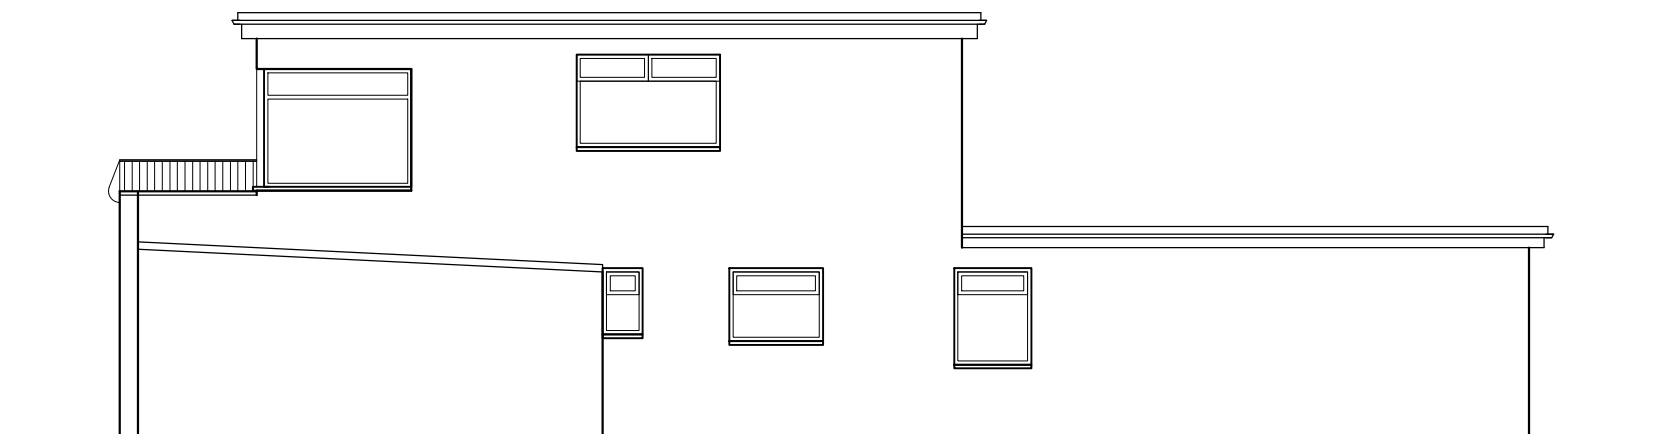

WEST
1:100



NORTH
1:100



EAST
1:100

SCALE 1:100

