



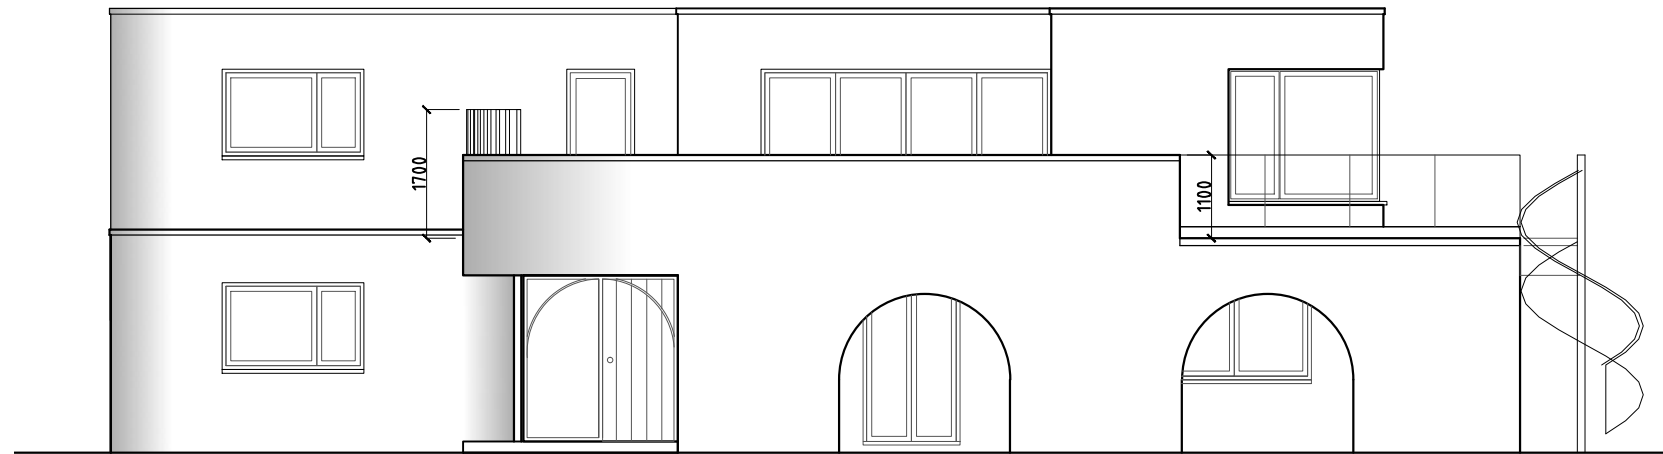


SOUTH
1:100

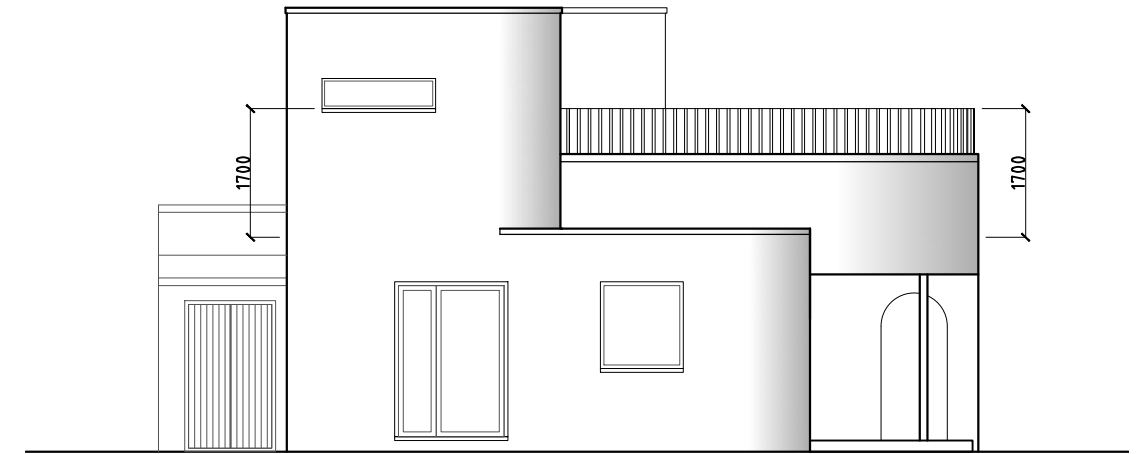


WEST
1:100

SCHEDULE OF MATERIALS
GRP flat roofs behind parapets;
Rendered walls (white);
Powder coated aluminium windows & doors;
Vertical louvred privacy screen;
Glass terrace balustrade

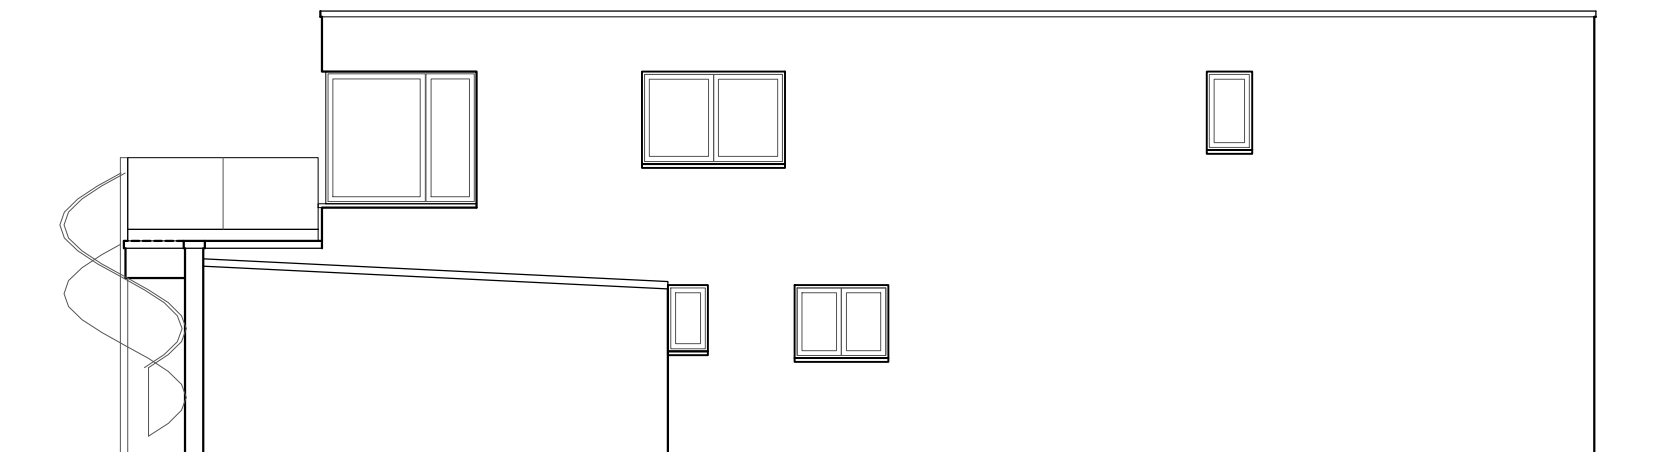

NORTH
1:100

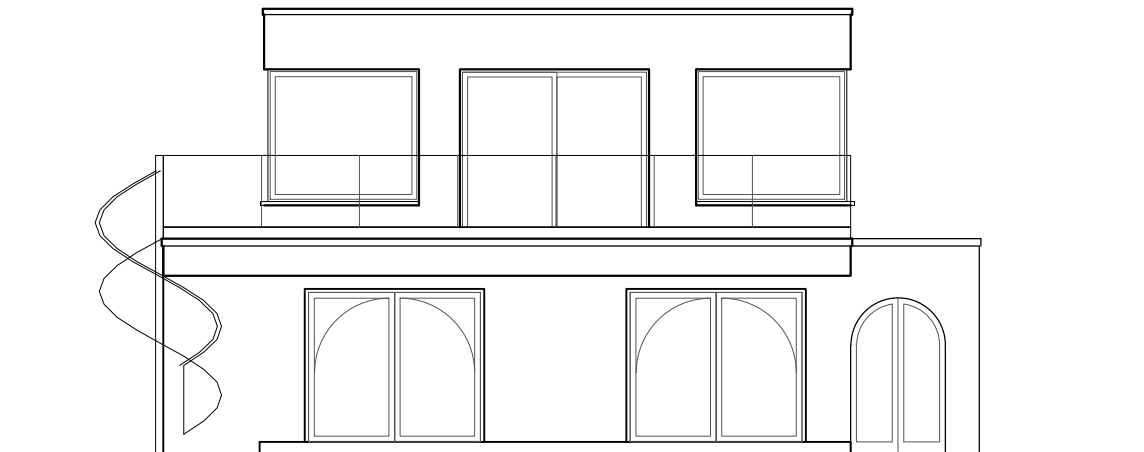

EAST
1:100

SCALE 1:100
0m 5m