




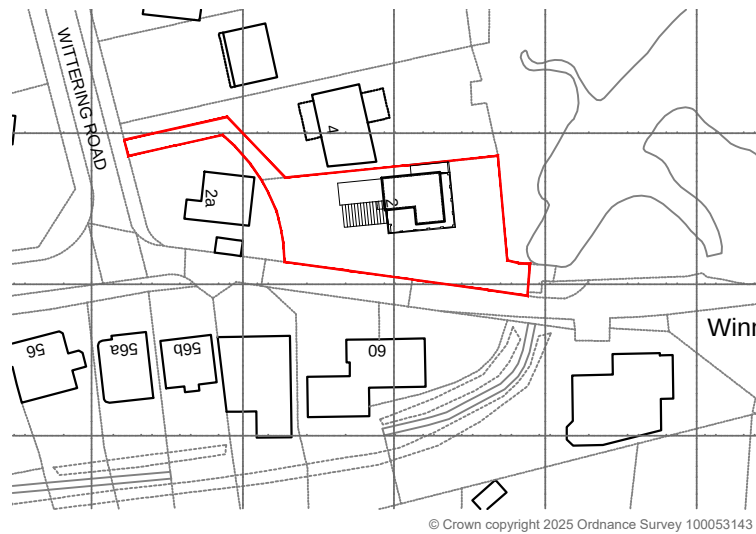

LOCATION PLAN 1:1250

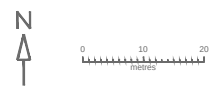

- Parking for min. 5Nr cars
- First floor extension
- Replace carport with single storey extension
- Extend first floor terrace & privacy screen
- External spiral staircase

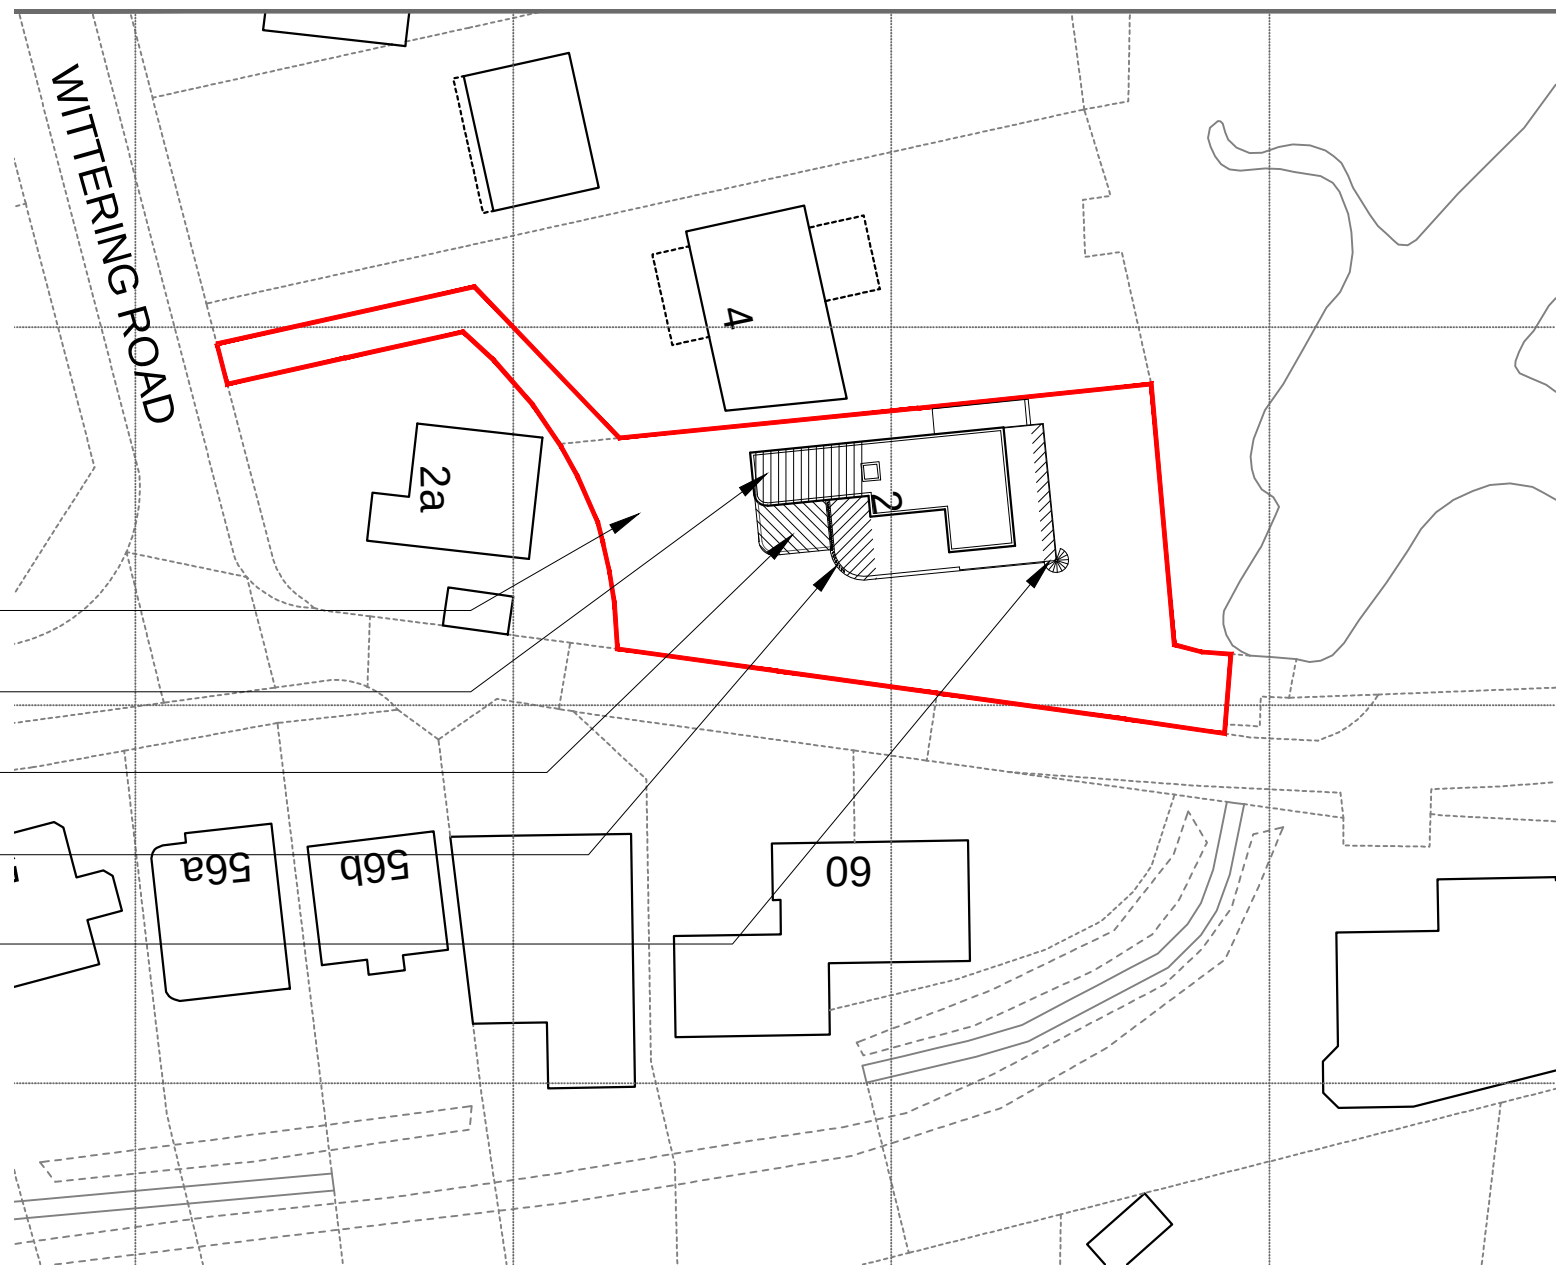

BLOCK PLAN 1:500

