


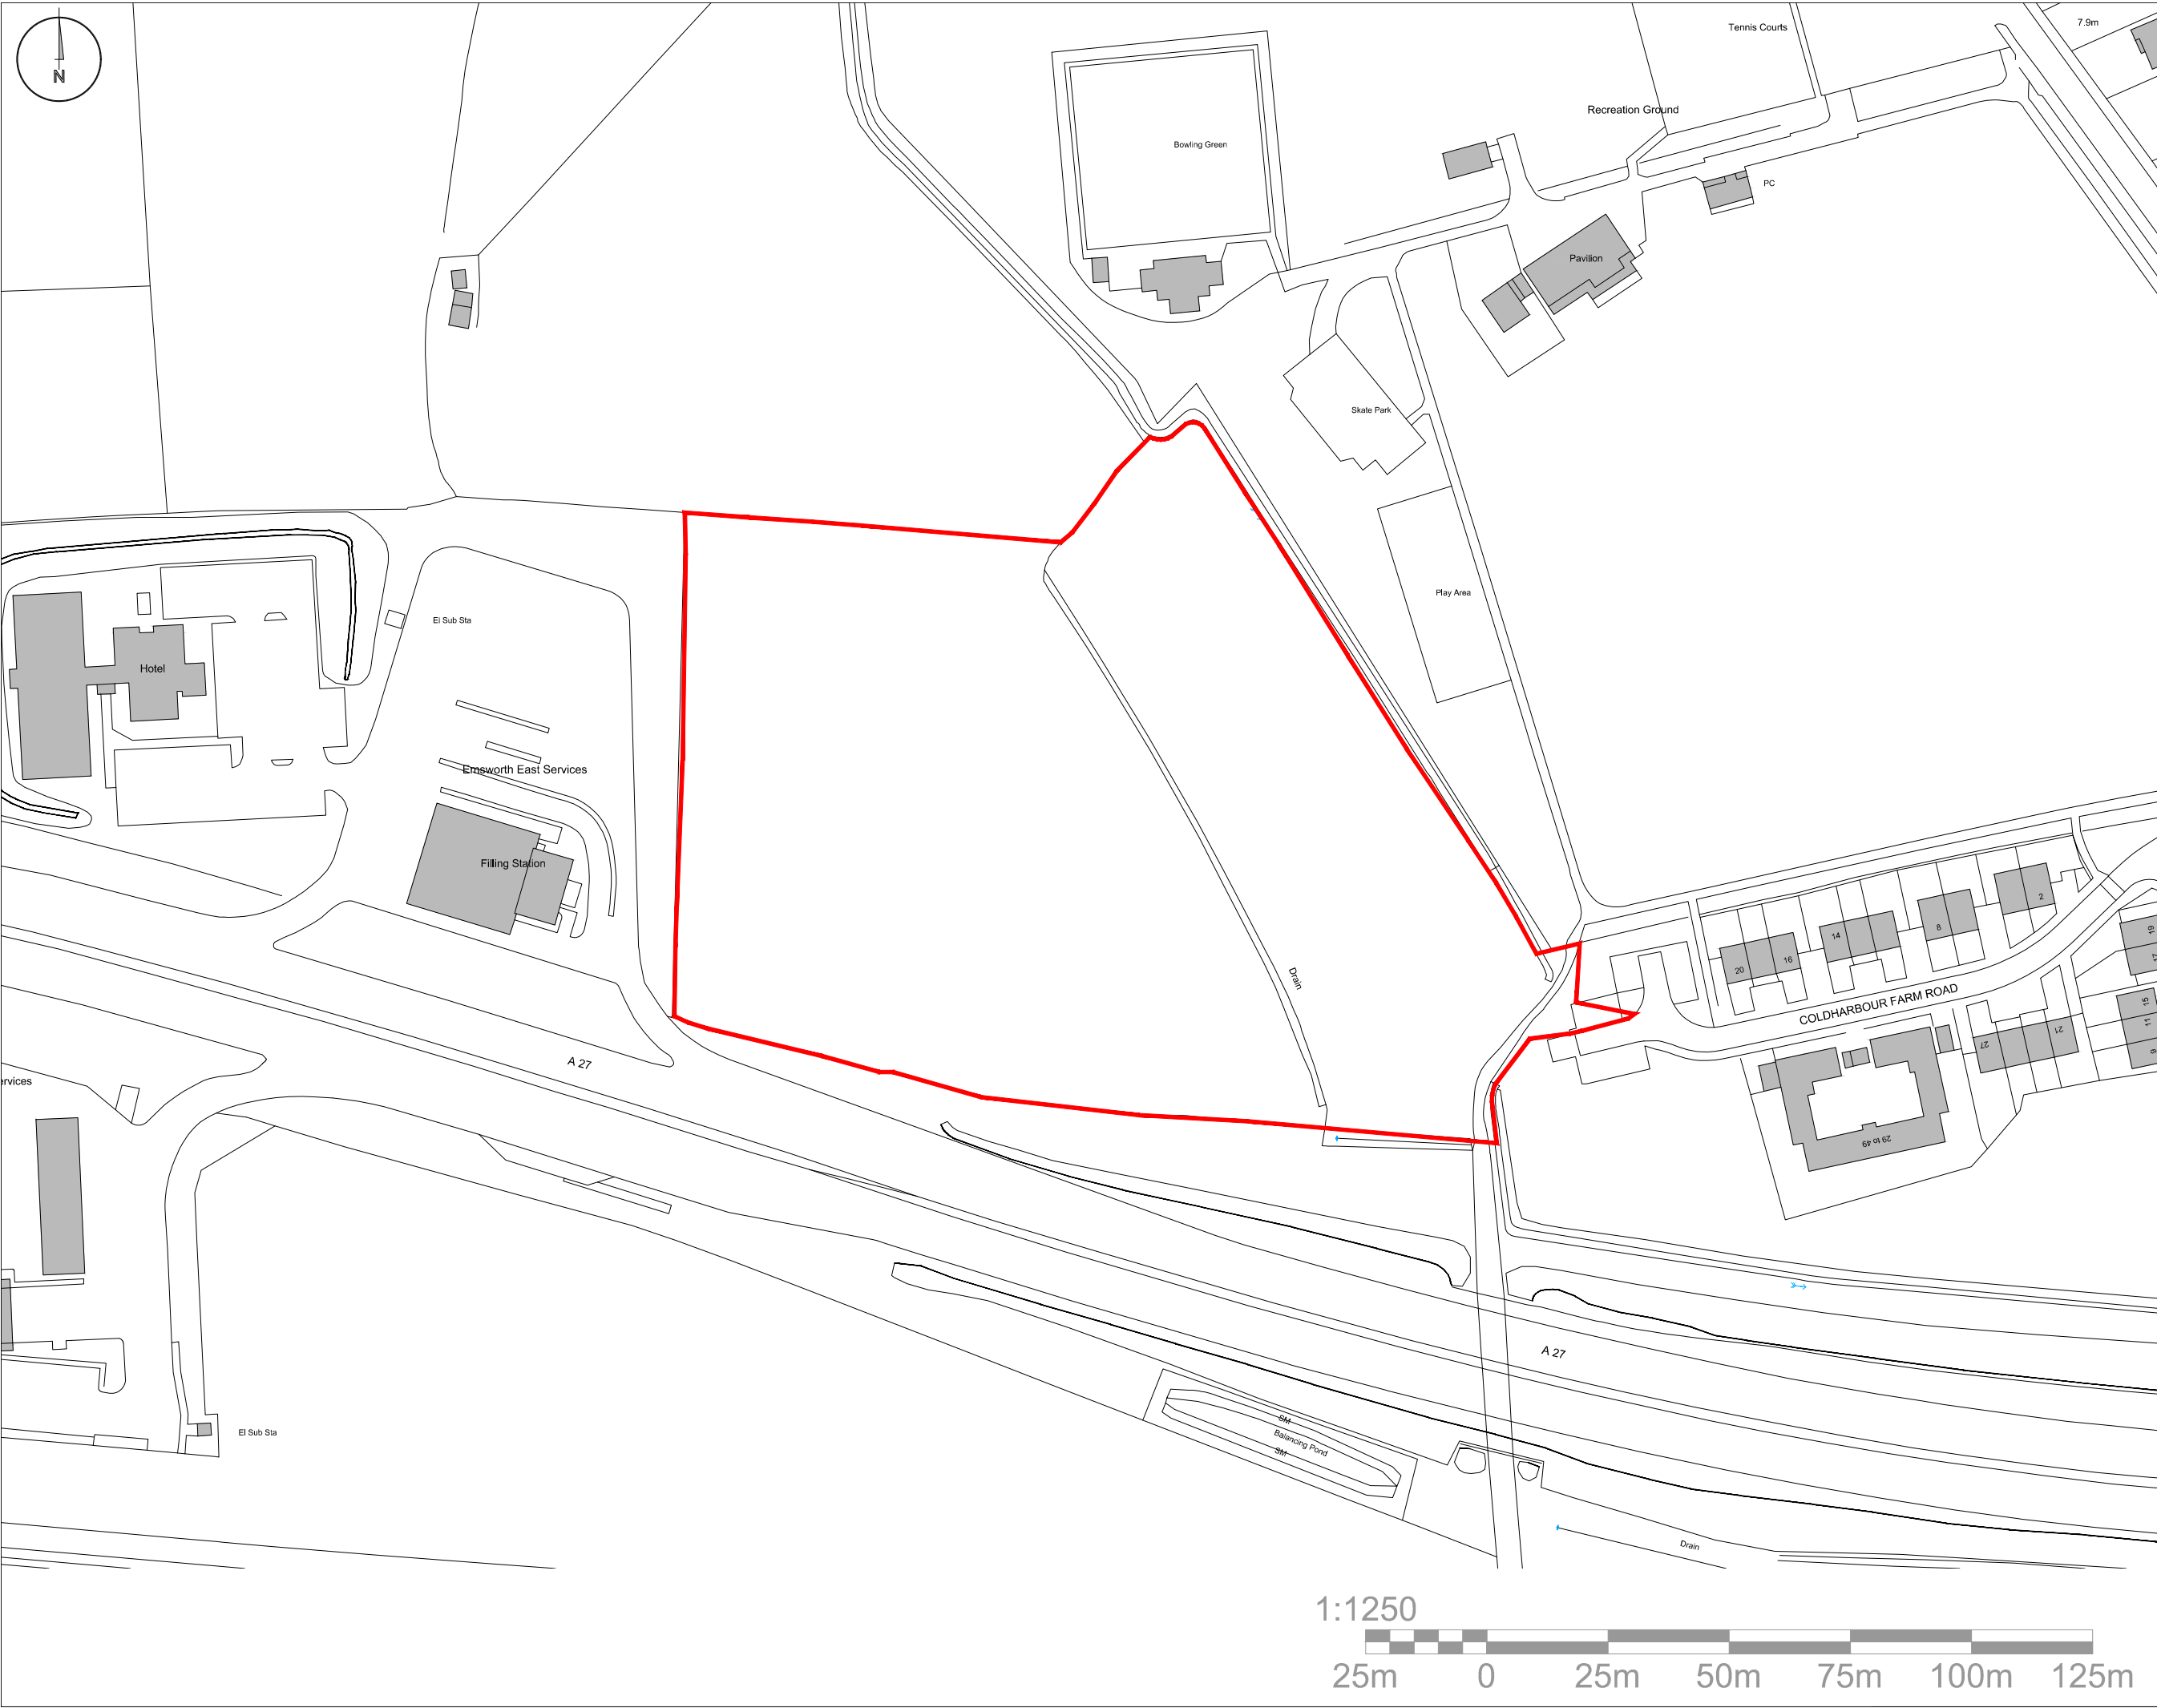

notes

this drawing is the copyright of the **pdp architecture llp** and must not be reproduced in whole or part or used for the execution of works without their permission.

all dimensions to be checked on site prior to commencement of construction works and the architect notified of any discrepancy.

figured dimensions are to be used in preference to scaled dimensions.

no deviation from this drawing will be permitted without prior consent of the architect.

all drawings are prepared subject to a full measured and structural survey of the buildings and site.

all structural work is subject to the appointment of a structural engineer to confirm and agree the structural proposals.

os promap licence no. 100020449.

health & safety:
exceptional risks involving specific methods of construction or exceptional maintenance issues can be found within the designers risk assessment.

Scale width: 50 mm @ a1 - 25 mm @ a3					
revision	notes	date	drawn	checked	
A	Updated site boundary shown	28.07.25	MP	HM	
B	Old boundary omitted	12.09.25	RN		
C	Boundary updated to suit client comments	16.09.25	RN		

client

DOSWELL
PROJECTS
VIVID

pdp architecture llp

chartered architects town planning
interior design consultants

2 beechworth road havant
hampshire po9 1ax
tel 023 9248 1100
fax 023 9247 5050
email pdp@pdp-architects.co.uk

www.pdp-architects.co.uk

project	Coldharbour Farm Road Emsworth			
detail	Existing Site Location Plan			
drawn	MP	checked	RN	
date	Apr '24	status	B'regs	
a1 scale	a3 scale	28165-WD102	rev	C