



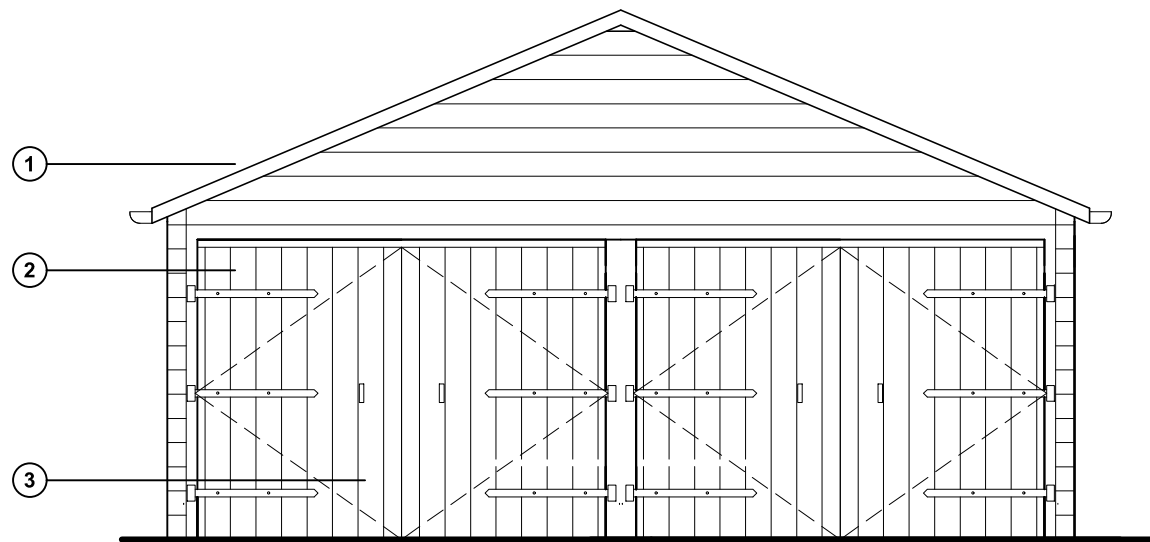

North (front) elevation

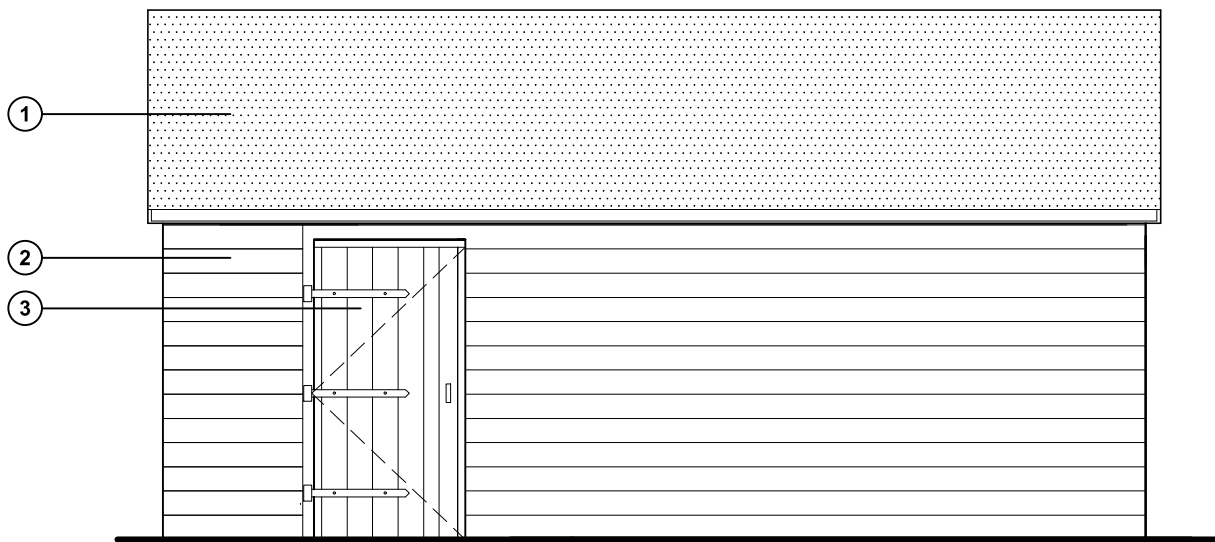


East (side) elevation



Single timber door.
approx size 1981 x 800mm

South (rear) elevation

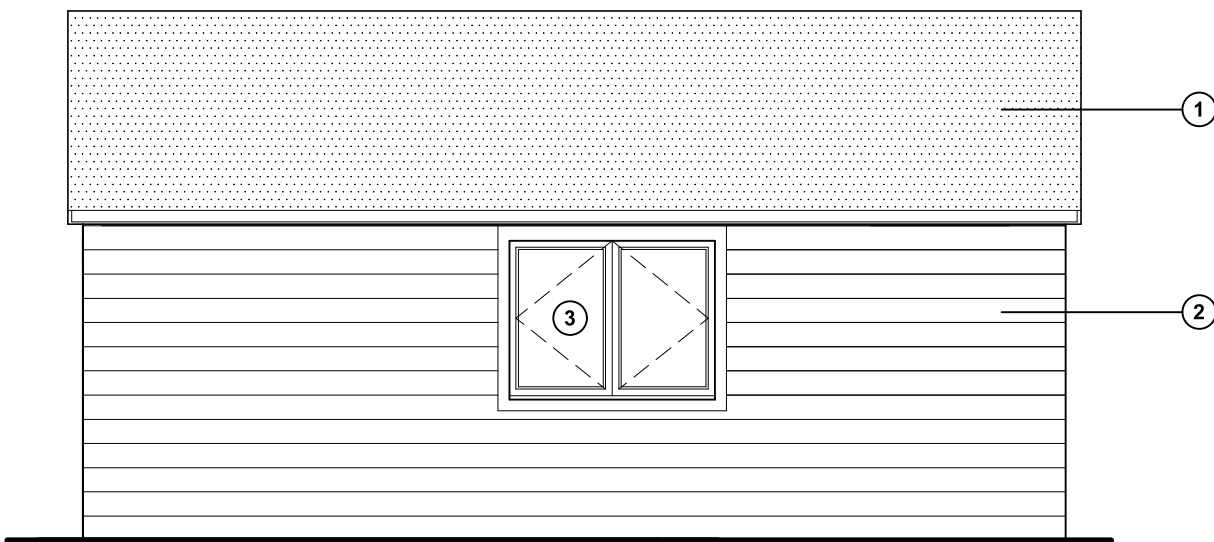


Double glazed timber window
size 1040 x 1350mm

West (side) elevation

Proposed garage elevations
scale 1:50

- ① Single ply roof covering ② Timber doors & windows ③ Timber weatherboard cladding

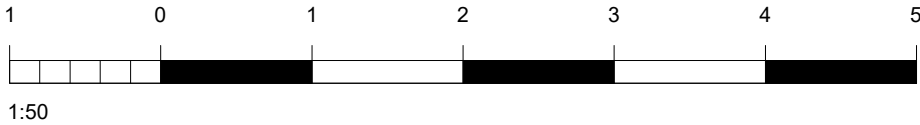

For MRS & MRS WARD	Title PROPOSED DOUBLE GARAGE ELEVATIONS		
Project PROPOSED DOUBLE GARAGE AT NYTIMBER, 43 BATH ROAD, EMSWORTH, HANTS, PO10 7ER	Date MAY 2026	Drawn JB	Scale 1:50 @ A3
	Job Number PL1003.26	Drawing Number -02	Checked - Revision B

jb architects
E: admin@jb-architecturedesign.com
W: www.jb-architecturedesign.com
T: 01243 933732