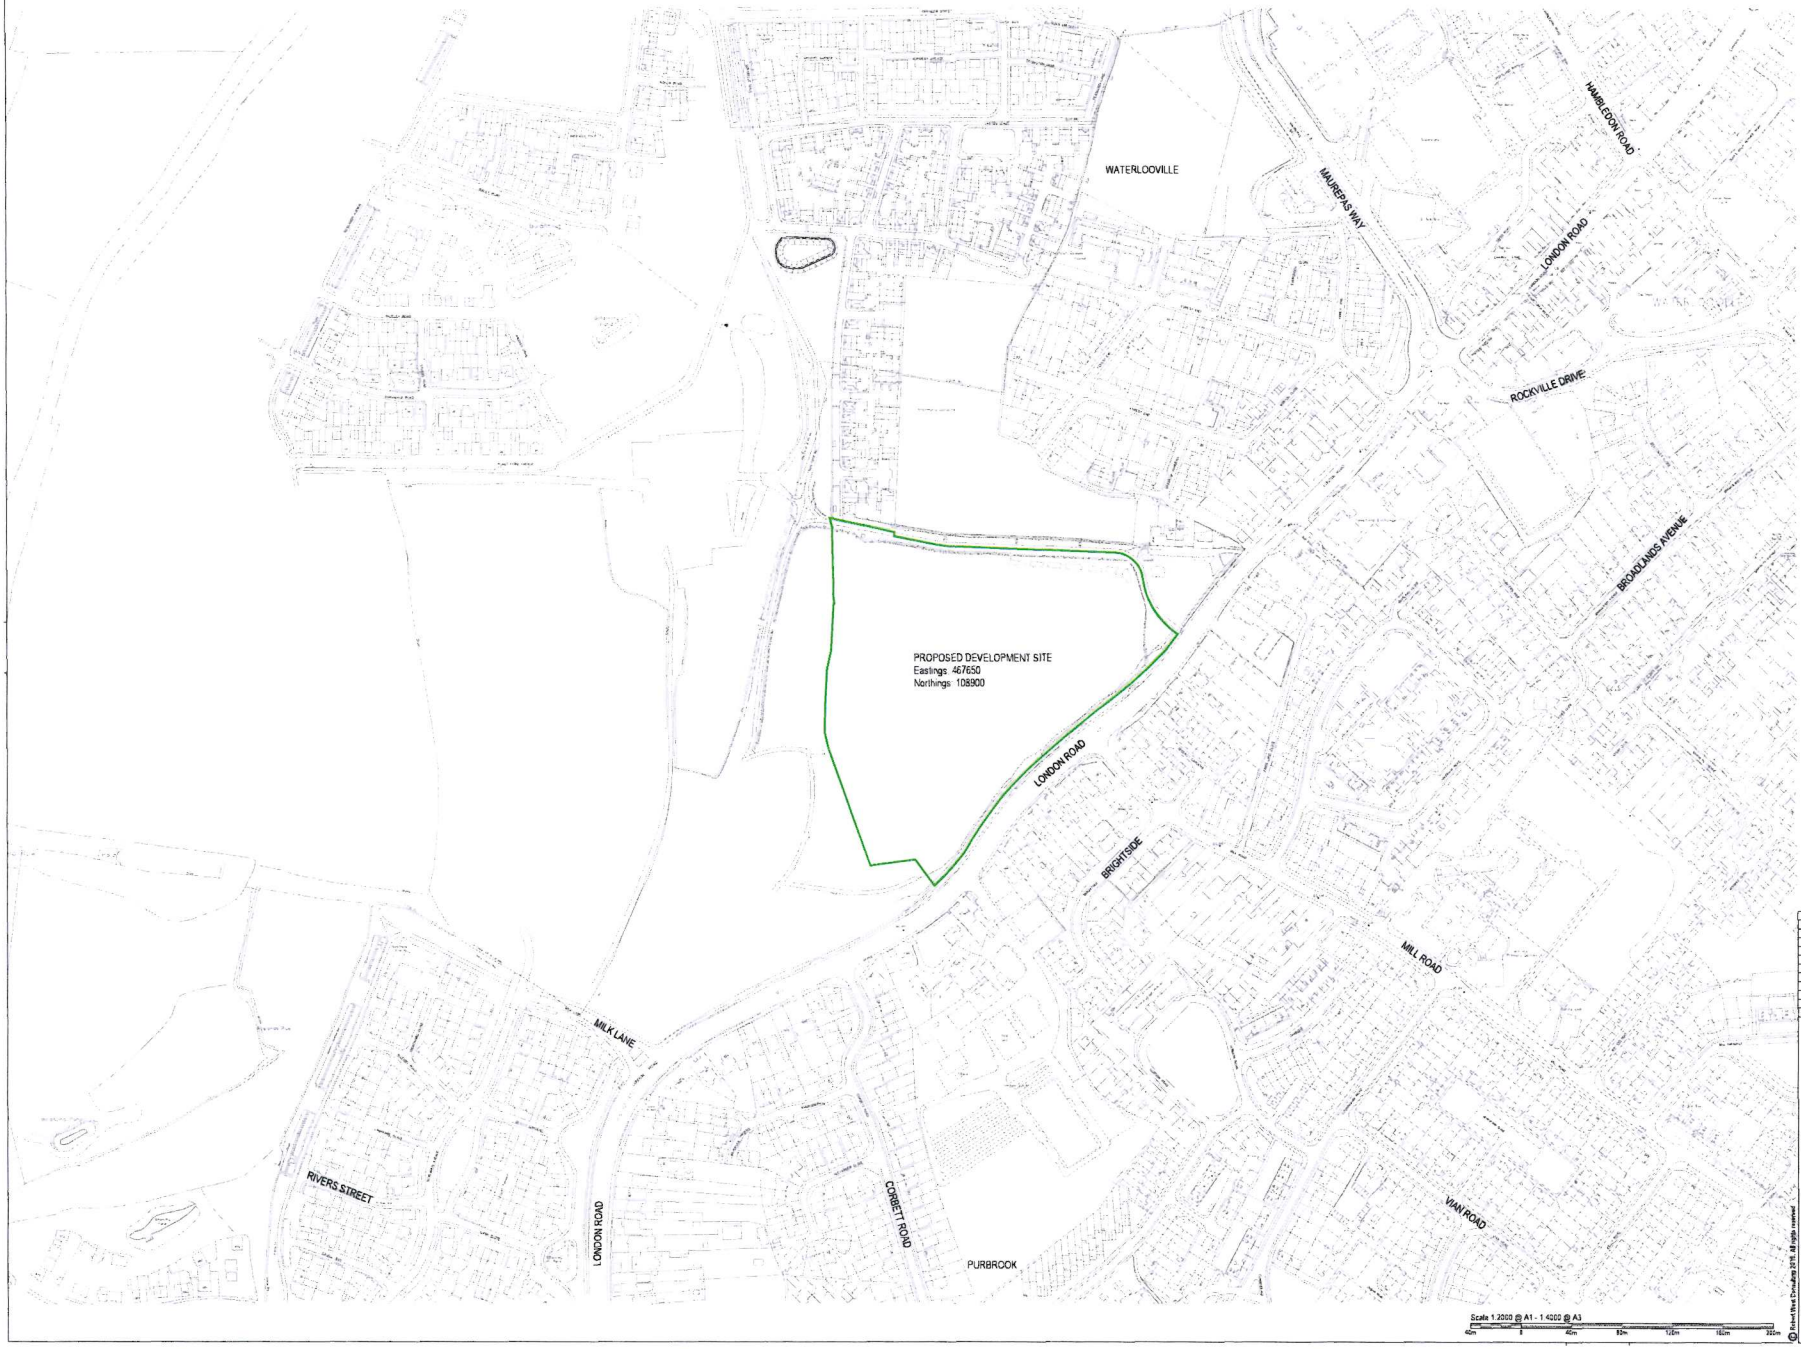


DO NOT SCALE OFF THIS DRAWING

NOTES

1. The contractor is responsible for verifying all site & setting out dimensions before commencing work.
2. This drawing is to be read in conjunction with all relevant Architectural and M&E drawings.
3. All dimensions in millimeters unless stated otherwise.

Scale 1:2000 @ A1 - 1:4000 @ A3

40m 0 40m 80m 120m 160m 320m

Revision History					
Rev	Comment	By	Chkd	Appr	Date
Current Revision					
AC1	FOR APPROVAL	PR	PR	SB	28/06/23

APPROVAL

BLOOR HOMES

robert west.
planning group

Project
WATERLOOVILLE - BEREWOOD
PHASE 8a

Drawing Title
S104 SITE LOCATION PLAN

RWCL Internal Register reference: 4186-002

Scales @ A1

4240-A01

© Robert West Consulting 2018. All rights reserved