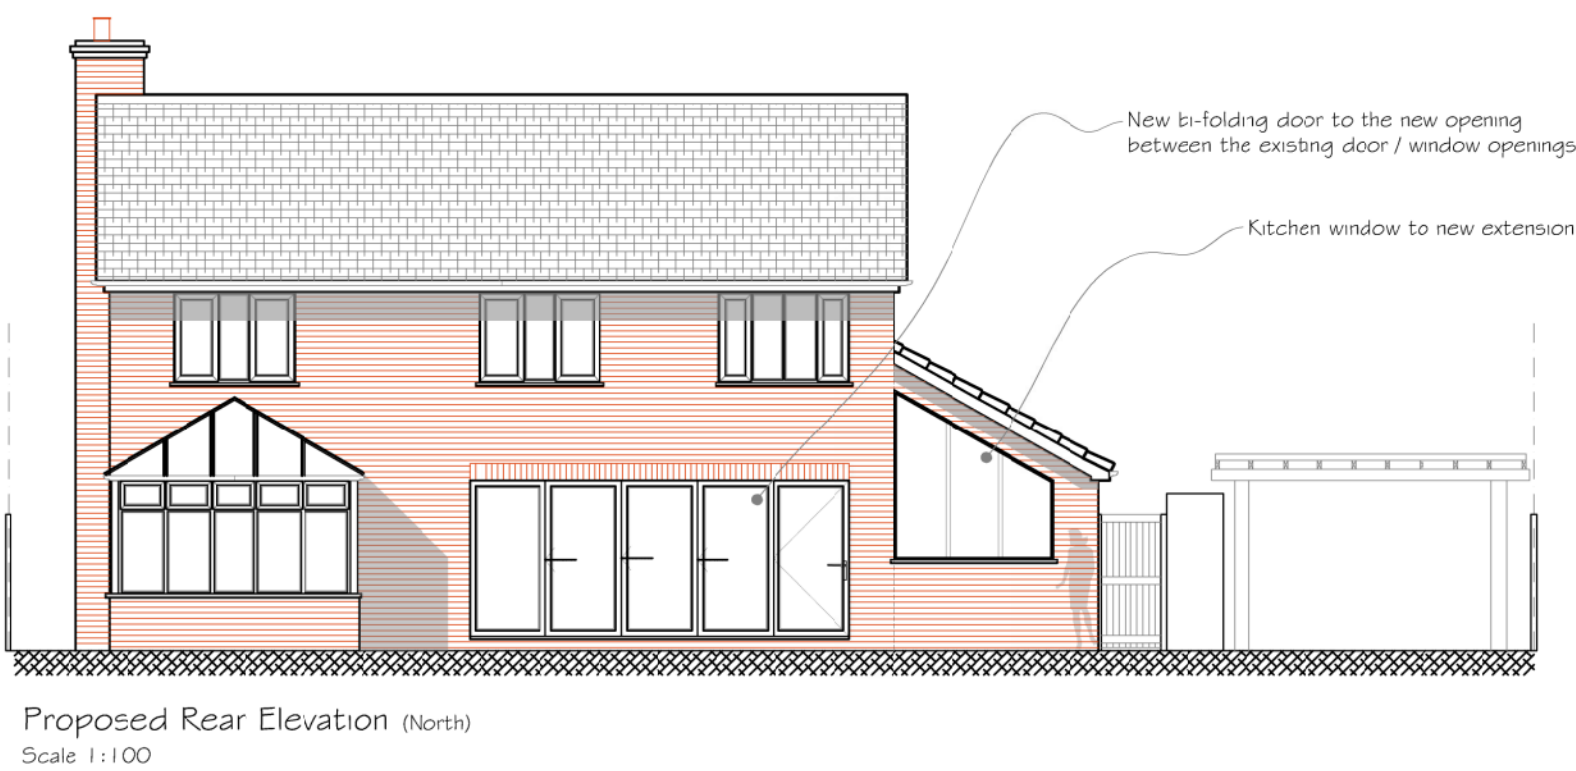
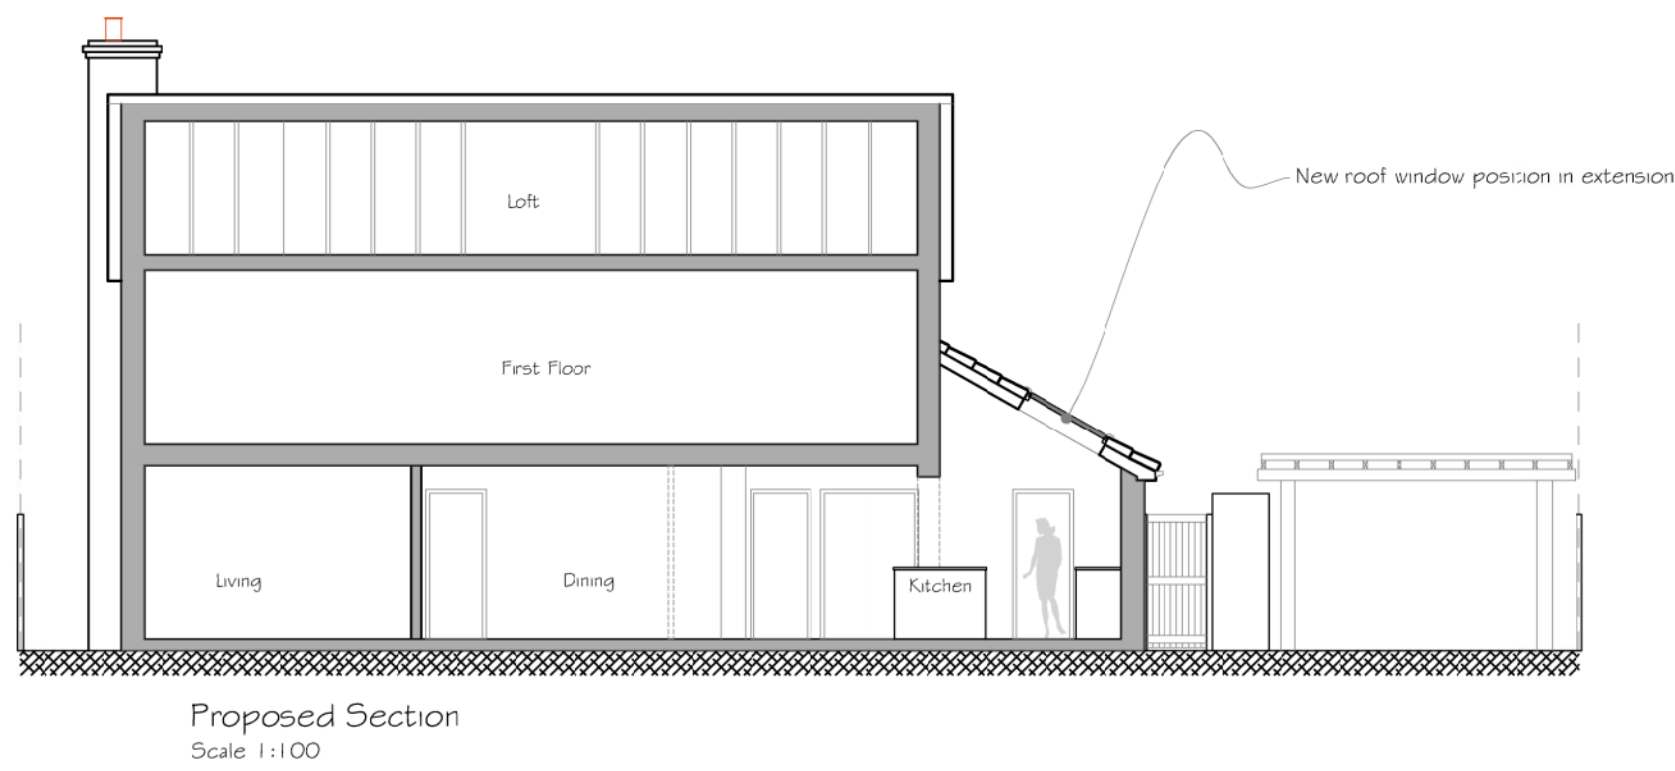


				CLIENT	PROJECT	TITLE	 iDraw Ltd, 26 Southdown Road, Horsdean, Hampshire. PO8 0ET Tel: 02392 006 406 Mob: 07810 518 633 Email : idraw@ilive.co.uk Web: www.idrawarchitecture.co.uk			
				Elaina Michelburgh	Extension to 39 Topaz Grove Waterlooville PO7 8ST	Proposed Plans and Elevations				