



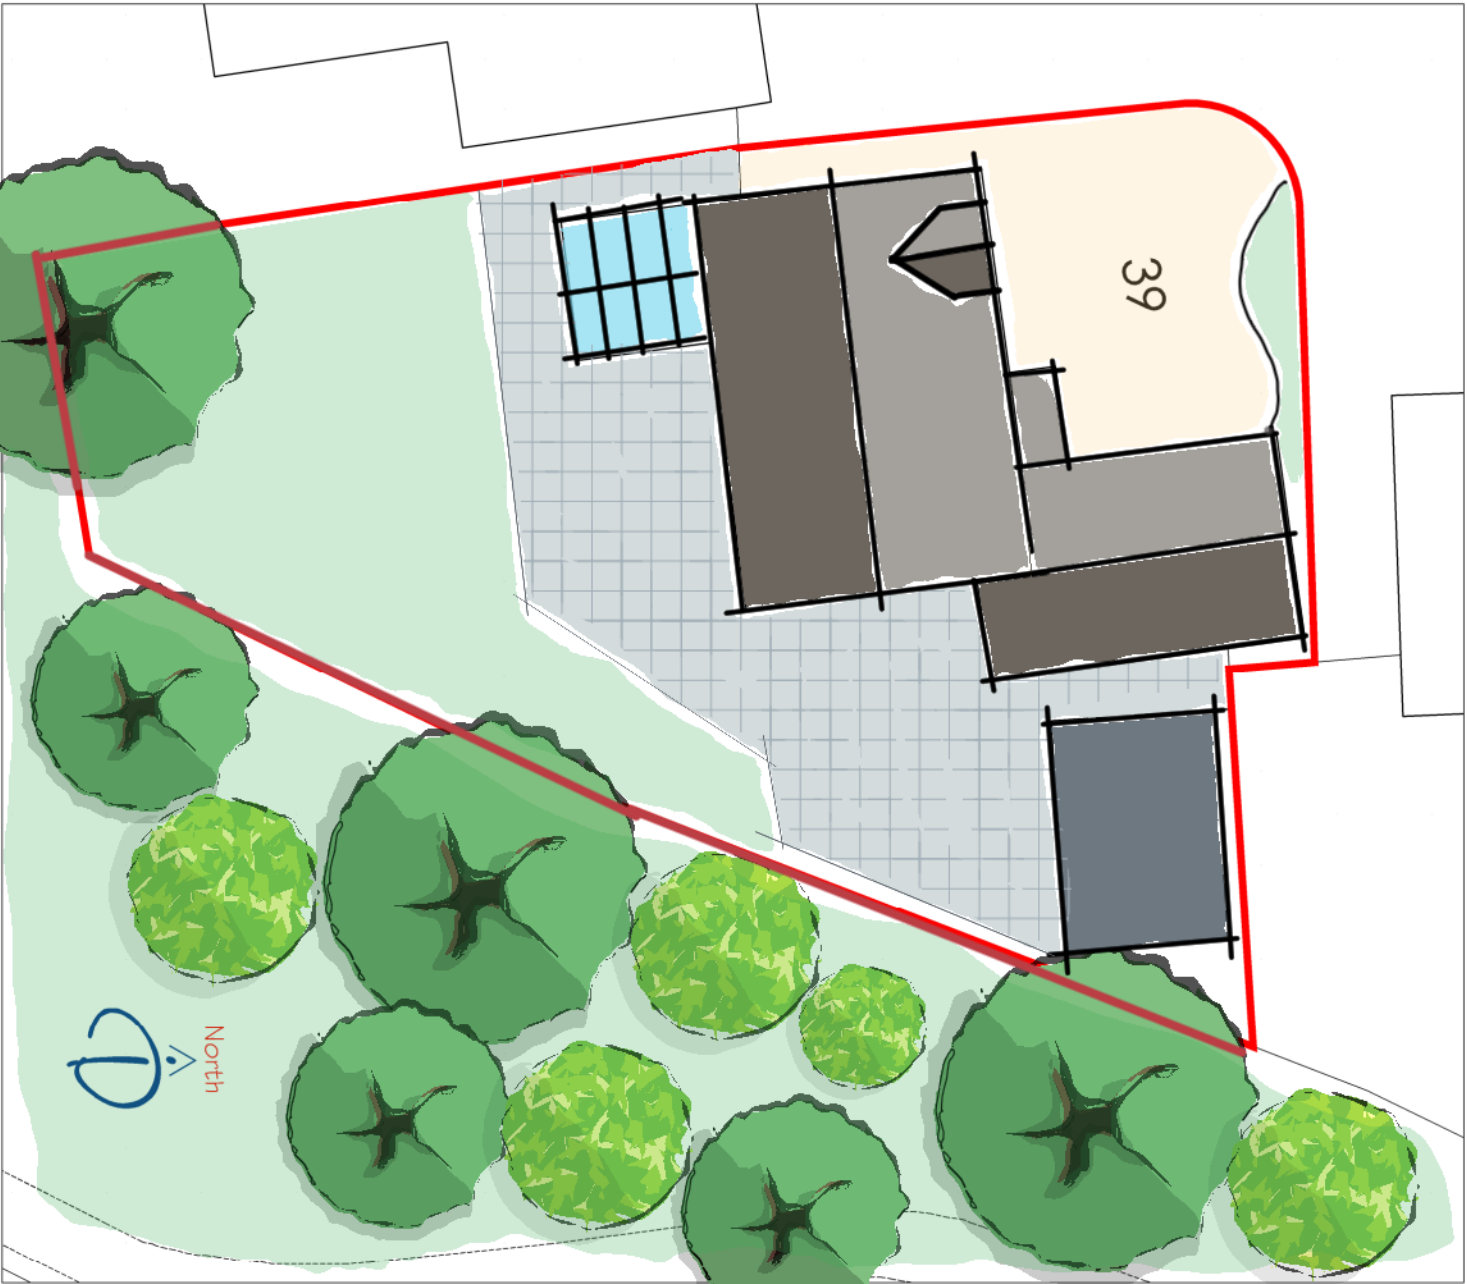

Existing Block Plan  
Scale 1:200

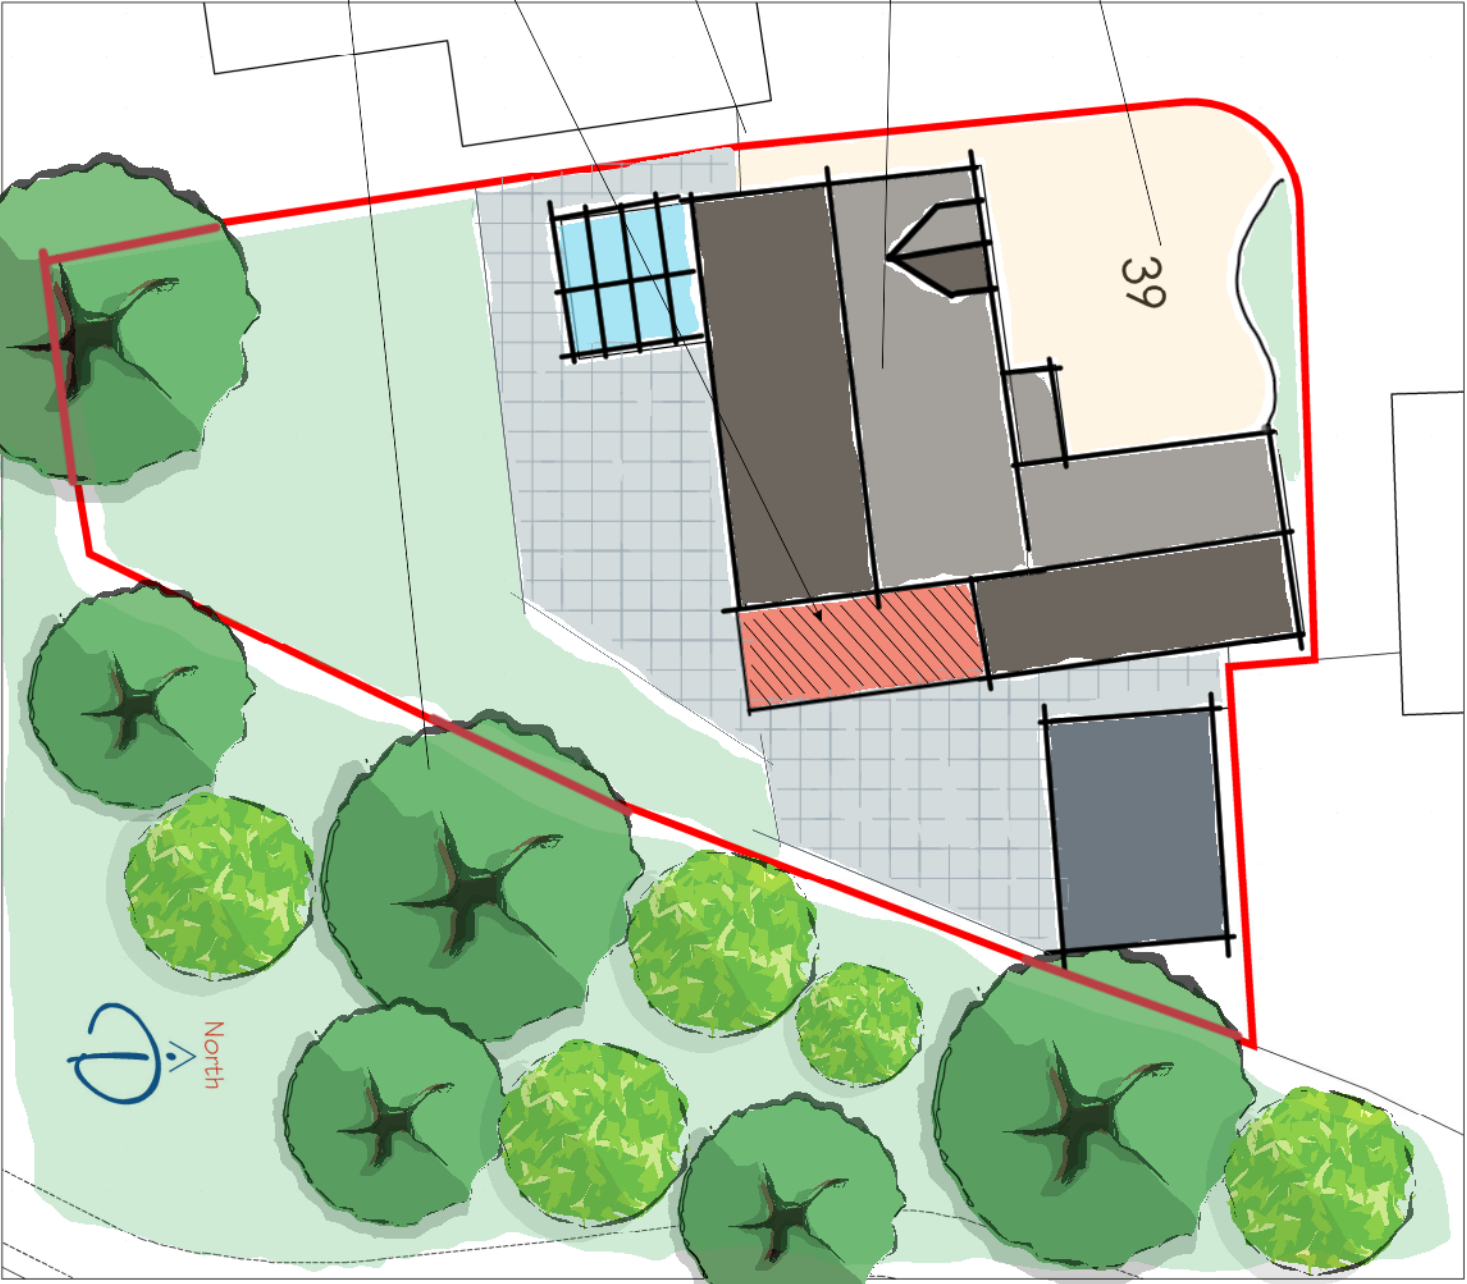

Proposed Block Plan  
Scale 1:200

CLIENT  
Elaina Michelburgh

PROJECT  
Extension to  
39 Topaz Grove  
Waterlooville  
PO7 8ST

TITLE  
Existing and Proposed Block Plan



iDraw Ltd, 26 Southdown Road,  
Horndean, Hampshire PO8 0ET  
Mob: 07810 518633 Tel: 02392 006 406  
Email : idraw@live.co.uk Web: www.idrawarchitecture.co.uk

| Rev       | Description | Date | PM |
|-----------|-------------|------|----|
| -         |             |      |    |
| REVISIONS |             |      |    |

PLANNING

iDraw Limited  
©Copyright Reserved 2026.

Scale : 1:100@A3  
Date : APRIL 2026

Drawn by : MD

Drawing No:

20.373.103

|   |   |   |   |   |   |   |   |
|---|---|---|---|---|---|---|---|
| A | B | C | D | E | F | G | H |
| J | K | L | M | N | P | Q | R |
| S | T | U | V | W | X | Y | Z |