




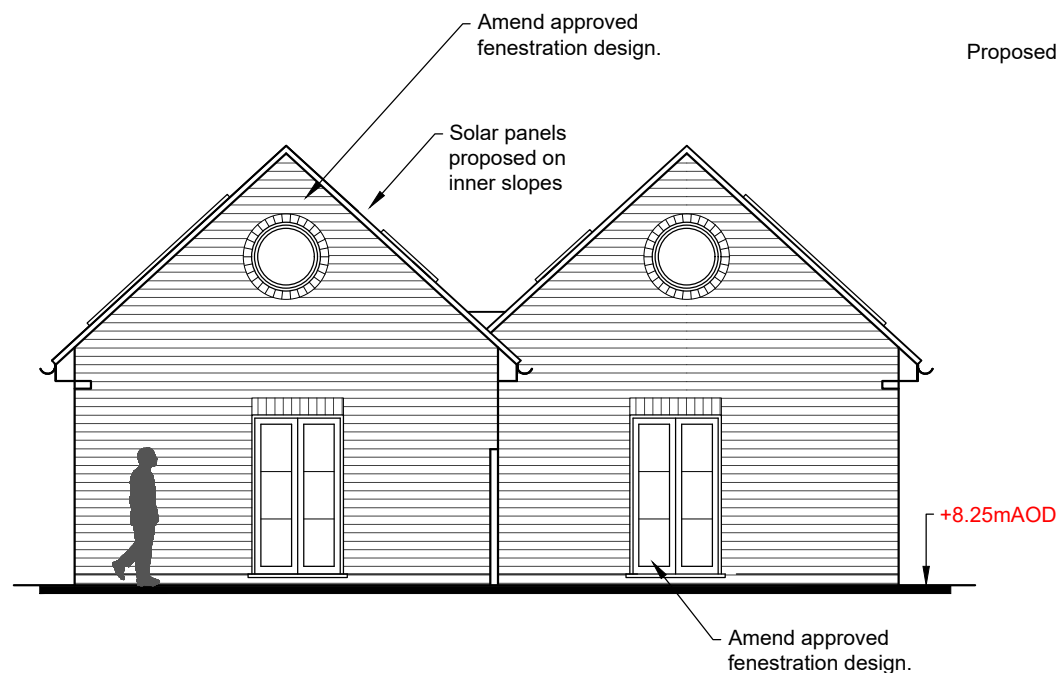


NORTH
Elevation

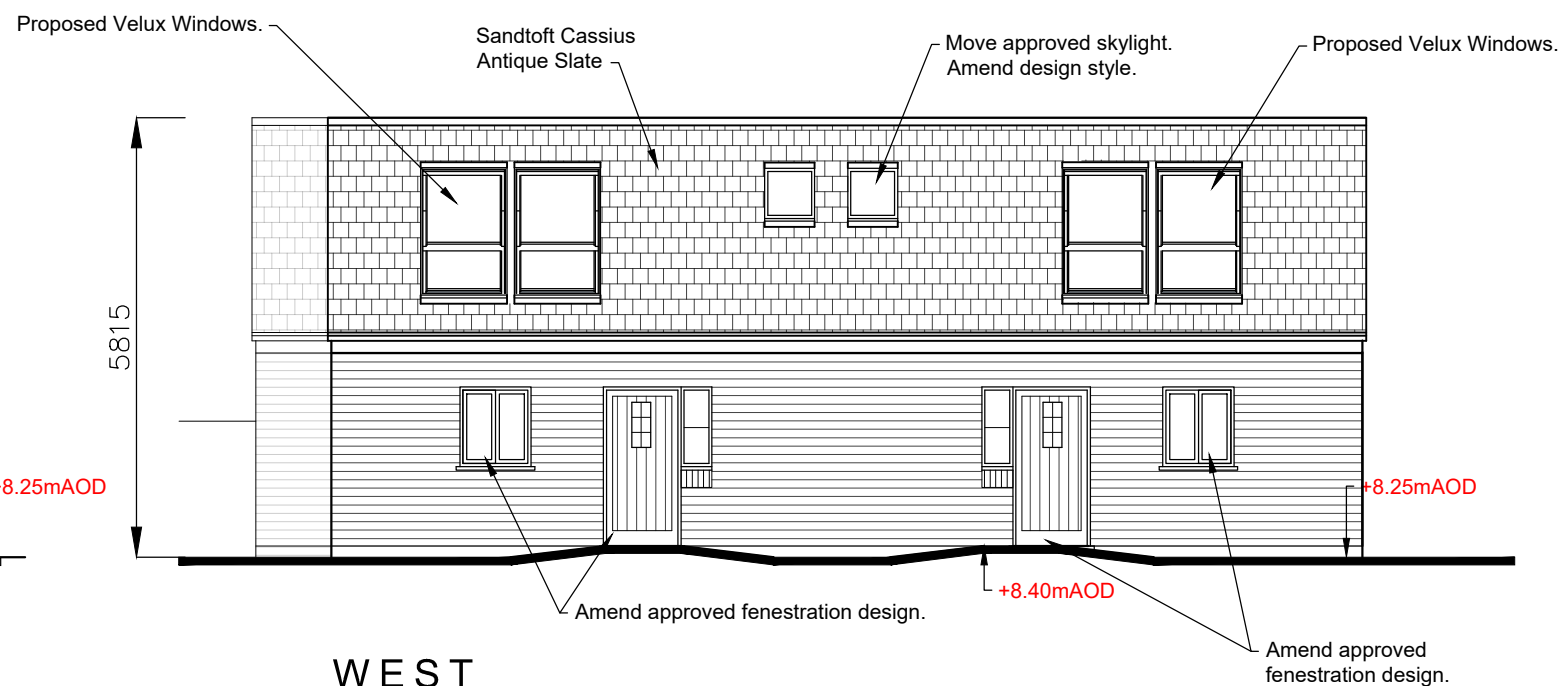

WEST
Elevation

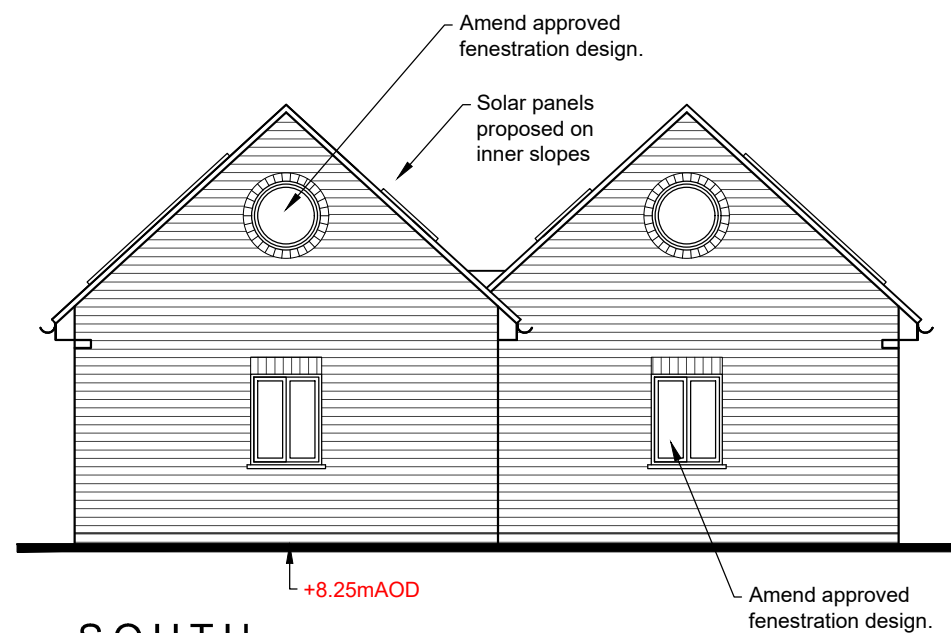

SOUTH
Elevation

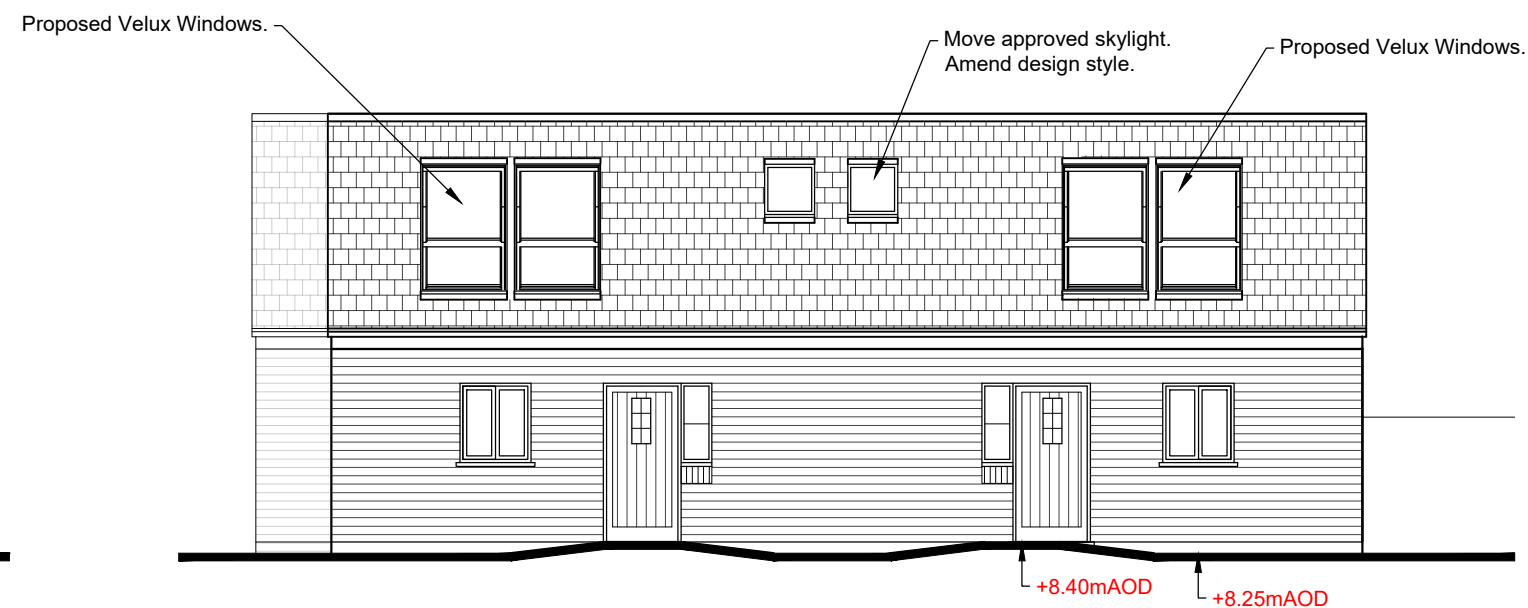

EAST
Elevation

NOTES

- The details shown are for design intent purposes only and are subject to further design development with suppliers and sub-contractors.
- Proposals subject to consultation and approval from Local Authority Planning Department and Building Control (or an Approved Inspector).
- All setting out dimensions should be checked on site prior to construction and any discrepancies and/or omissions should be reported to the Architect immediately.
- Do not scale from drawings, any dimensions shown are indicative only and are subject to verification on site.
- This drawing is to be read in conjunction with all other plans, structural calculations and specifications.



Critchley Architecture And Design Ltd.

Contact: 02392 474 919 | info@caad.online

The Old Bakery, 34 North Street, Havant, PO9 1PT

Revisions

- | | |
|----|--|
| D. | Proposed amendments/ 14.07.2025/SAR |
| E. | Levels and Ramps plotted 23.09.2025 - SR |
| F. | Annotation Update - 30.09.25 - SR |
| G. | Annotation Update - 23.02.26 - SR |

Project Address

Land Rear of
70-76 West Street,
Havant,
Hampshire

PROPOSED ELEVATIONS

Scale	A3 1:100
Drawn By	JHL
Date	05.08.2024

Project No.	Sheet No.	Rev.
-------------	-----------	------

24053	501	G
-------	-----	---

SCALE BAR 1:100

