


NOTE:
OTHER THAN FOR THE PURPOSES OF PLANNING, DO NOT SCALE THESE DRAWINGS.
USE WRITTEN DIMENSIONS ONLY. ALL DIMENSIONS TO BE CHECKED ON SITE PRIOR TO COMMENCEMENT OF WORK.

THIS DRAWING IS THE COPYRIGHT OF **SIMPSON HILDER ASSOCIATES LIMITED** AND MAY NOT BE REPRODUCED, COPIED OR ALTERED IN ANY WAY WITHOUT WRITTEN AUTHORITY

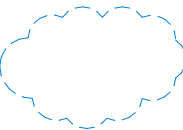


REVISION CLOUD




TO BE CONFIRMED

KEY:


— SITE LOCATION

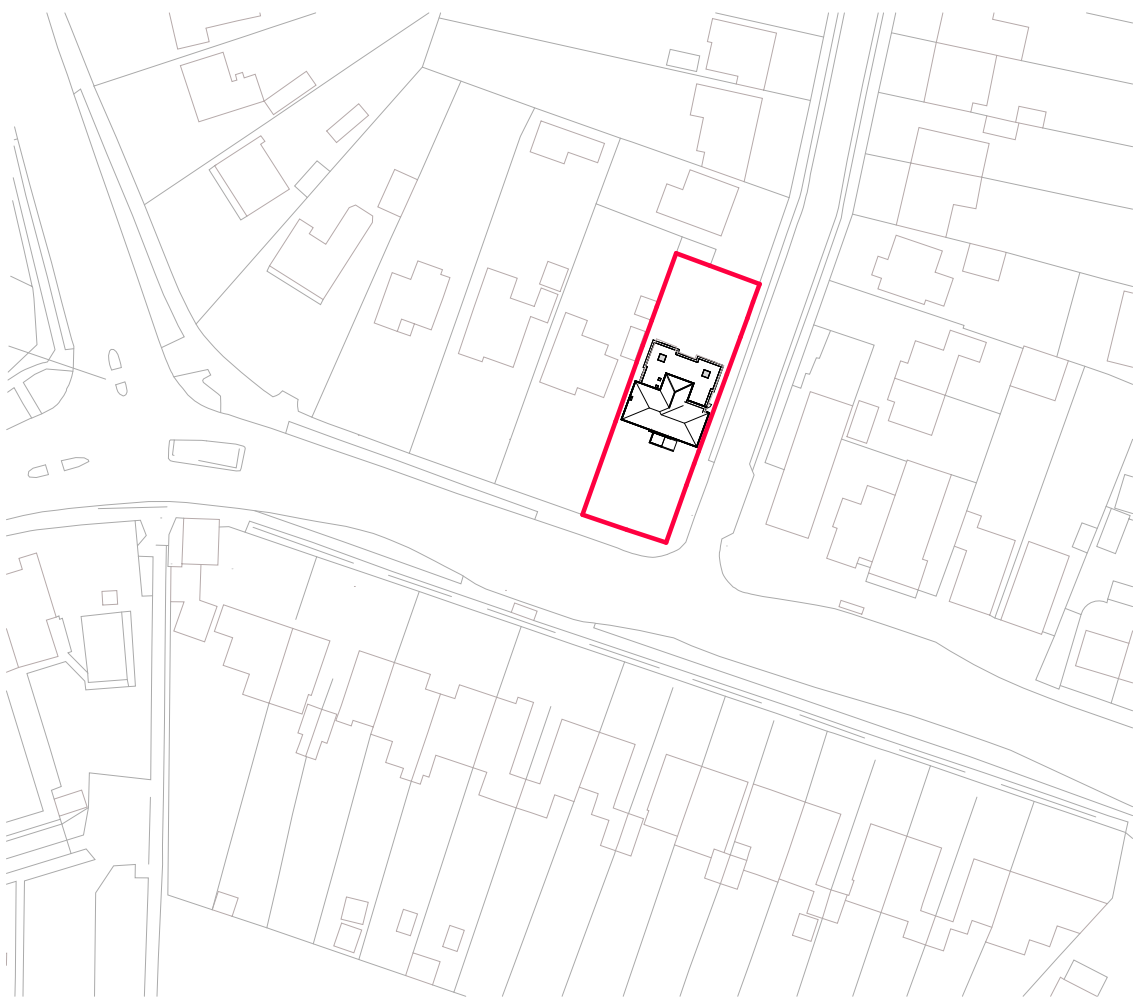

Location Plan
1: 1250

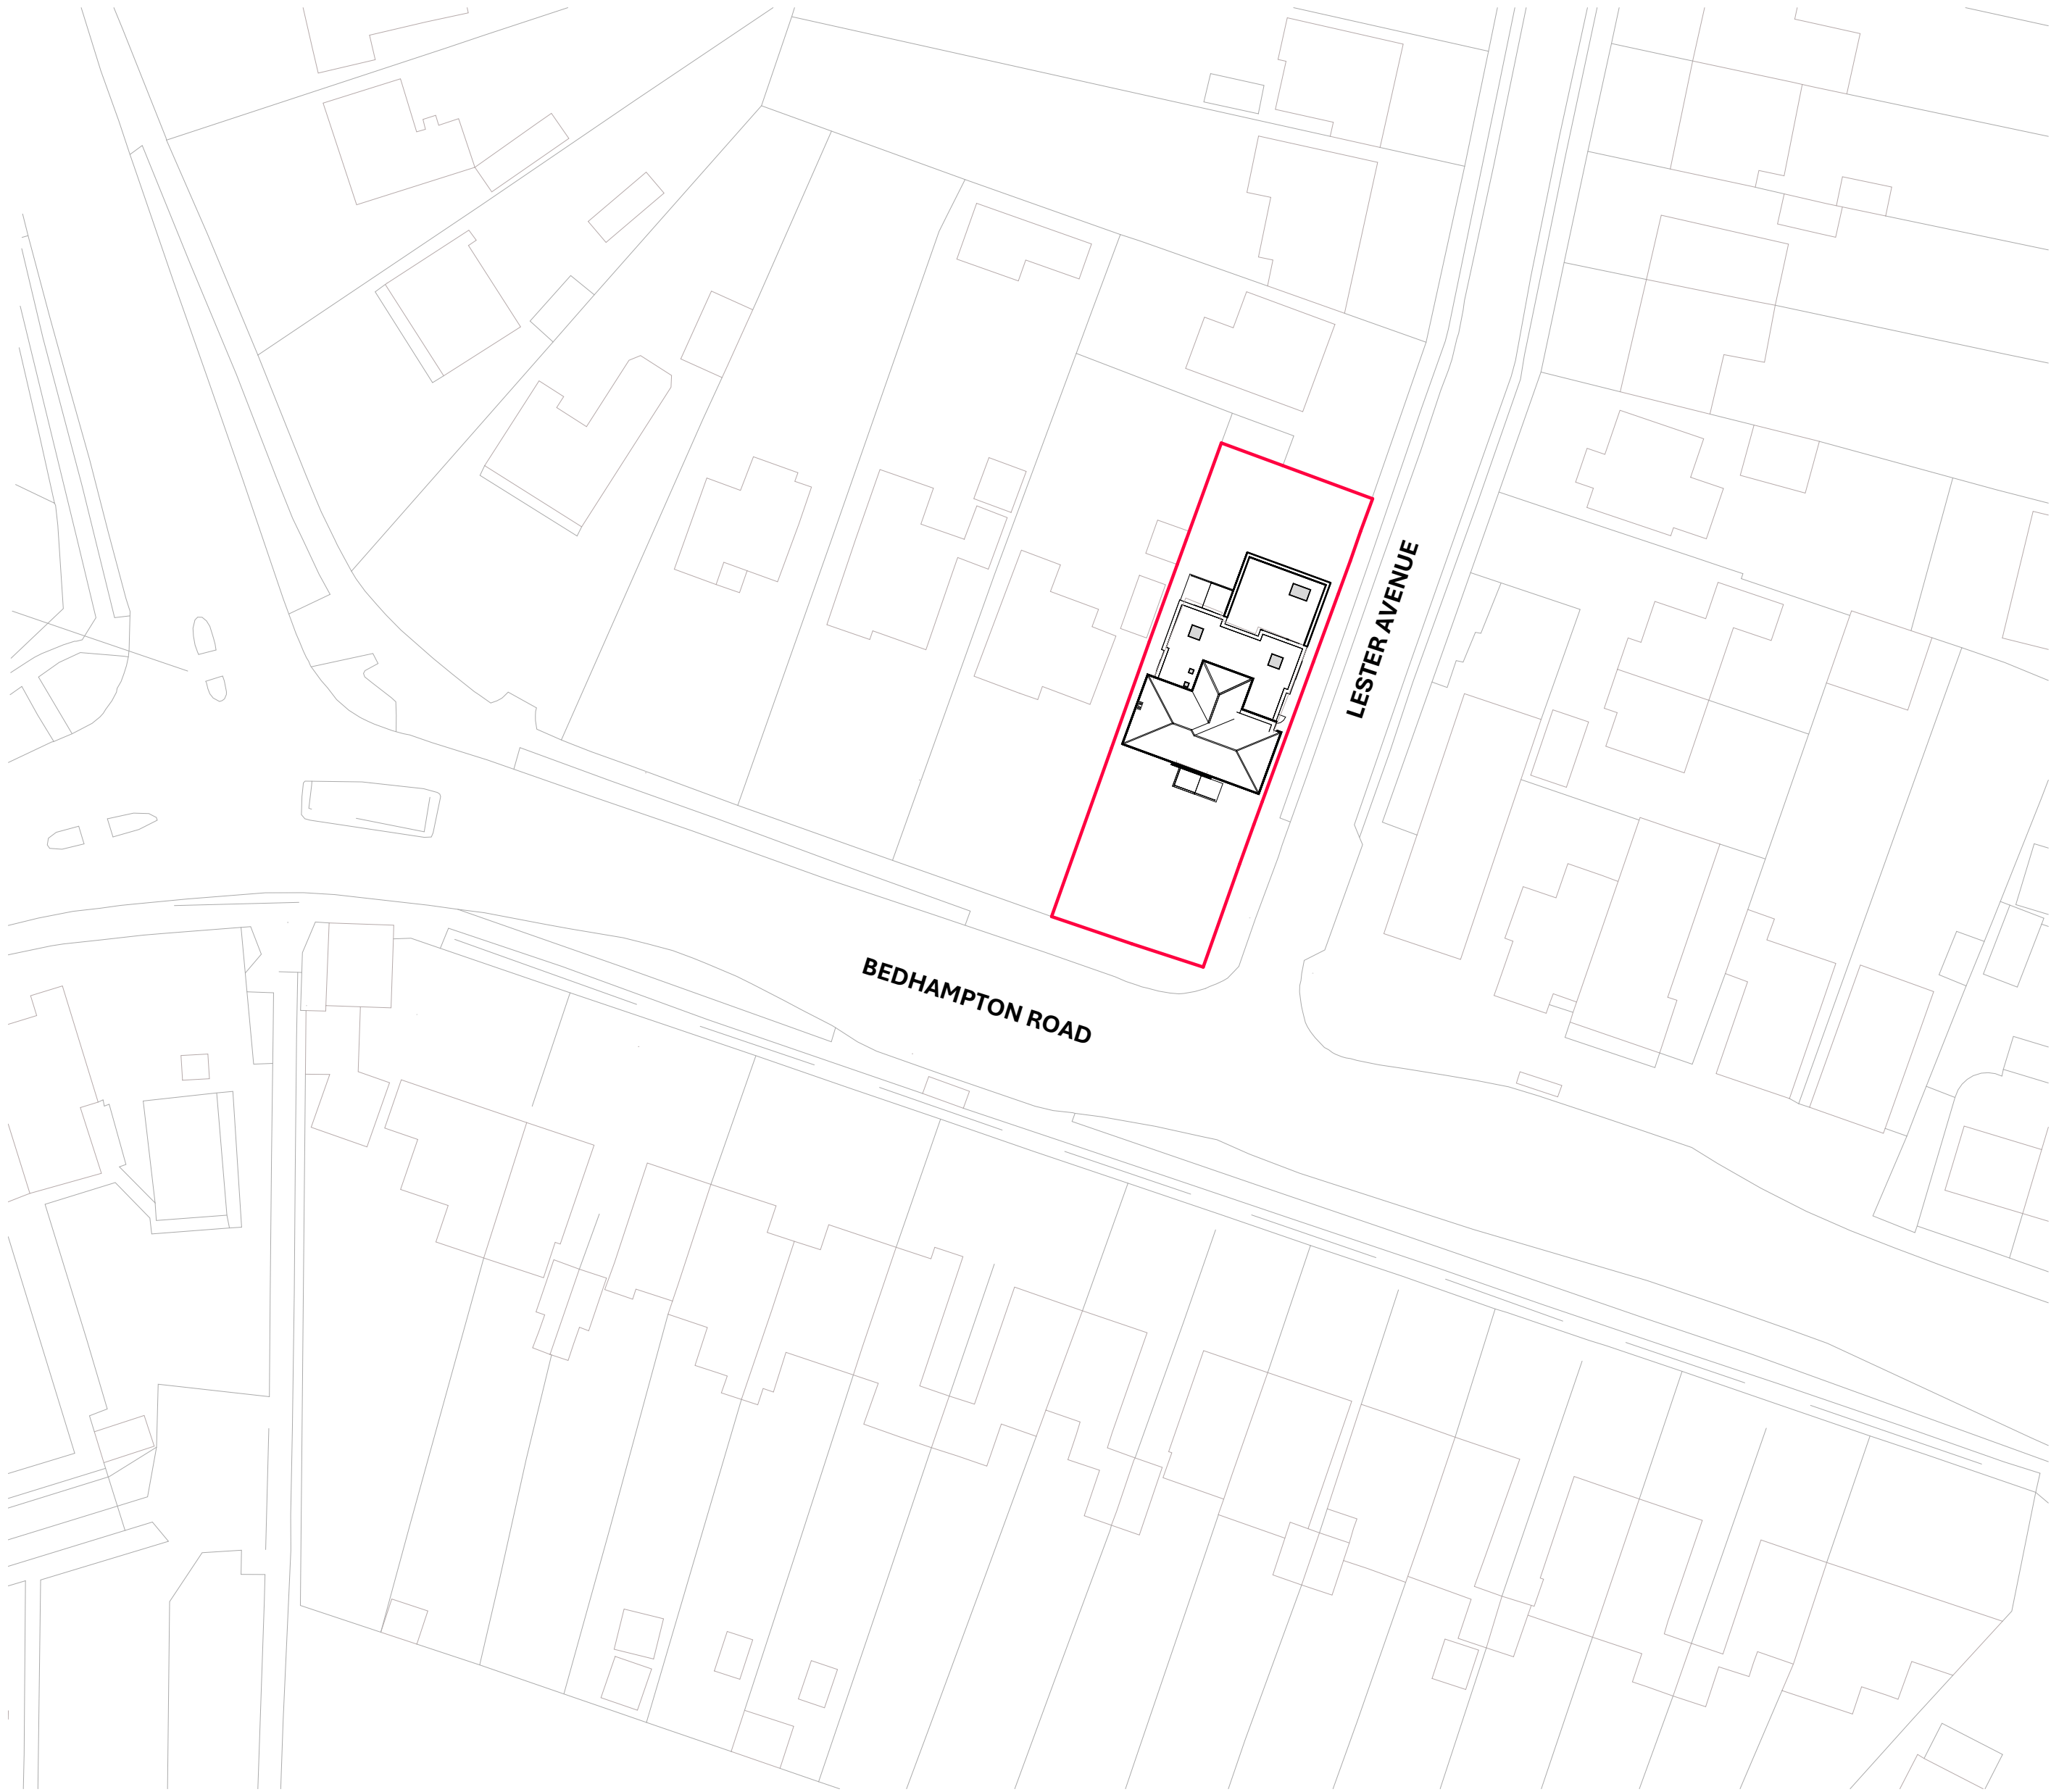

Block Plan
1: 500

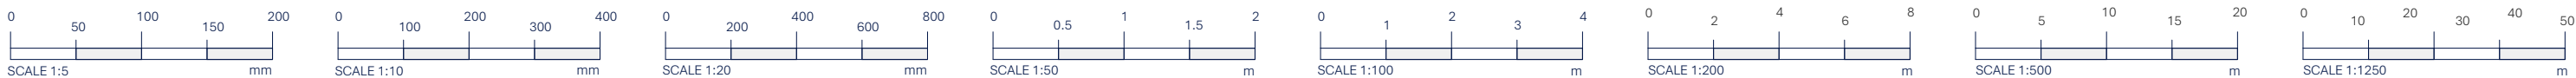

**PRELIMINARY
ONLY**

08.06.2026		Planning Comments - Parking amendments		ZR		A	
14.04.2026		Planning Issue		ZR			
Rev	Date	Description				By	Chkd
<div><div><div>SIMPSON HILDER</div><div>Chartered Architects & Surveyors 023 8028 3798 simpsonhilder.co.uk</div></div><div><div>Project</div><div>PARKWAY DENTAL CARE, 100 BEDHAMPTON ROAD, HAVANT, PO9 3EZ</div></div><div><div>Description</div><div>BLOCK AND LOCATION PLAN</div></div><div><div>PLANNING</div><div><div><div>Drawn</div><div>ZR</div></div><div><div>Checked</div><div>MR</div></div><div><div>Scale</div><div>As indicated</div></div><div><div>Date</div><div>25/02/26</div></div></div><div><div>Drawing No.</div><div>9967-100</div></div><div><div>Revision</div><div>A</div></div></div></div>							
Original size 100mm @A1							

SHA_A1LS_V5.0_TITLEBLOCK