

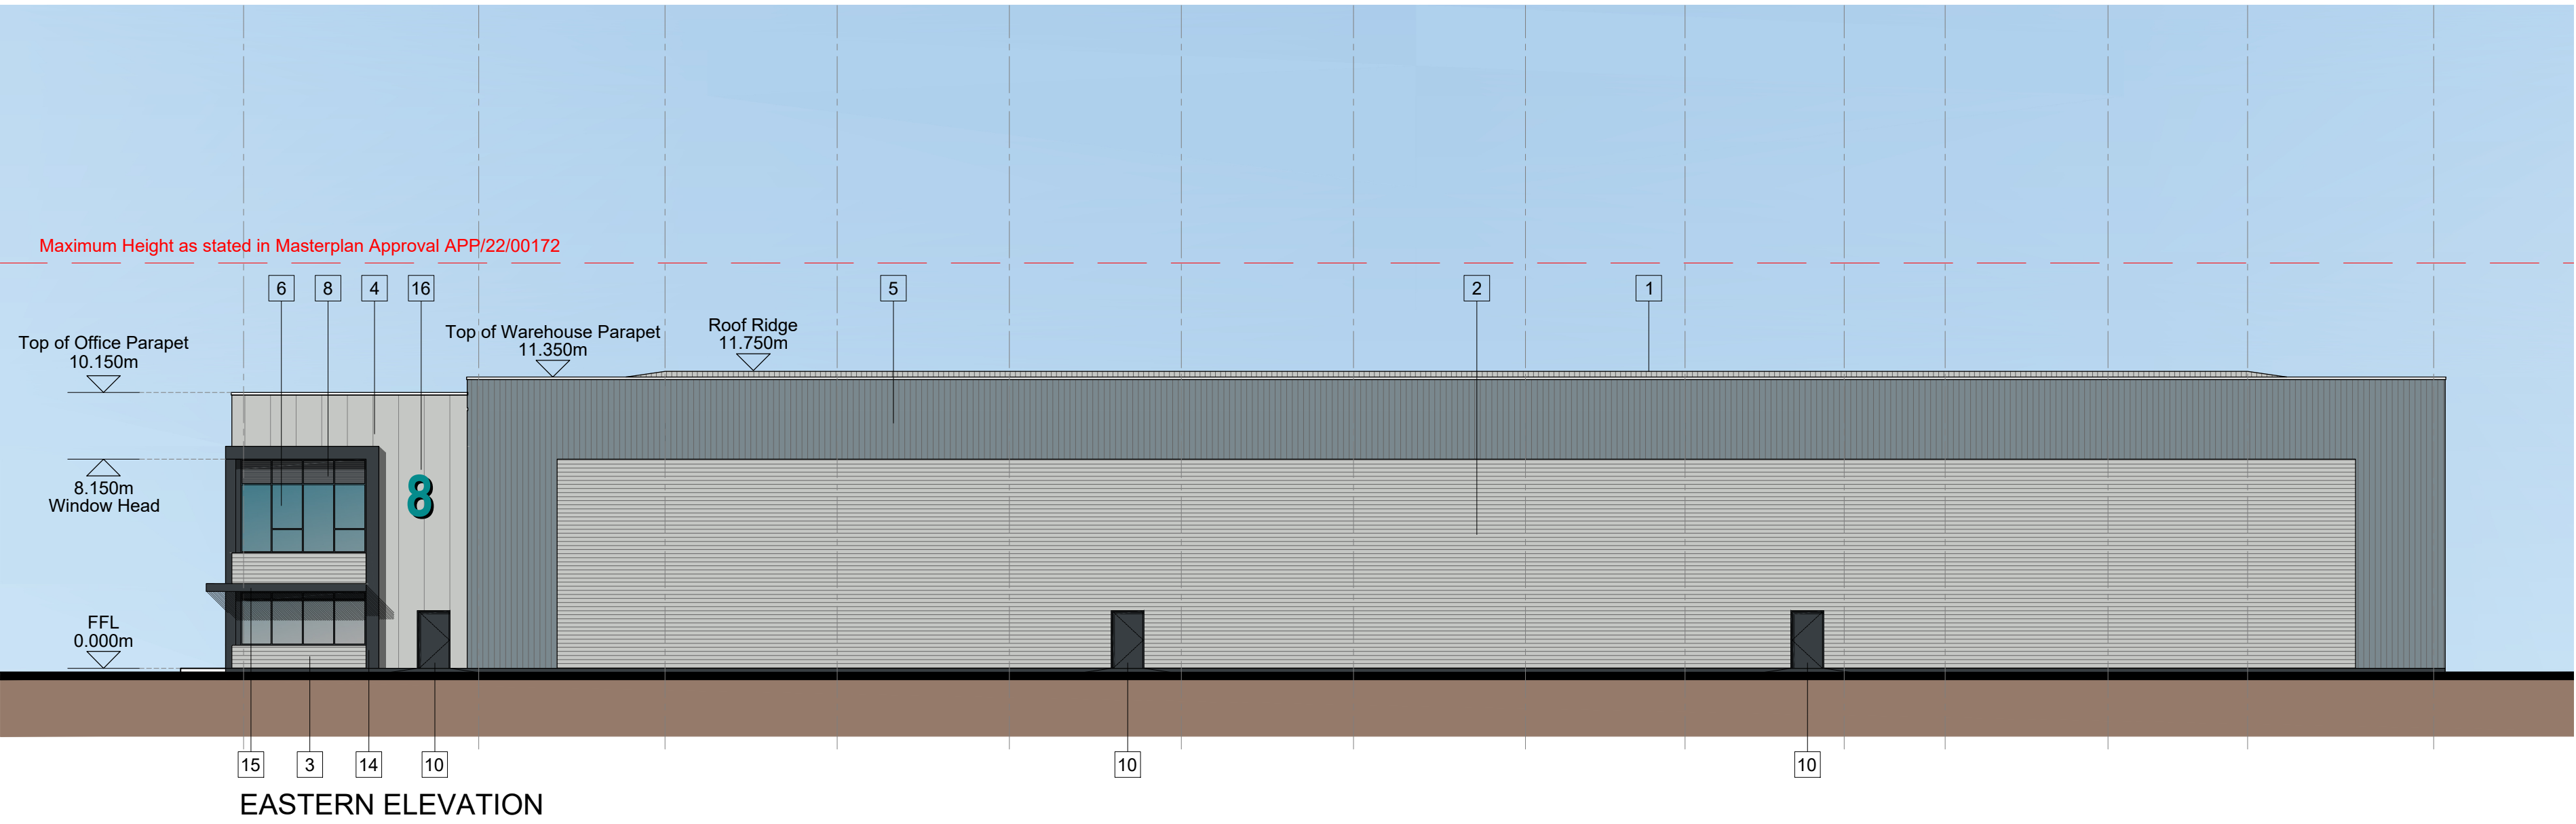
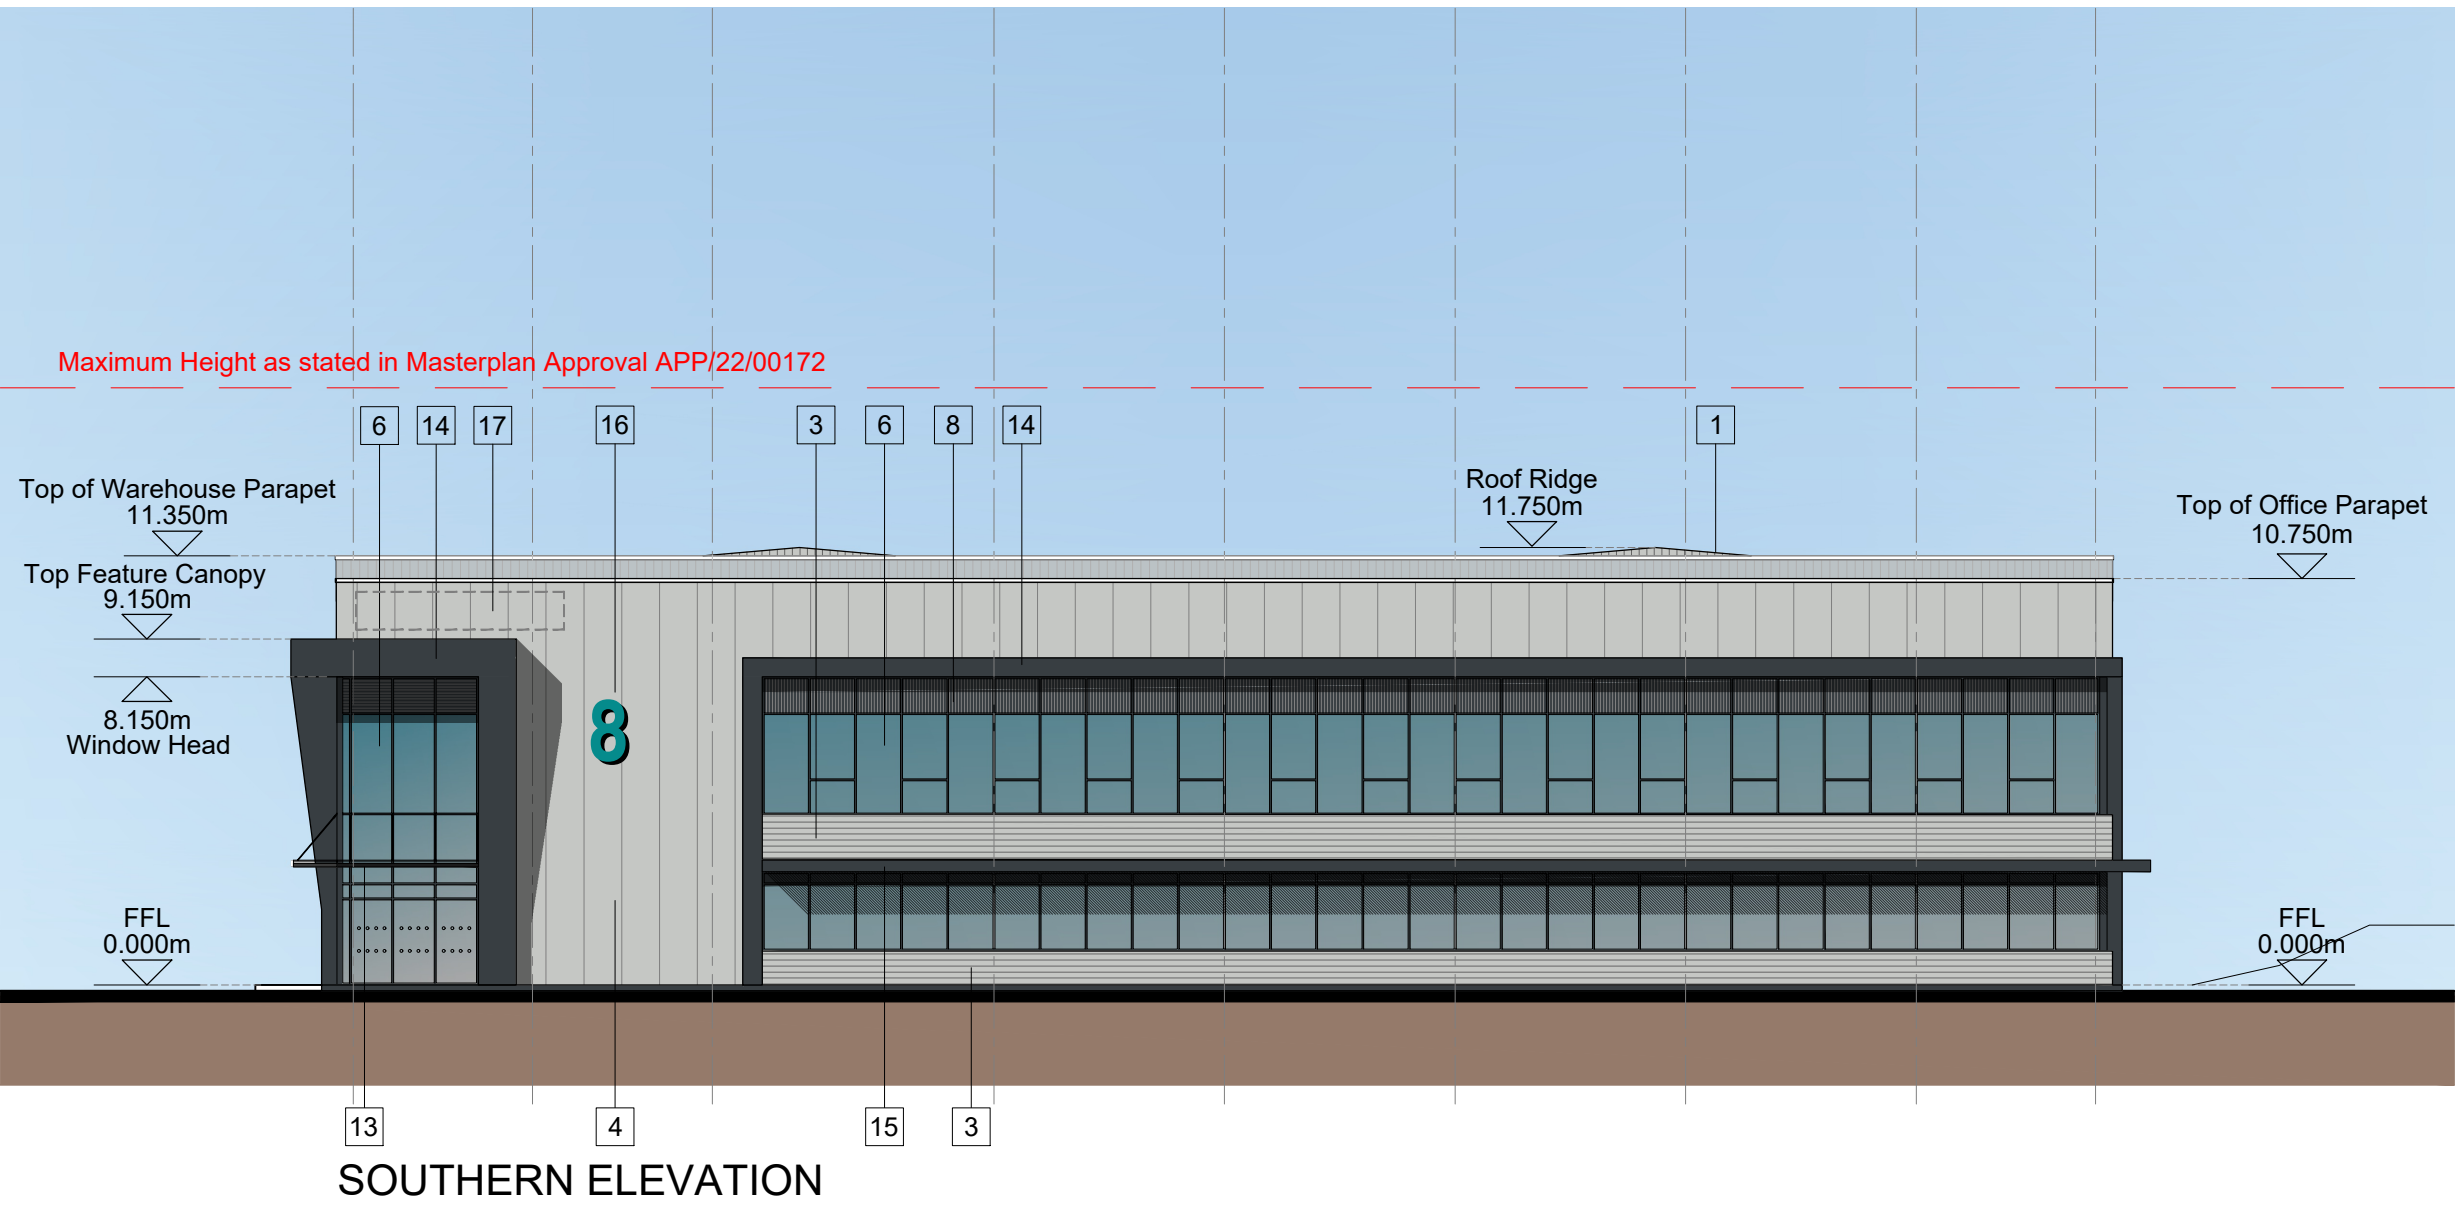


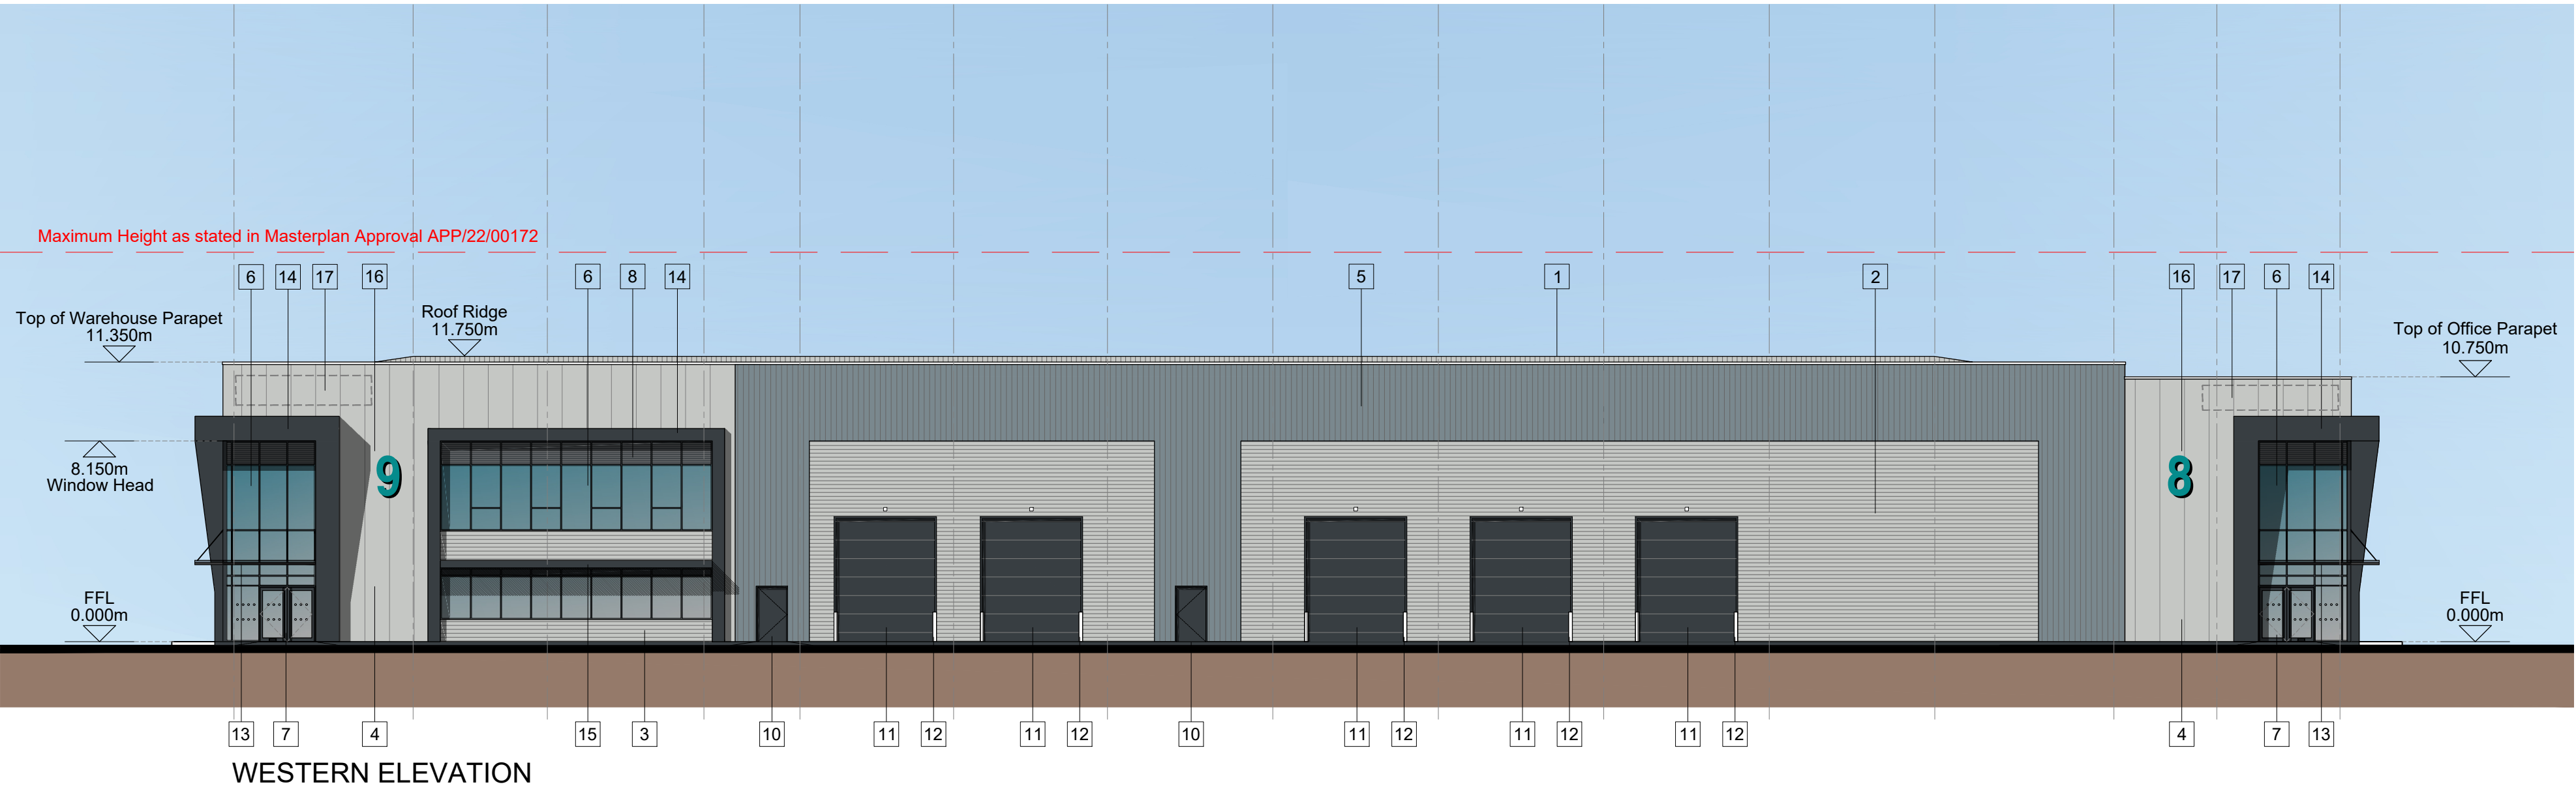


1 METAL BUILT UP ROOF CLADDING IN GOOSEWING GREY (RAL 7038).

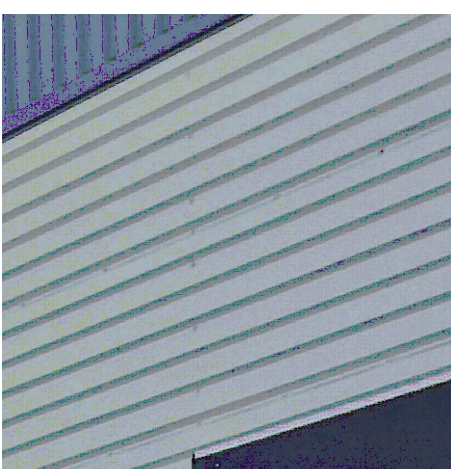


2 3 HORIZONTAL PROFILE CLADDING IN SILVER GREY (RAL 9006) AND LIGHT GREY (RAL 7035).


5 VERTICAL PROFILE CLADDING IN GREY (RAL 7000).

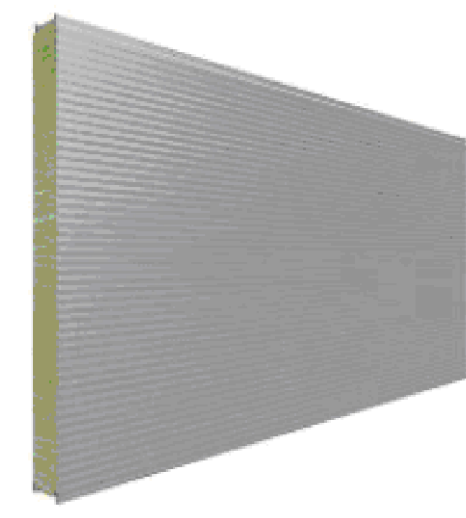

4 VERTICAL METAL SANDWICH PANEL (1000MM WIDE) IN LIGHT GREY (RAL 7035).

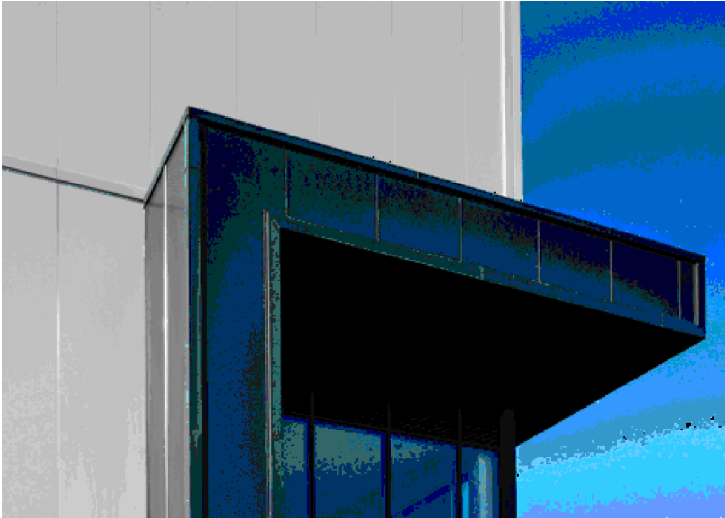

14 FEATURE ENTRANCE CANOPY IN ANTHRACITE GREY (RAL 7016).

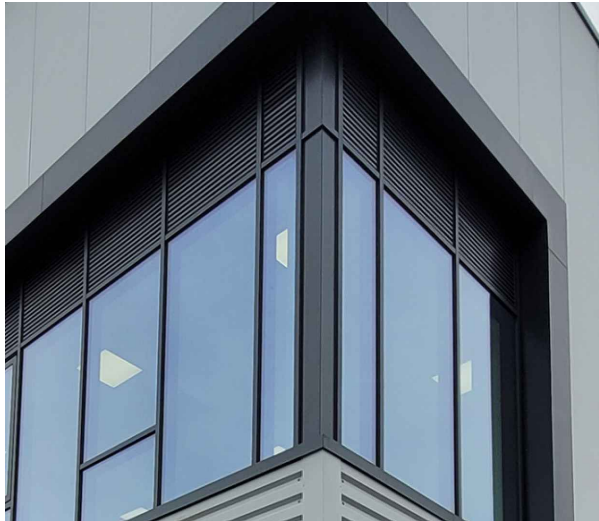

6 7 ALUMINIUM FRAMED GLAZING IN ANTHRACITE GREY (RAL 7016).

8 LOUVRED VENTS IN ANTHRACITE GREY (RAL 7016)




11 10 LOADING BAY AND PERSONNEL DOORS IN ANTHRACITE GREY (RAL 7016) .

COLOURS




MATERIALS KEY:

- 1 ROOF CLADDING (GOOSEWING GREY RAL 7038)
- 2 HORIZONTAL PROFILED CLADDING (SILVER GREY RAL 9006)
- 3 HORIZONTAL PROFILED CLADDING (LIGHT GREY RAL 7035)
- 4 VERTICAL MICRORIB CLADDING (LIGHT GREY RAL 7035)
- 5 VERTICAL PROFILED CLADDING (GREY RAL 7000)
- 6 ALUMINIUM FRAMED WINDOWS (ANTHRACITE GREY)
- 7 ALUMINIUM FRAMED ENTRANCE DOORS (ANTHRACITE GREY)
- 8 ALUMINIUM LOUVRED VENT (ANTHRACITE GREY)
- 9 INFILL PANEL (ANTHRACITE GREY)
- 10 STEEL FIRE ESCAPE DOORS (ANTHRACITE GREY)
- 11 LOADING DOORS (INSULATED) (ANTHRACITE GREY)
- 12 STEEL BOLLARD (YELLOW)
- 13 GLASS CANOPY OVER ENTRANCE
- 14 FEATURE WINDOW REVEAL PROJECTION (ANTHRACITE GREY)
- 15 BRISE SOLEIL (ANTHRACITE GREY)
- 16 UNIT NUMERAL (BACKLIT)
- 17 SIGNAGE FOR FUTURE TENANTS

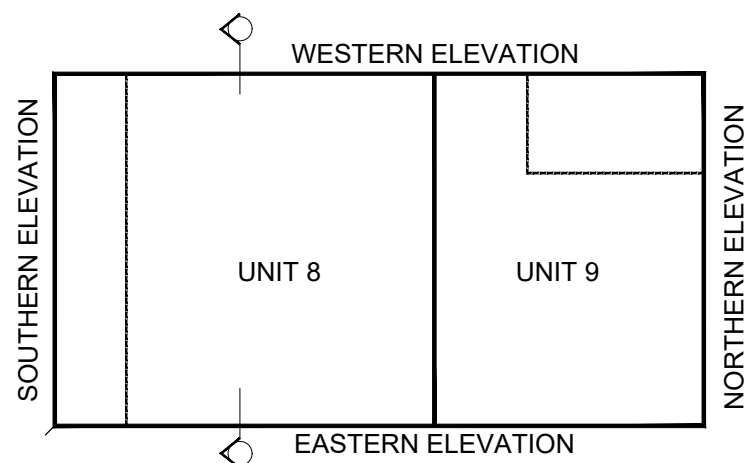

REFERENCE PLAN (NTS)

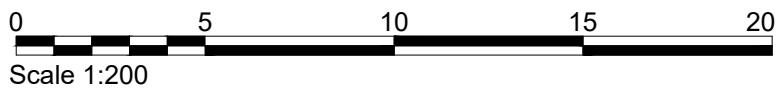

London 0203 5953540
info@prc-group.com

Architecture
Landscape
Town Planning
Masterplanning
Urban Design
Milton Keynes 01908 305246
prc-group.com

Client HAVANT SARL

Project LANGSTONE PHASE 3A / 3B

Drawing Title: PROPOSED EXTERNAL MATERIAL ELEVATIONS
UNITS 8-9

Job No: 11747 Project Stage: PL Status: PLANNING
First Issue Date: MAY 26 Scale: @A1 1:200 Lead Checker: ME

Project	Originator	Zone	Level	Type	Role	Dep. No.	Rev.
-	-	-	-	-	-	021	-

BIM File Name: