


Figured dimensions only are to be used. All dimensions to be checked onsite. Differences between drawings and between drawings and specification or bills of quantities to be reported to the PRC Group.

© The copyright of the drawings and designs contained therein remains vested in the PRC Group


Revisions: Drawn/Chkd: Date:



EASTERN ELEVATION

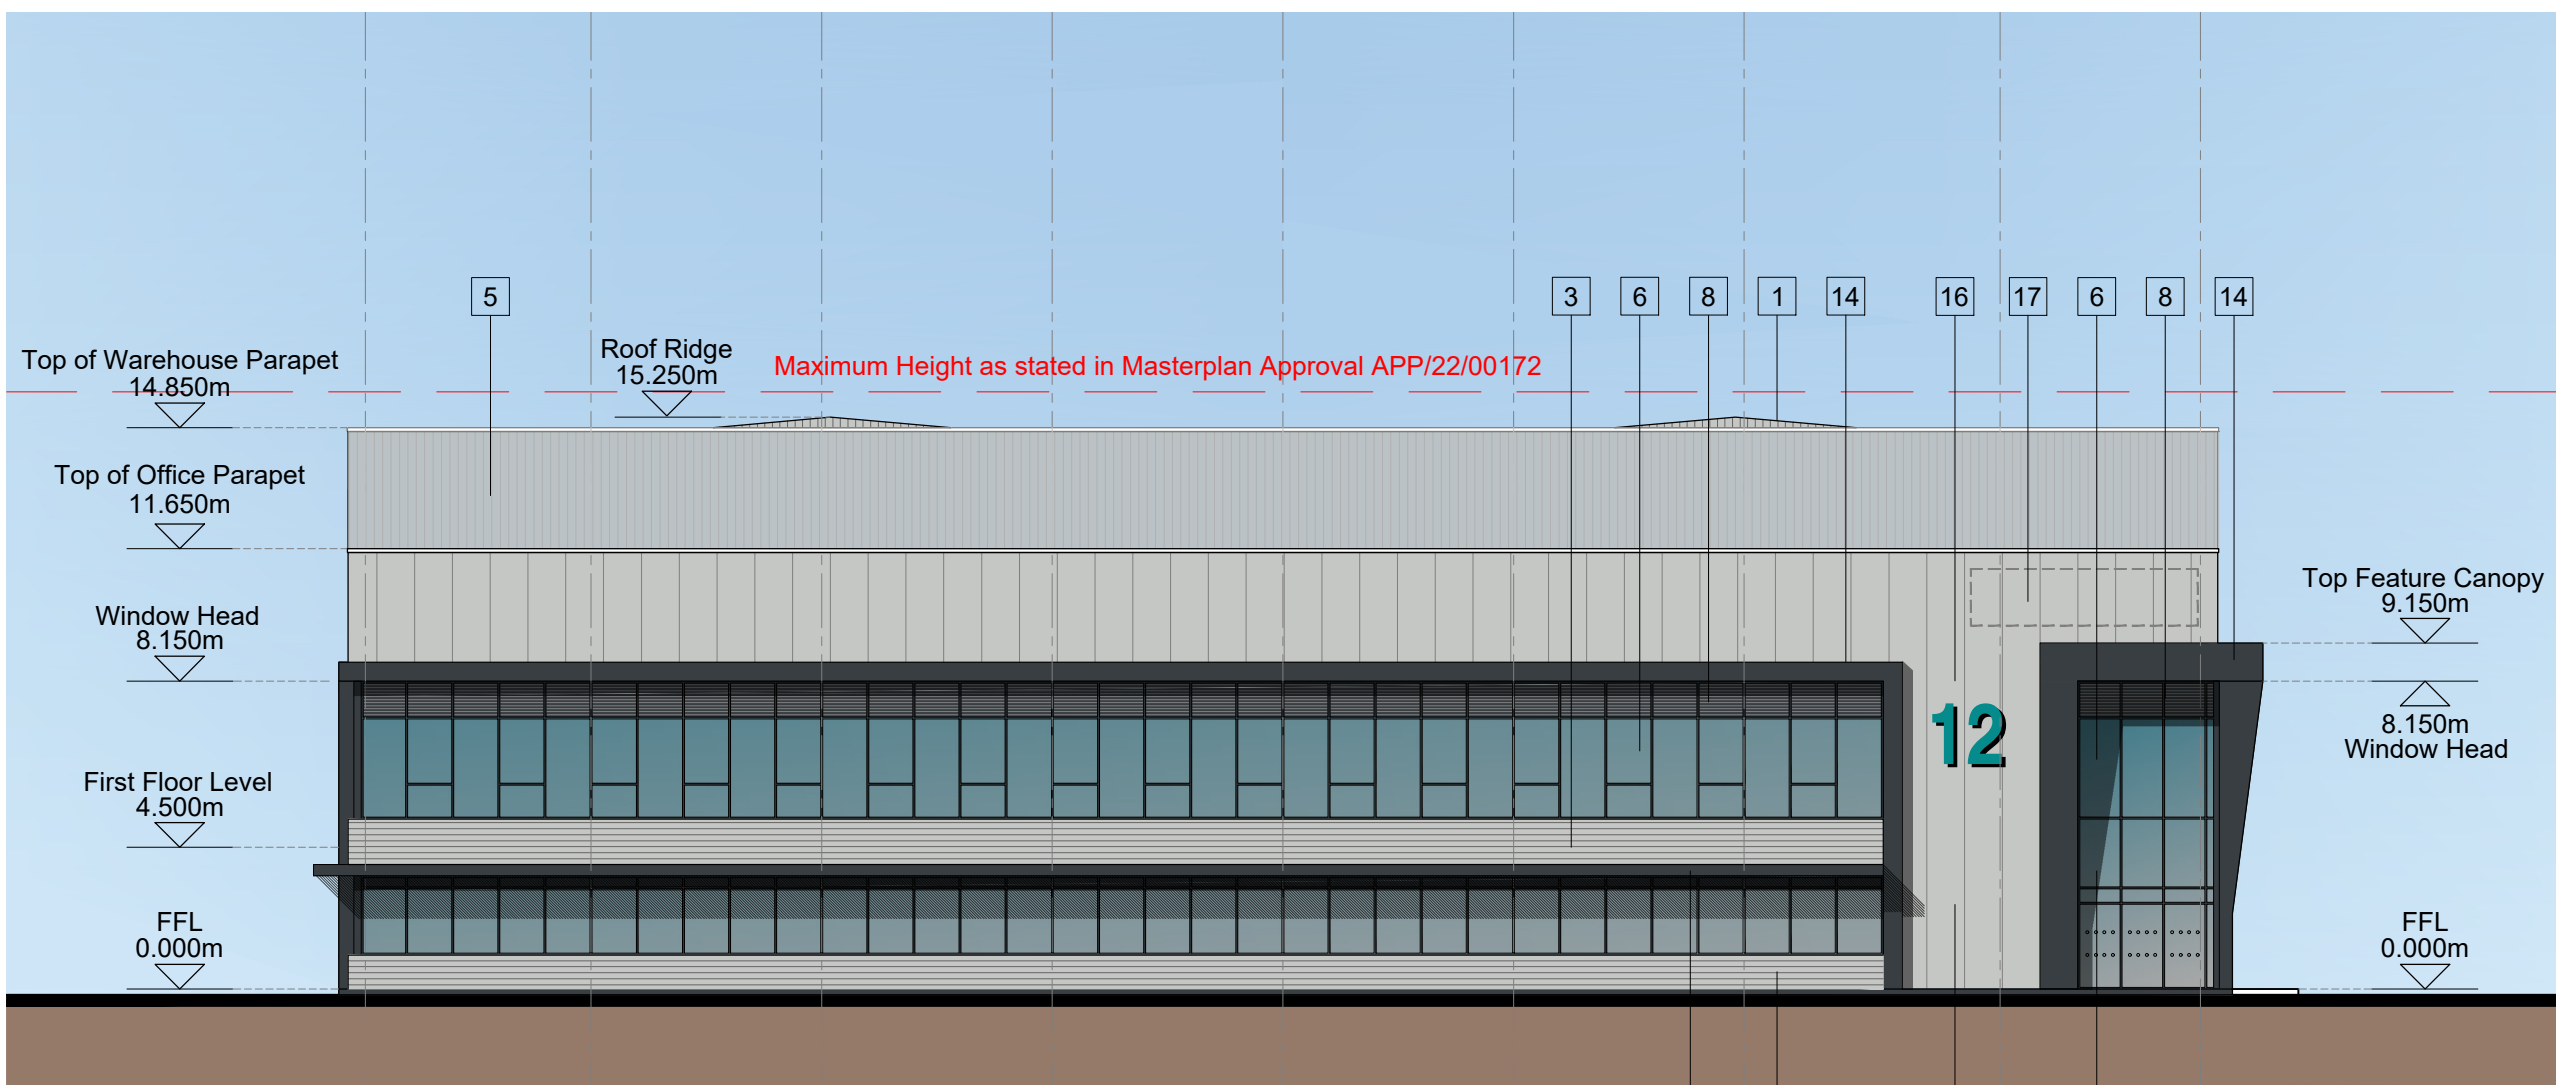


SOUTHERN ELEVATION

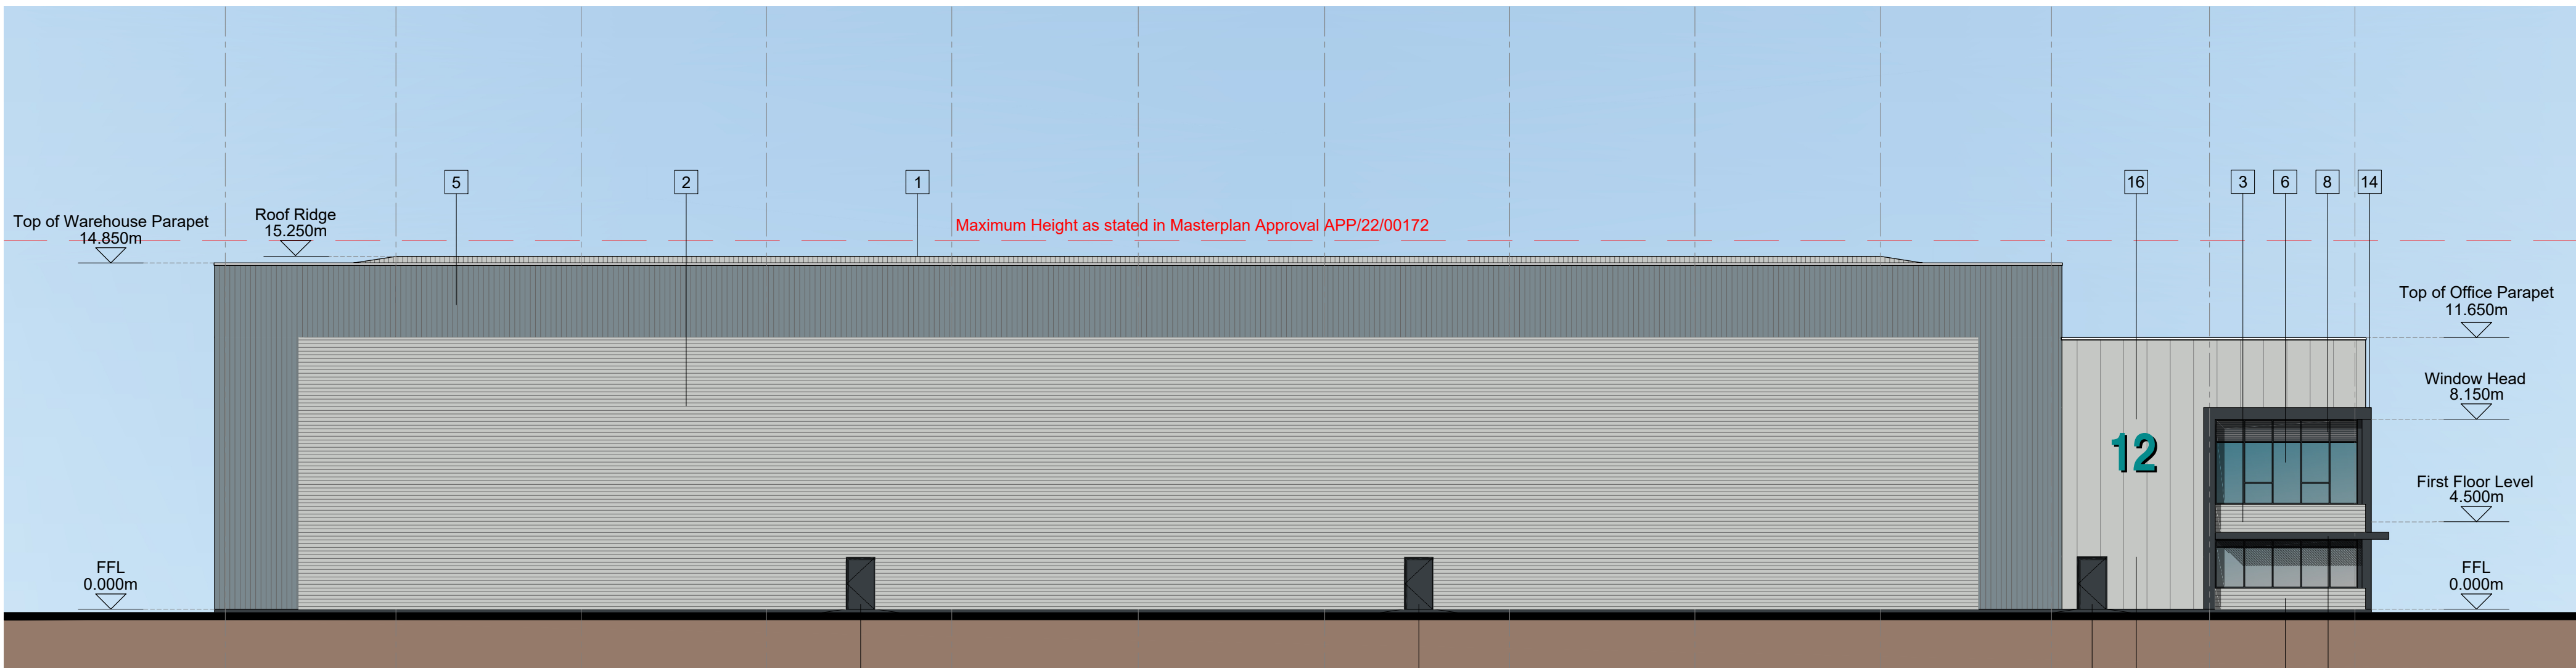

WESTERN ELEVATION




1 METAL BUILT UP ROOF CLADDING IN SILVER GREY (RAL 9006) AND LIGHT GREY (RAL 7035).

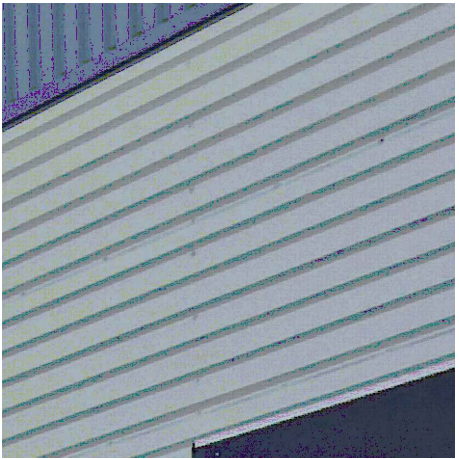


2 3 HORIZONTAL PROFILE CLADDING IN SILVER GREY (RAL 9006) AND LIGHT GREY (RAL 7035).


5 VERTICAL PROFILE CLADDING IN GREY (RAL 7000).

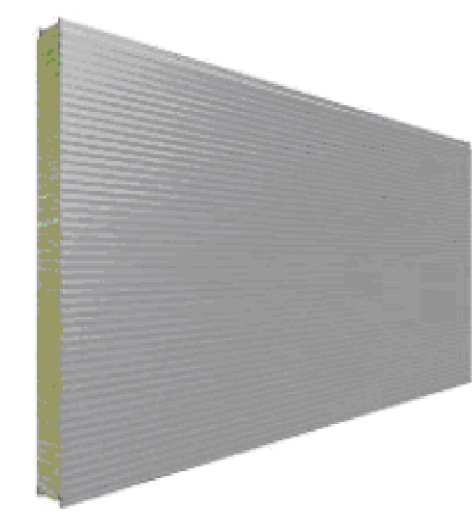

4 VERTICAL METAL SANDWICH PANEL (1000MM WIDE) IN LIGHT GREY (RAL 7035).

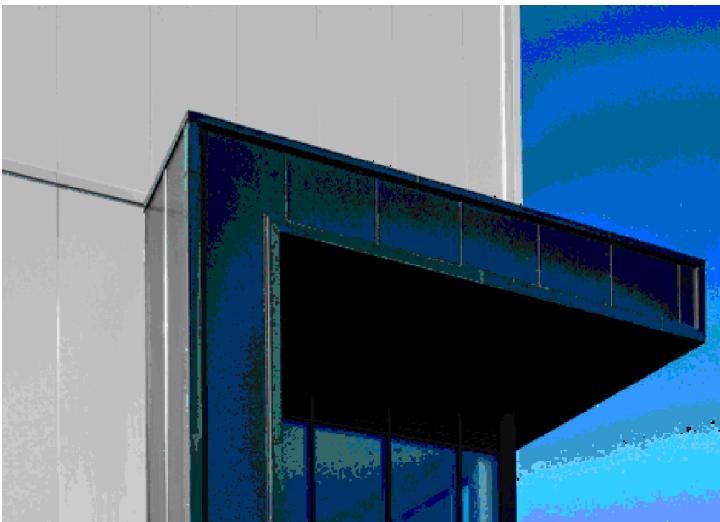

14 FEATURE ENTRANCE CANOPY IN ANTHRACITE GREY (RAL 7016).

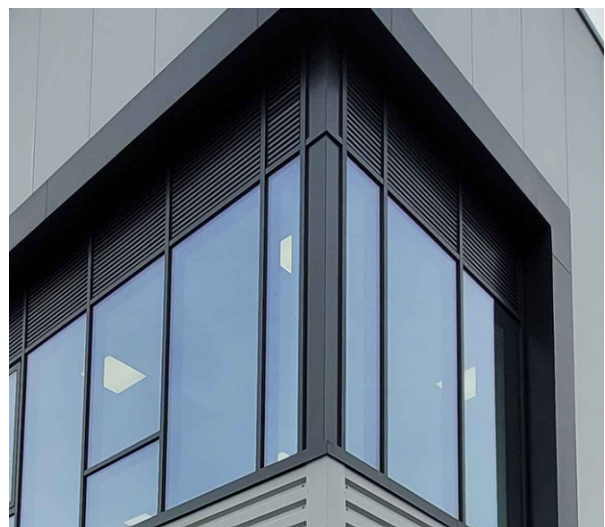

6 7 ALUMINIUM FRAMED GLAZING IN ANTHRACITE GREY (RAL 7016).

8 LOUVRED VENTS IN ANTHRACITE GREY (RAL 7016)




11 10 LOADING BAY AND PERSONNEL DOORS IN ANTHRACITE GREY (RAL 7016) .

COLOURS



MATERIALS KEY:

- 1 ROOF CLADDING (GOOSEWING GREY RAL 7038)
- 2 HORIZONTAL PROFILED CLADDING (SILVER GREY RAL 9006)
- 3 HORIZONTAL PROFILED CLADDING (LIGHT GREY RAL 7035)
- 4 VERTICAL MICORIB CLADDING (LIGHT GREY RAL 7035)
- 5 VERTICAL PROFILED CLADDING (GREY RAL 7000)
- 6 ALUMINIUM FRAMED WINDOWS (ANTHRACITE GREY)
- 7 ALUMINIUM FRAMED ENTRANCE DOORS (ANTHRACITE GREY)
- 8 ALUMINIUM LOUVRED VENT (ANTHRACITE GREY)
- 9 INFILL PANEL (ANTHRACITE GREY)
- 10 STEEL FIRE ESCAPE DOORS (ANTHRACITE GREY)
- 11 LOADING DOORS (INSULATED) (ANTHRACITE GREY)
- 12 STEEL BOLLARD (YELLOW)
- 13 GLASS CANOPY OVER ENTRANCE
- 14 FEATURE WINDOW REVEAL PROJECTION (ANTHRACITE GREY)
- 15 BRISE SOLEIL (ANTHRACITE GREY)
- 16 UNIT NUMERAL (BACKLIT)
- 17 SIGNAGE FOR FUTURE TENANTS

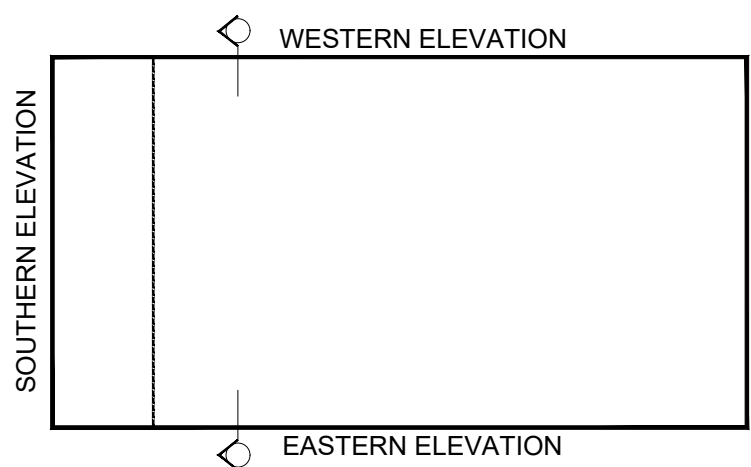

REFERENCE PLAN (NTS)

0 5 10 15 20m
Scale 1:200



London 0203 5953540
info@prc-group.com

Architecture
Landscape
Town Planning
Masterplanning
Urban Design

Client HAVANT SARL

Project LANGSTONE PHASE 3A / 3B

Drawing Title: PROPOSED EXTERNAL MATERIAL ELEVATIONS UNIT 12

Job No: 11747 Project Stage: PL Status: PLANNING
First Issue Date: MAY 26 Scale: A1 1:200 Lead/Checker: ME

Project	Originator	Zone	Level	Type	Role	Dep. No.	Rev.
-	-	-	-	-	-	023	-

BIM File Name: