



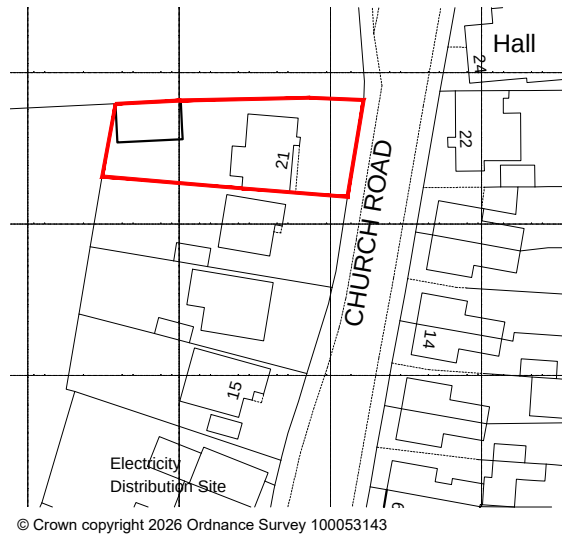


LOCATION PLAN 1:1250

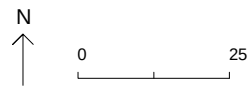

Convert existing
garage into annexe

Parking for min.
5Nr cars

Main house

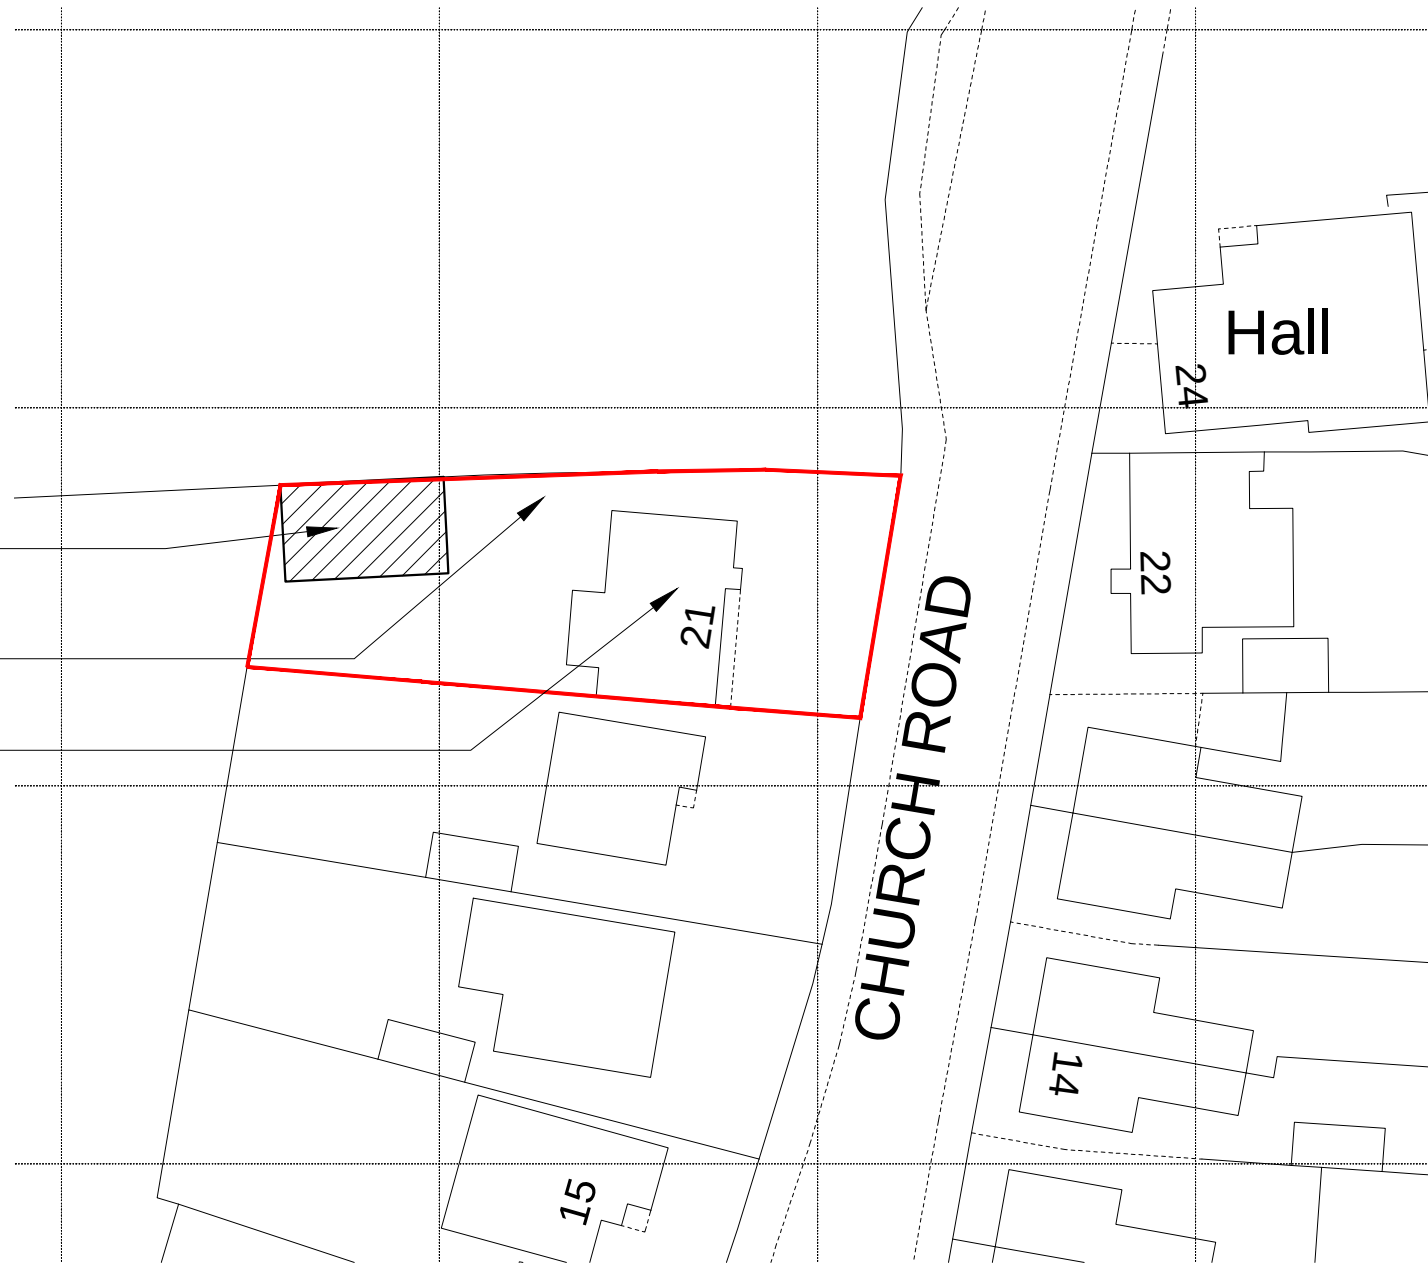

BLOCK PLAN 1:500

