
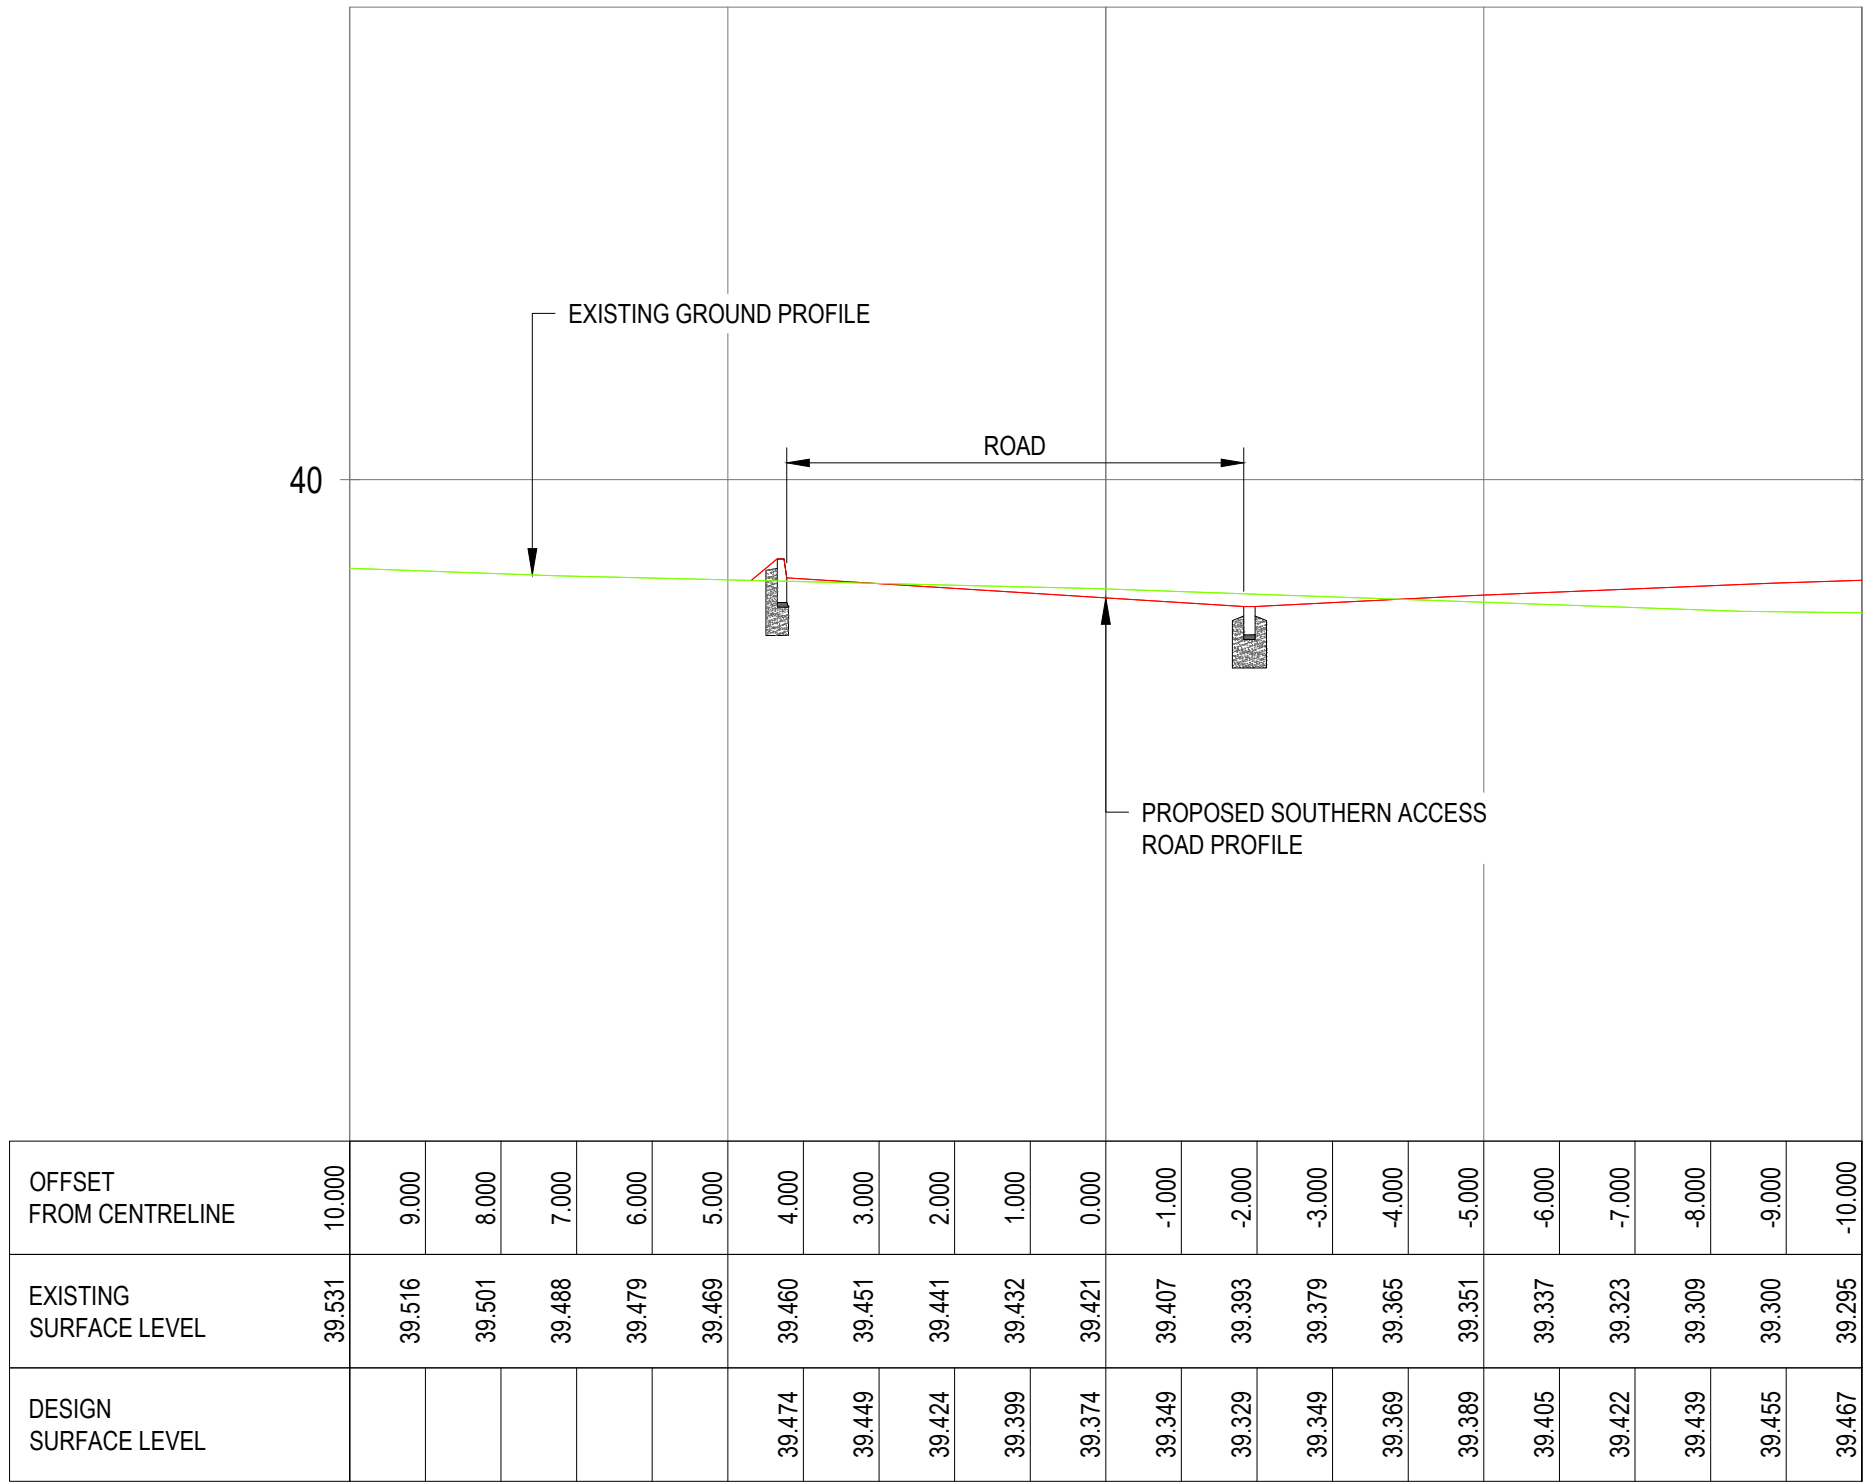
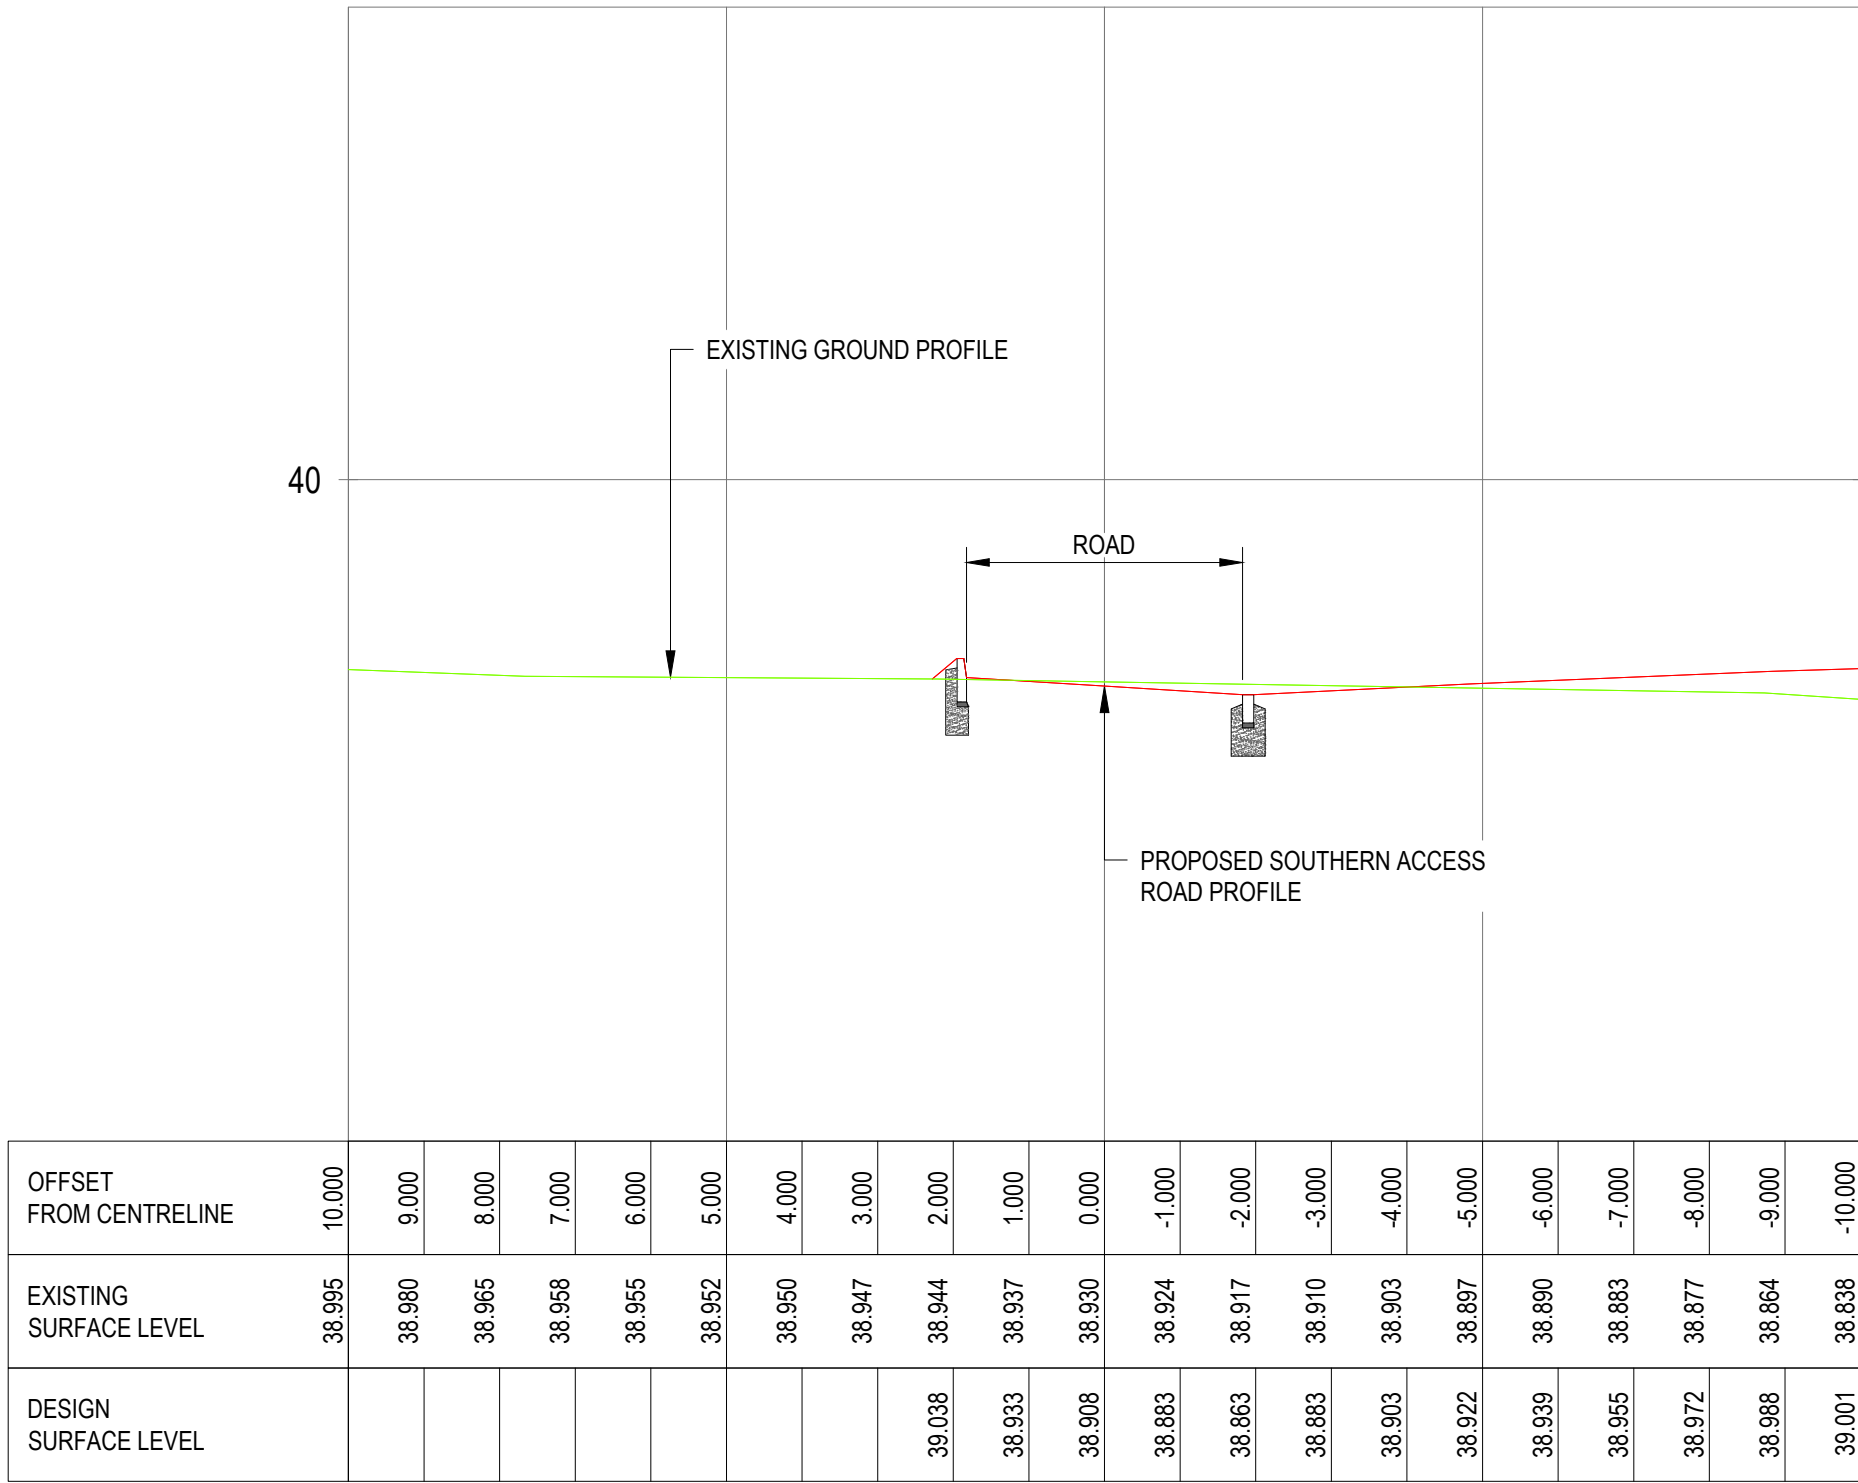
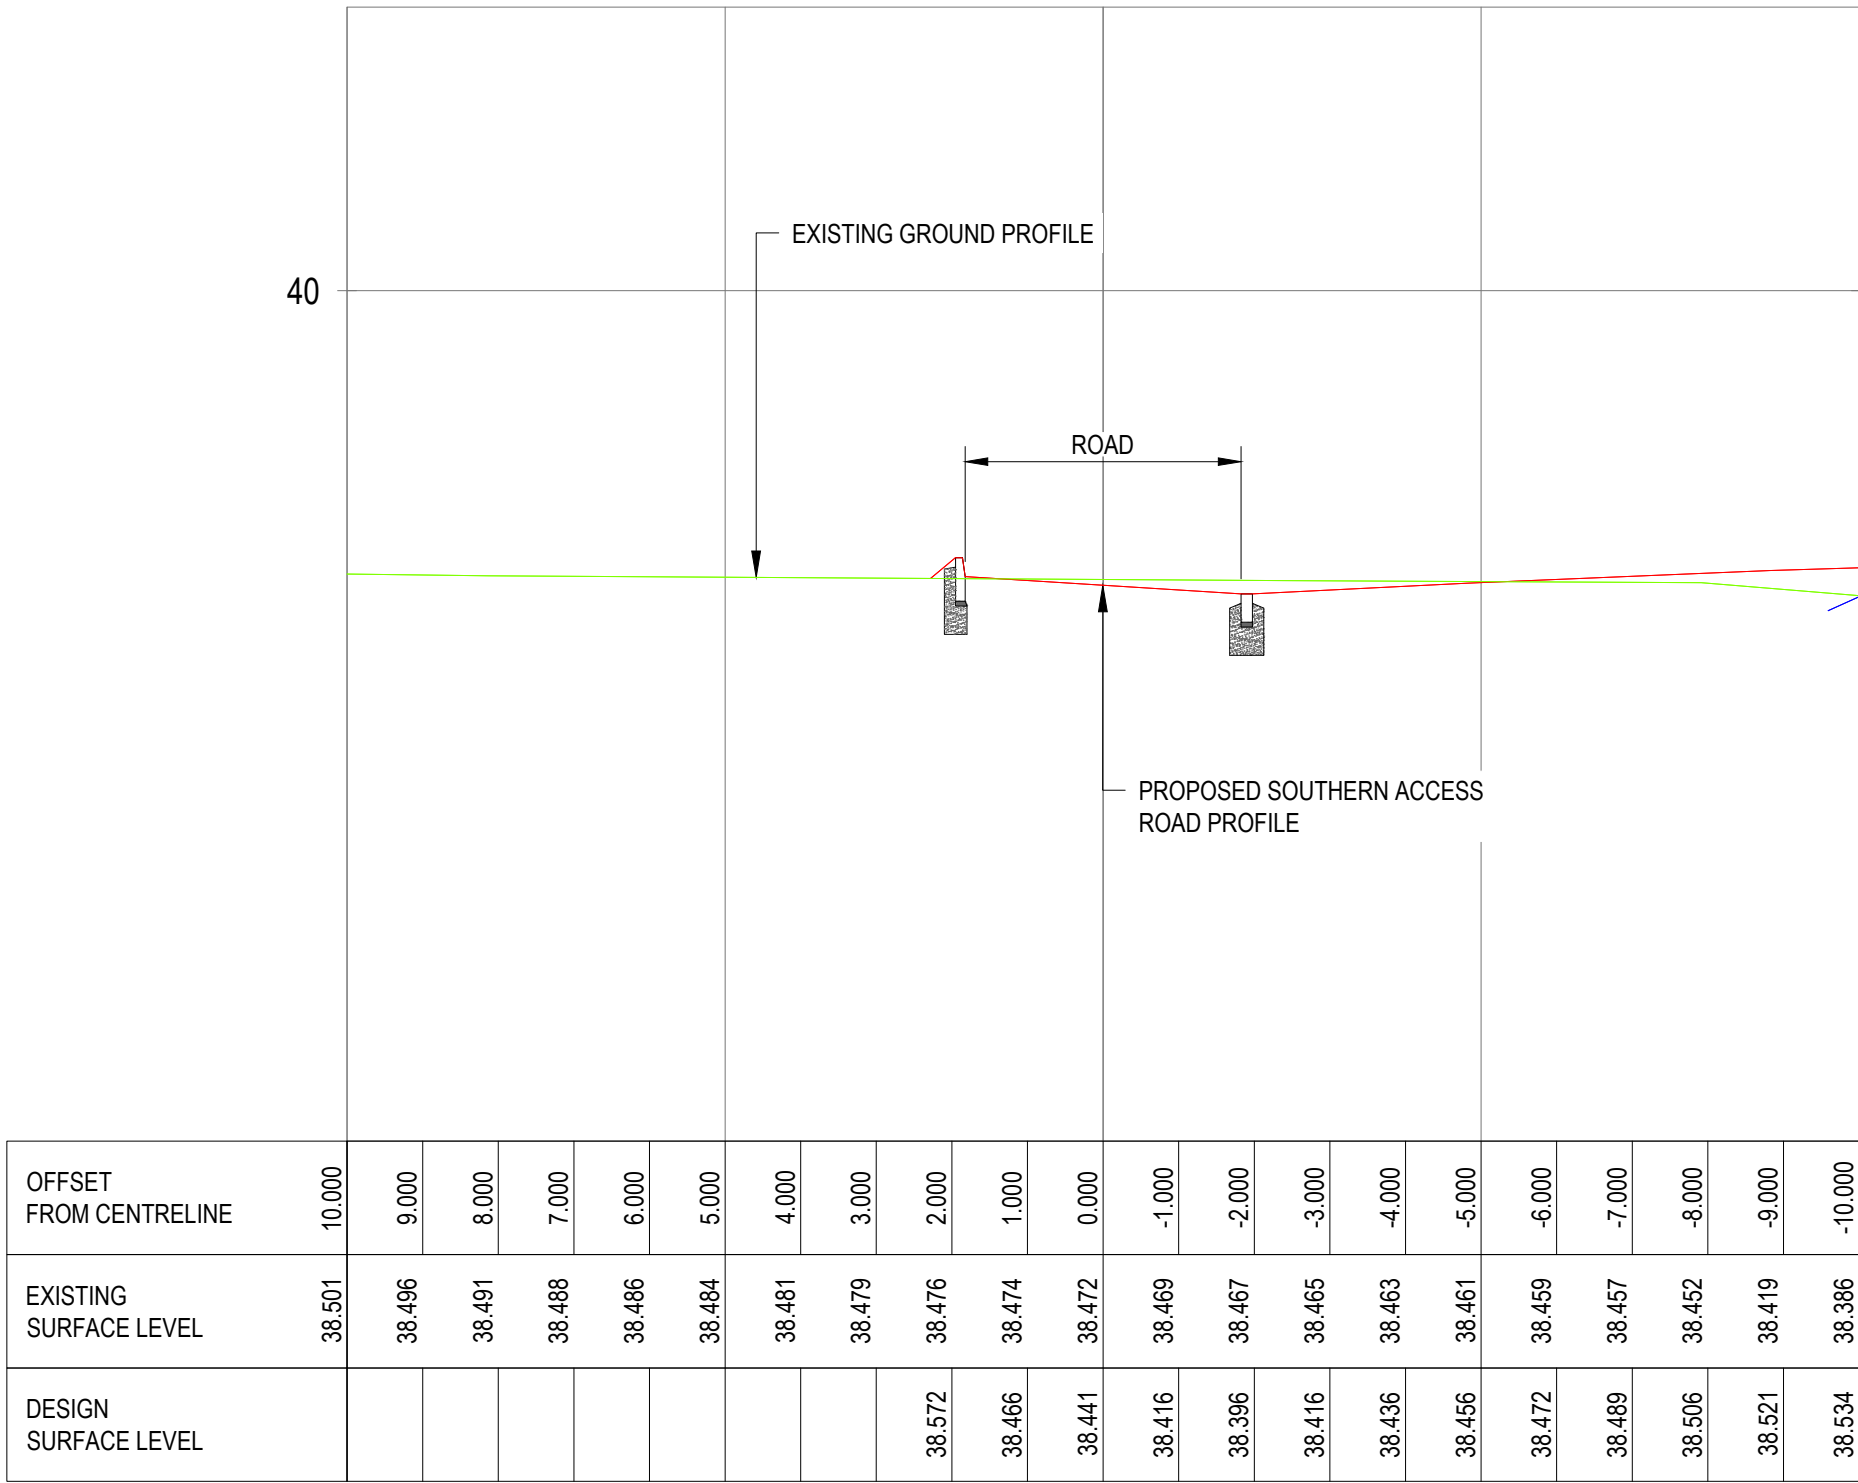
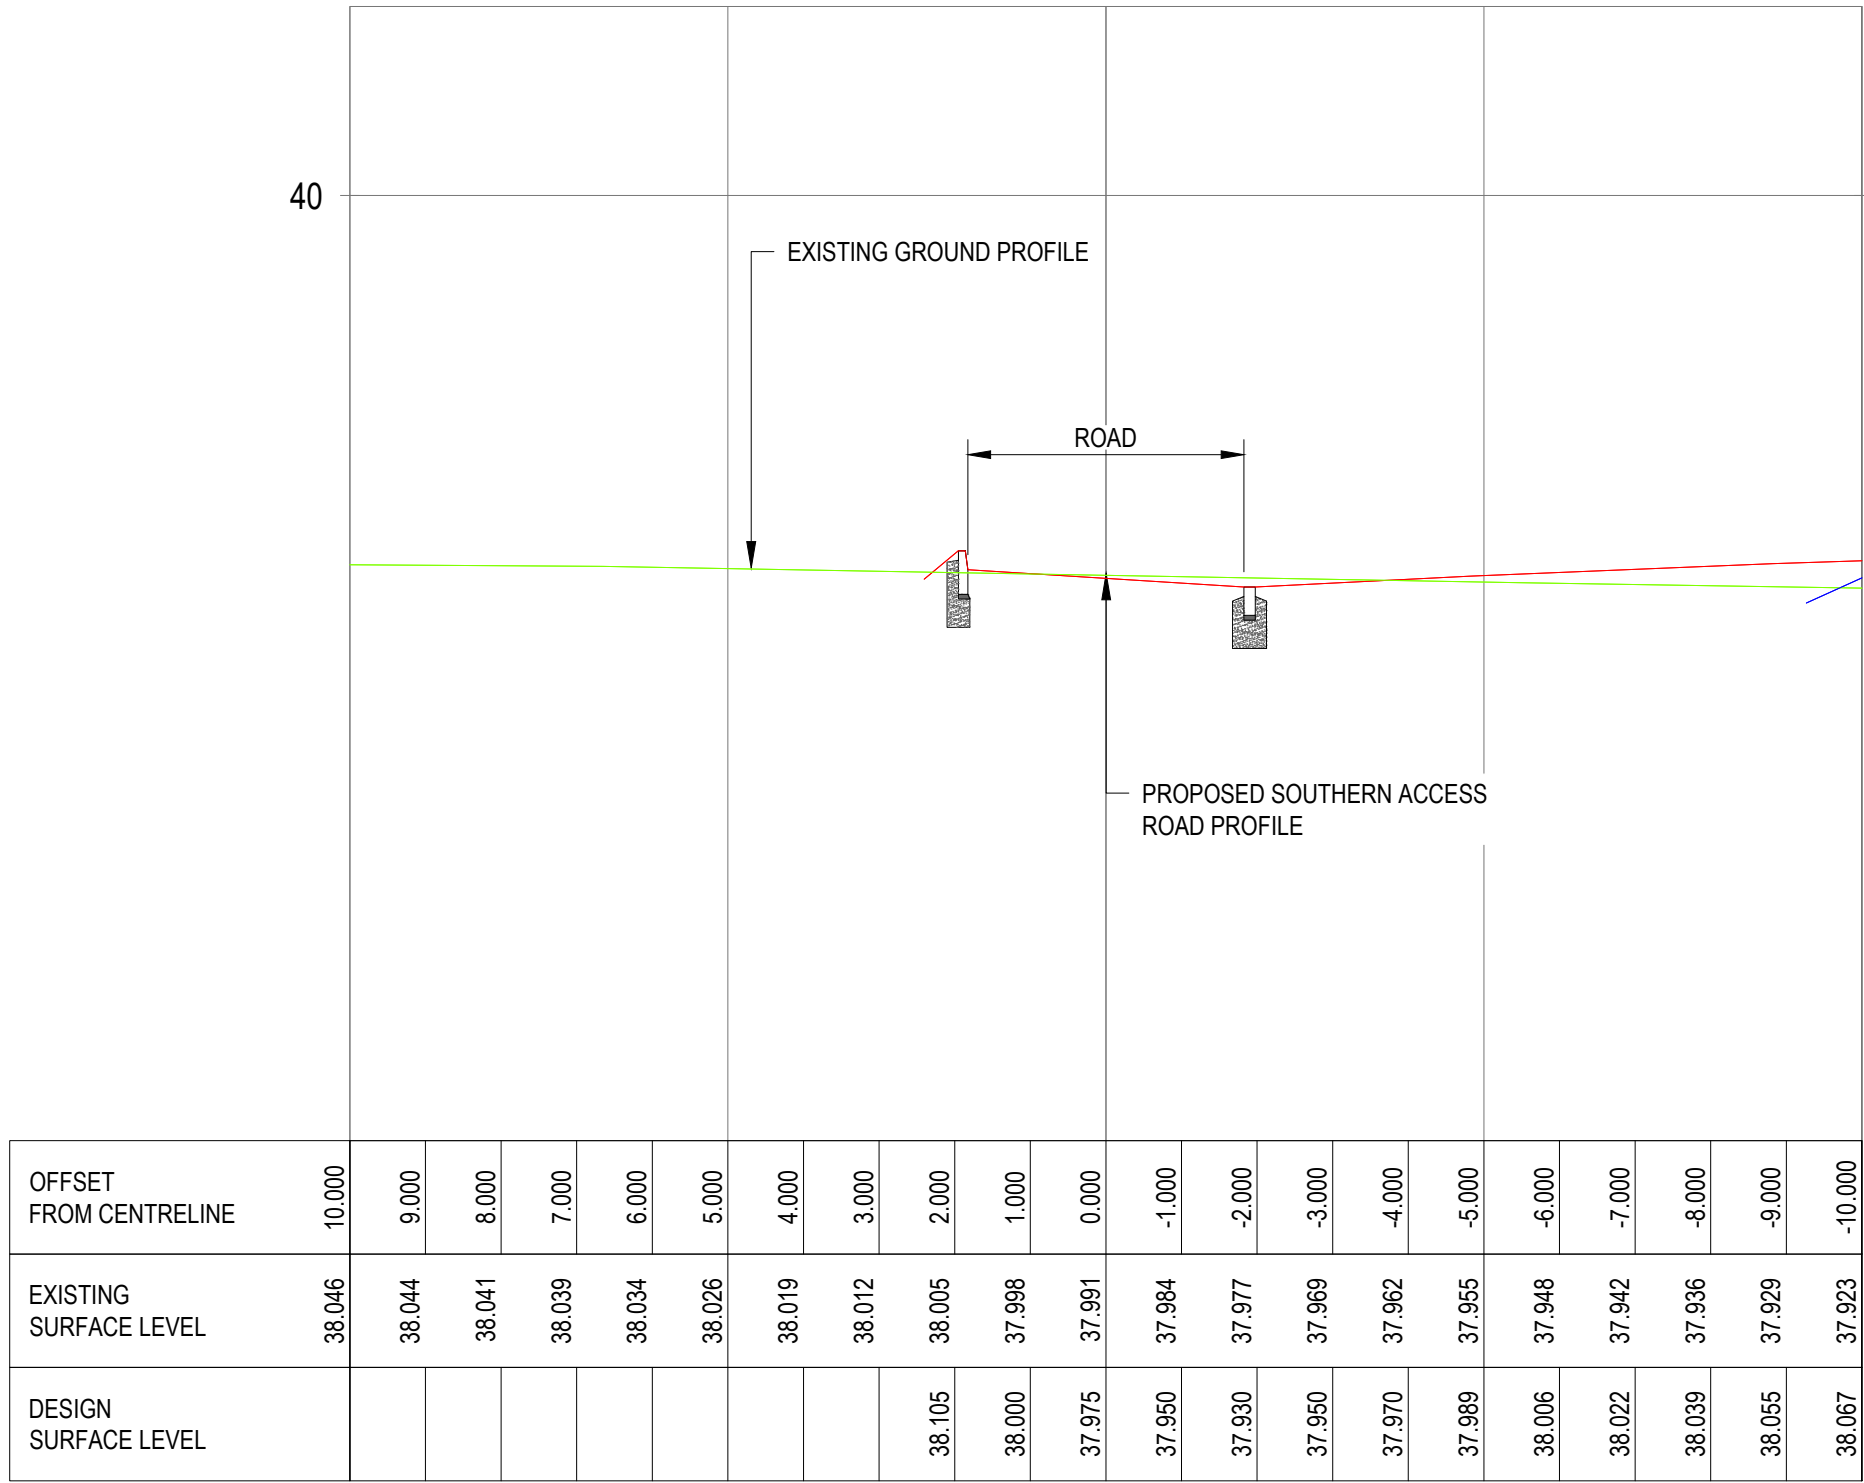
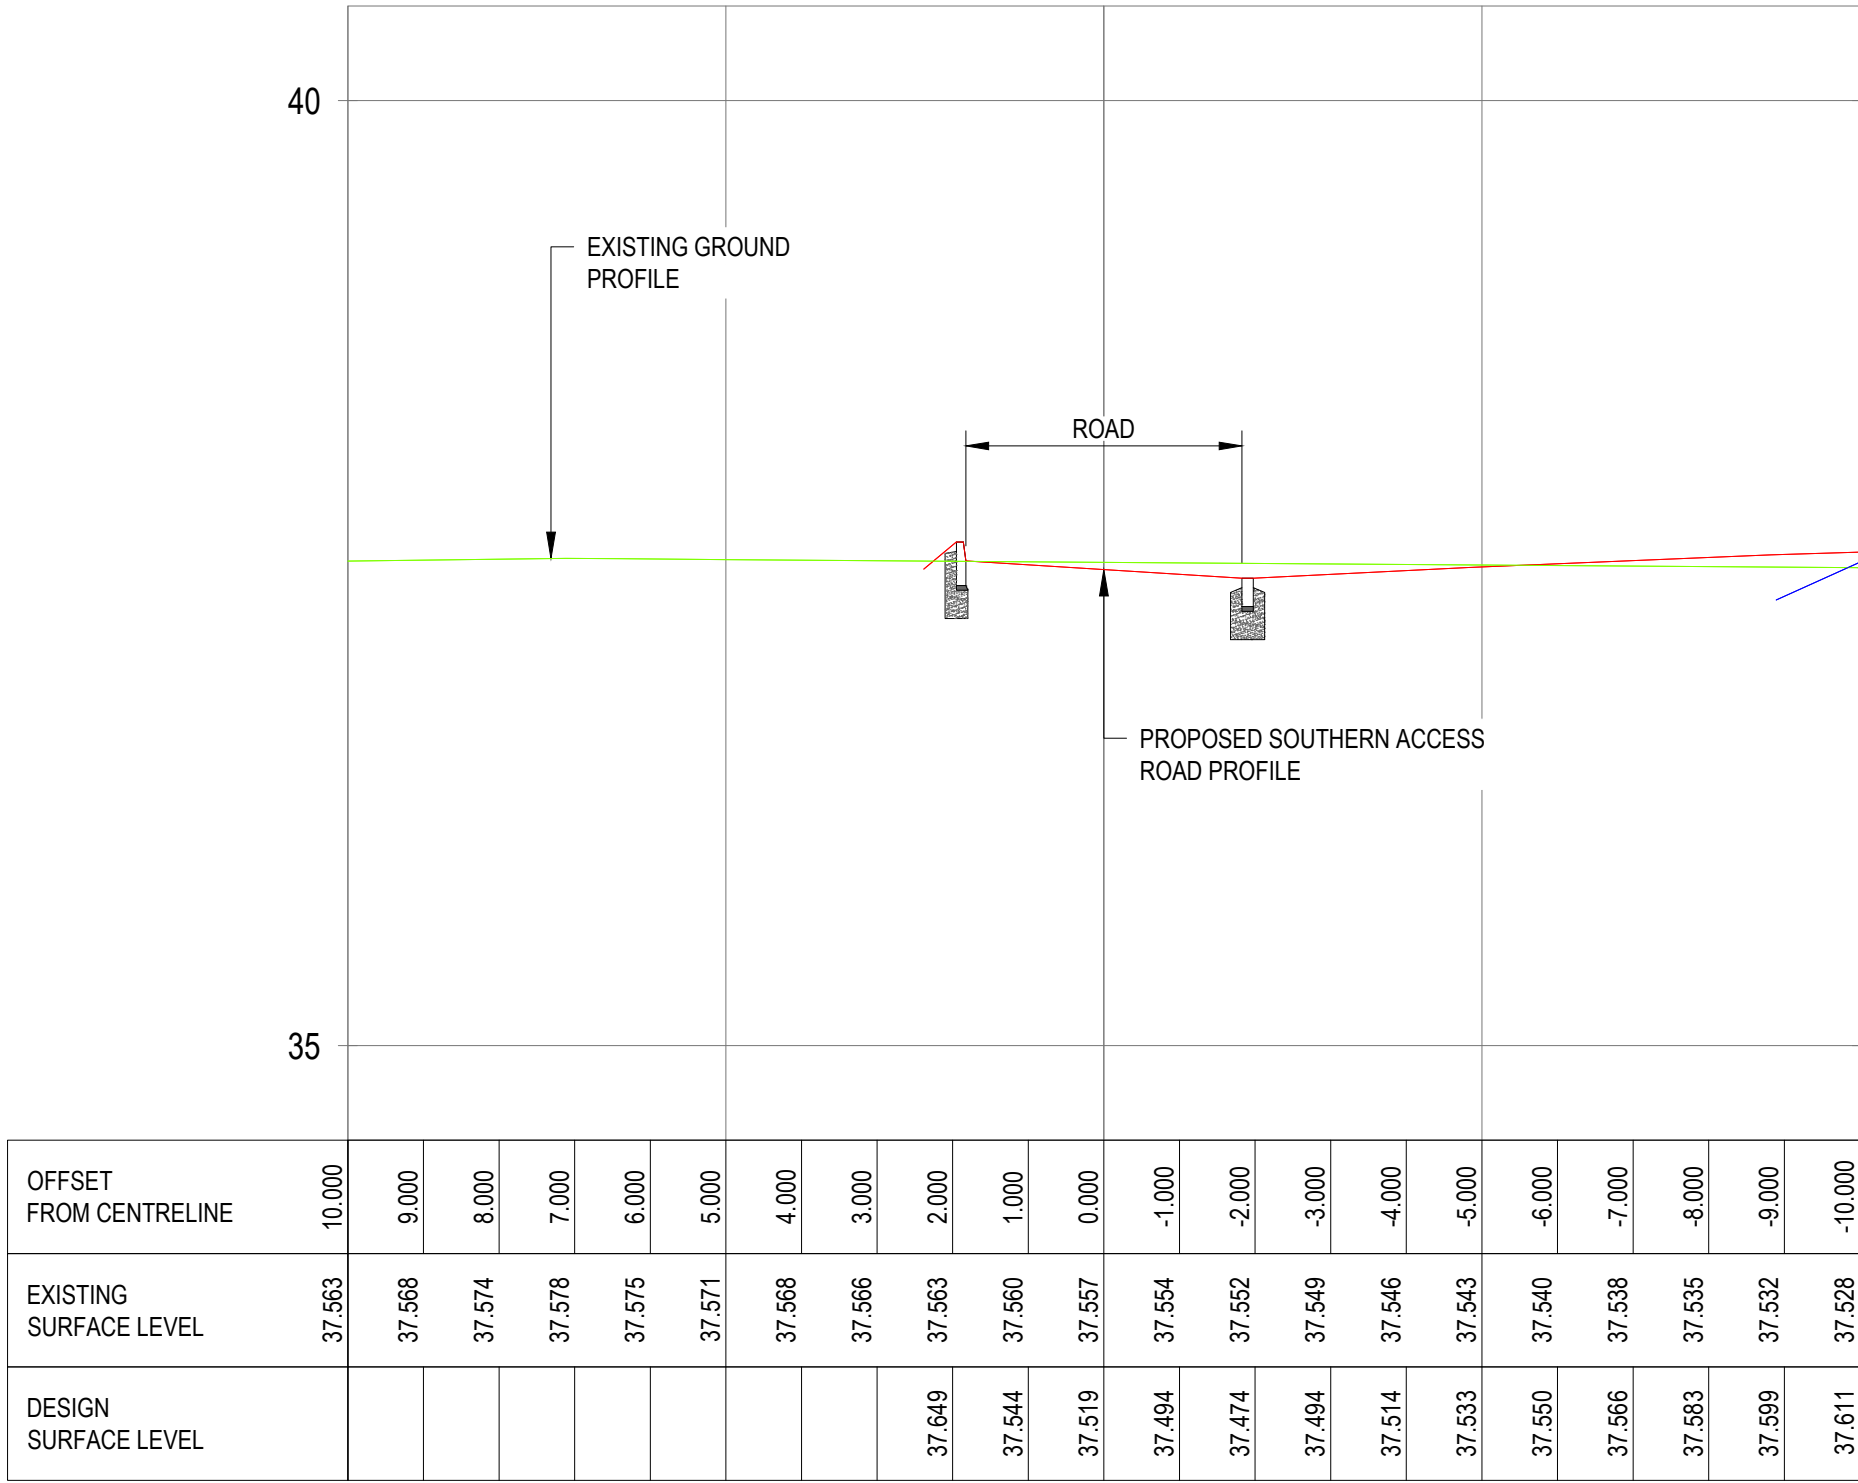


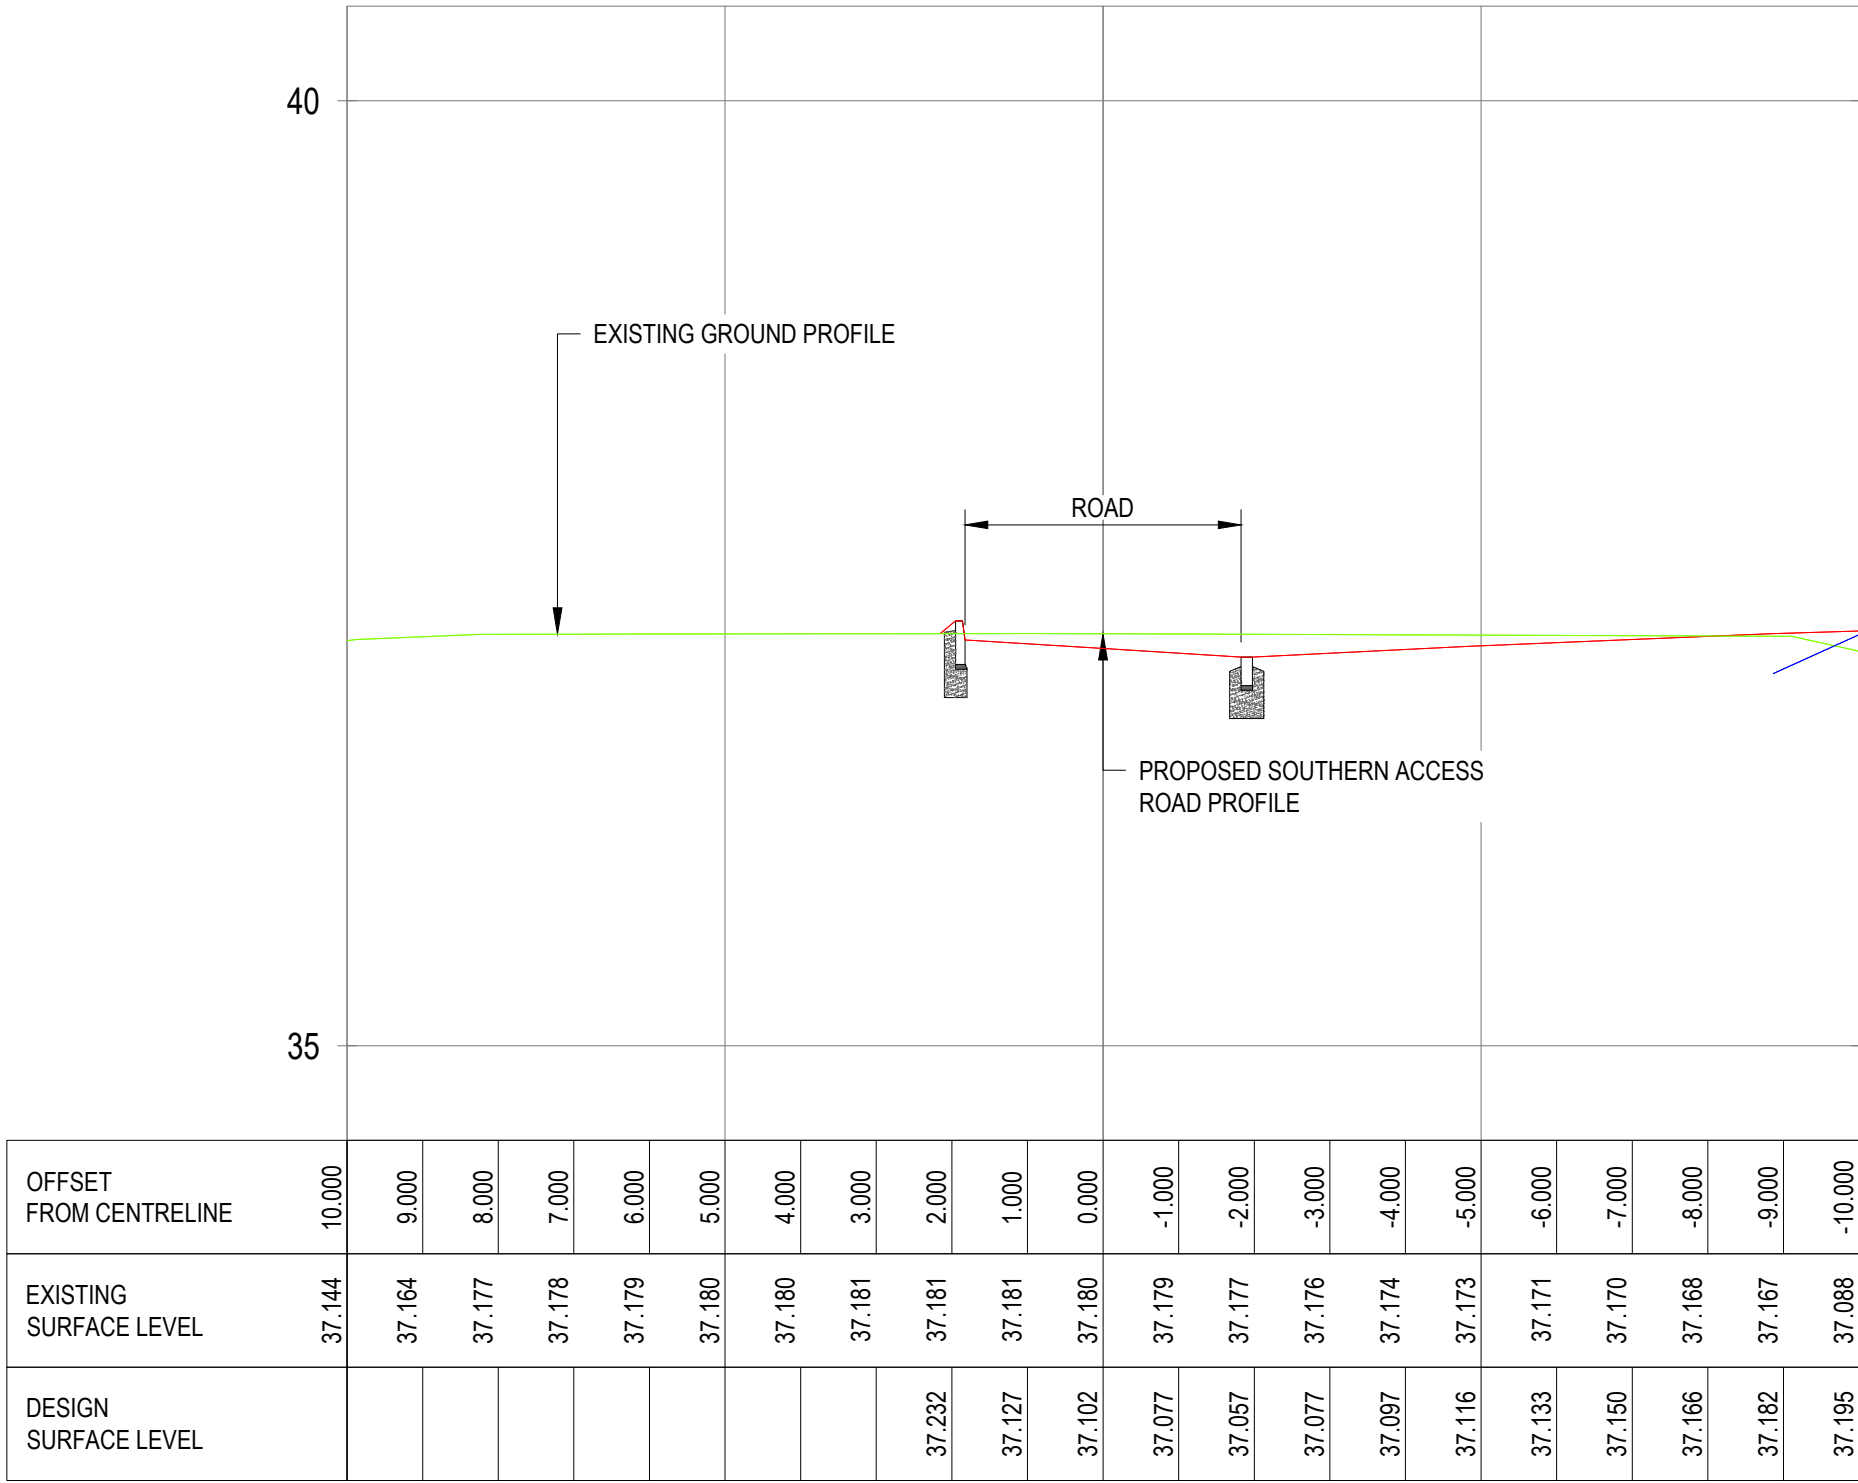

KEY.

EXISTING GROUND PROFILE
PROPOSED ACCESS ROAD PROFILE
PROPOSED EMBANKMENT

CROSS SECTIONS

HORIZONTAL SCALE - 1:100
VERTICAL SCALE - 1:250

REFERENCE DRAWINGS:

HTR-GHD-P4-SA-DR-T-0013 - HORIZONTAL GEOMETRY
HTR-GHD-P4-SA-DR-T-0014 - LONG SECTION SHEET 1
HTR-GHD-P4-SA-DR-T-0015 - LONG SECTION SHEET 2
HTR-GHD-P4-SA-DR-T-0016 to T-0022 - CROSS SECTIONS

Rev	Description	Checked	Approved	Date
P02	PHASE 4 PLANNING SUBMISSION	DL	TG	28.05.26
P01	PHASE 4 PLANNING SUBMISSION	DL	TG	06.02.26
Author	FJ	Drafting Check	DL	
Designer	LG	Design Check	DL	

NOTES.

- ALL DIMENSIONS ARE IN MILLIMETERS UNLESS NOTED OTHERWISE (UNO).
- ALL LEVELS ARE IN METRES TO ORDNANCE DATUM UNO.
- ALL CO-ORDINATES ARE RELATIVE TO OS NATIONAL GRID.
- MAINTENANCE TRACK NOT SHOWN ON CROSS-SECTION FOR CLARITY.
- GEOTECHNICAL ENGINEERS TO REVIEW GROUND CONDITIONS AT ANY LOCATION WHERE CONSTRAINTS PREVENT A SLOPE OF 1:9 BEING ACHIEVED.

Telephone: Havant (023) 9249 9888
Fax: Havant (023) 9245 3632
Website: www.portsmouthwater.co.uk
Registered Office: PO Box 8 West Street
Havant Hampshire PO9 1LG
REGISTERED IN ENGLAND No. 2536455



Project No.
12547181

Client **PORTSMOUTH WATER**
Project **HAVANT THICKET RESERVOIR**
Status **FOR INFORMATION**

Drawing Title
**SOUTHERN ACCESS ROAD
CROSS SECTIONS
SHEET 2**

Status Code **S2**

HTR-GHD-P4-SA-DR-T-0017

Size

A1

Rev

P02