— LANDLORD BOUNDARY

— APPLICATION BOUNDARY

Site Address:

Elettra Avenue,
Waterlooville,
England, UK.

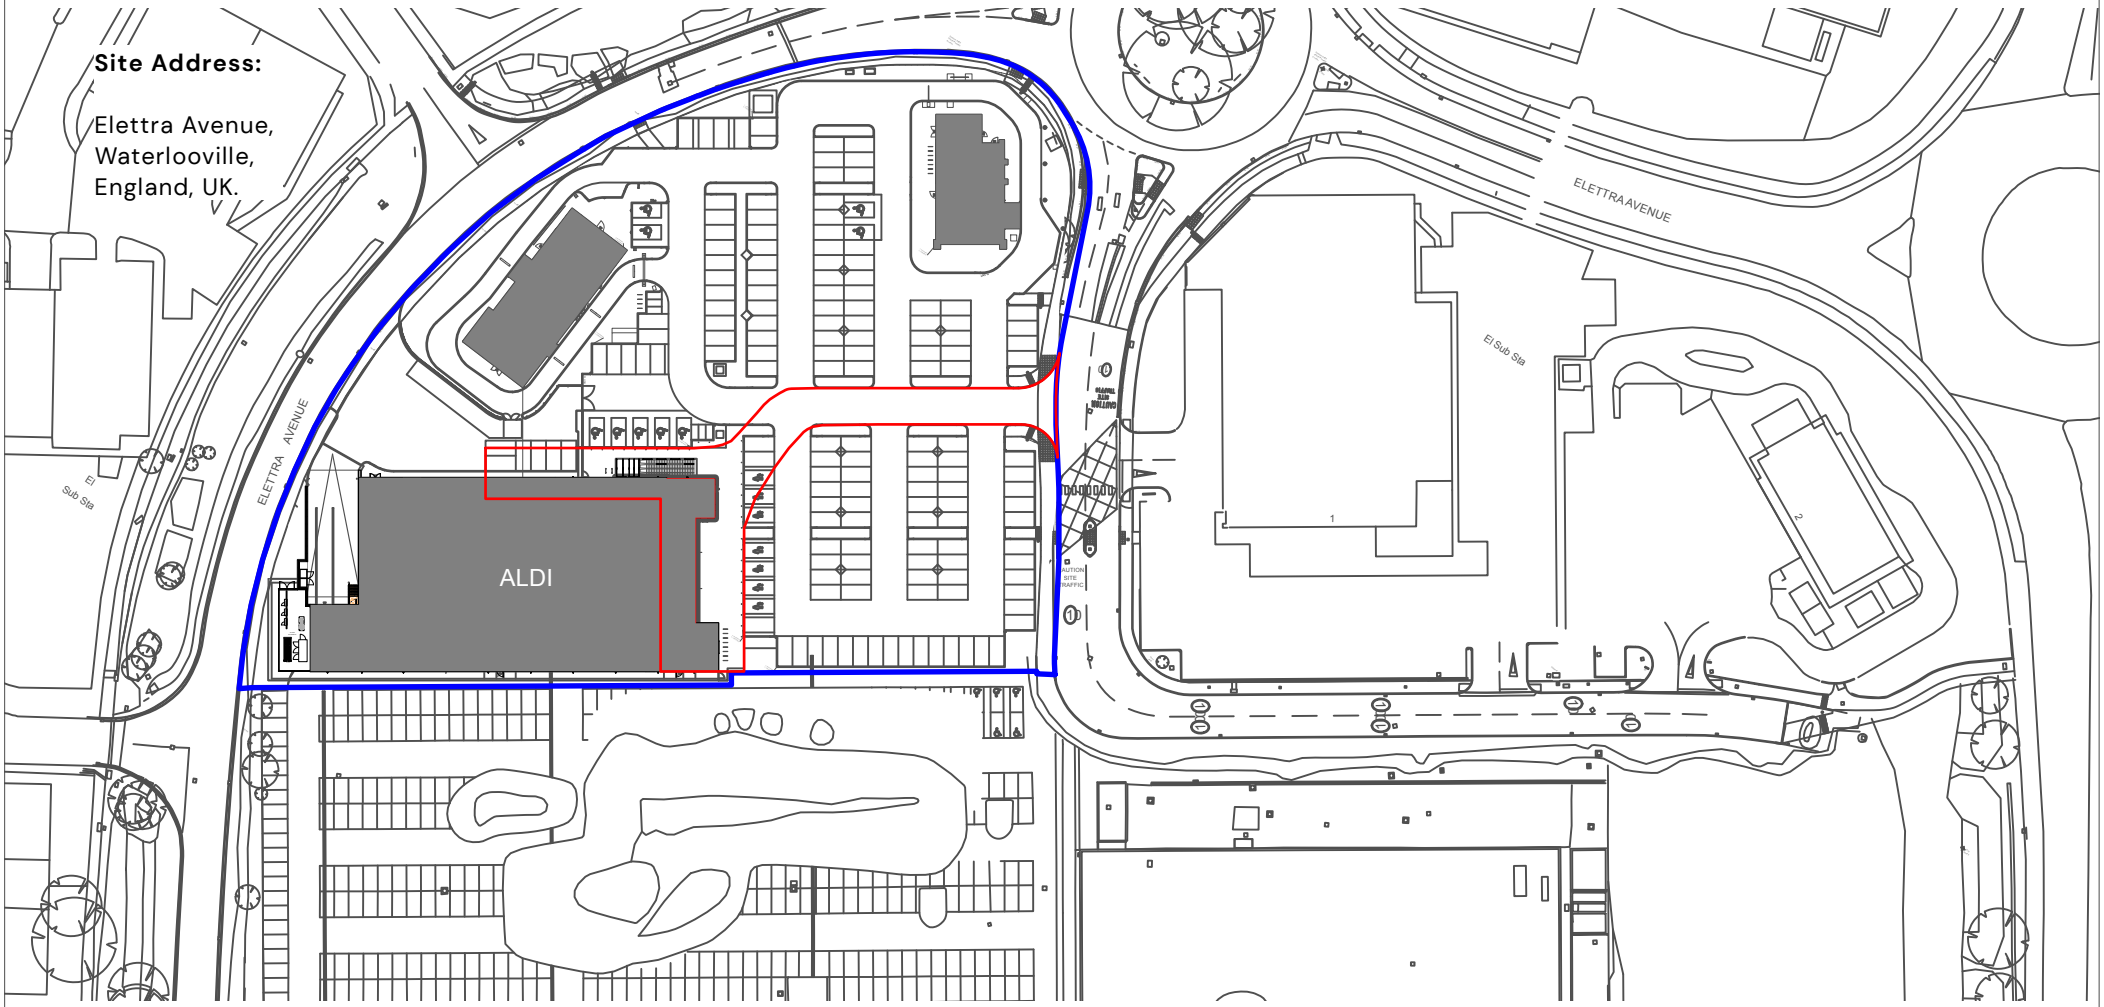

N

0 10 20 40 m

Scale 1:1250 @ A4

Kendall Kingscott
Glentworth Court, Lime Kiln Close
Stoke Gifford, Bristol BS34 8SR
+44 (0)117 931 2062
www.kendallkingscott.co.uk

Rev	Date	By	Ap	Note
P01	21/04/2026	EP	MW	Drawing Issue.

Project
Aldi Waterlooville, Elettra Avenue
AD Consent

Client
Aldi Stores Ltd

Date: 30/03/2026 | Drawn: EP | Purpose/Status: PLANNING
Scale: 1:1250 | Checked: MP | Paper Size: ISO A4
Filename: 250225 AD CONSENT WATERLOOVILLE.vwx

Drawing Title
Proposed Site Location Plan

Project Number/Drawing Number: **250225-1700**
Revision: **P01**
Check all dimensions and levels on site

© Copyright
Only to be used on the site for which designed. The electronic transmission of designs/information contained in this drawing is carried out entirely at the User's risk and Kendall Kingscott Ltd. will have no liability for any errors or inaccuracies arising therefrom. The production of amended or updated information from the said designs/information by the User is entirely the responsibility of the User and Kendall Kingscott Ltd. shall have no responsibility in respect thereof whatsoever.