




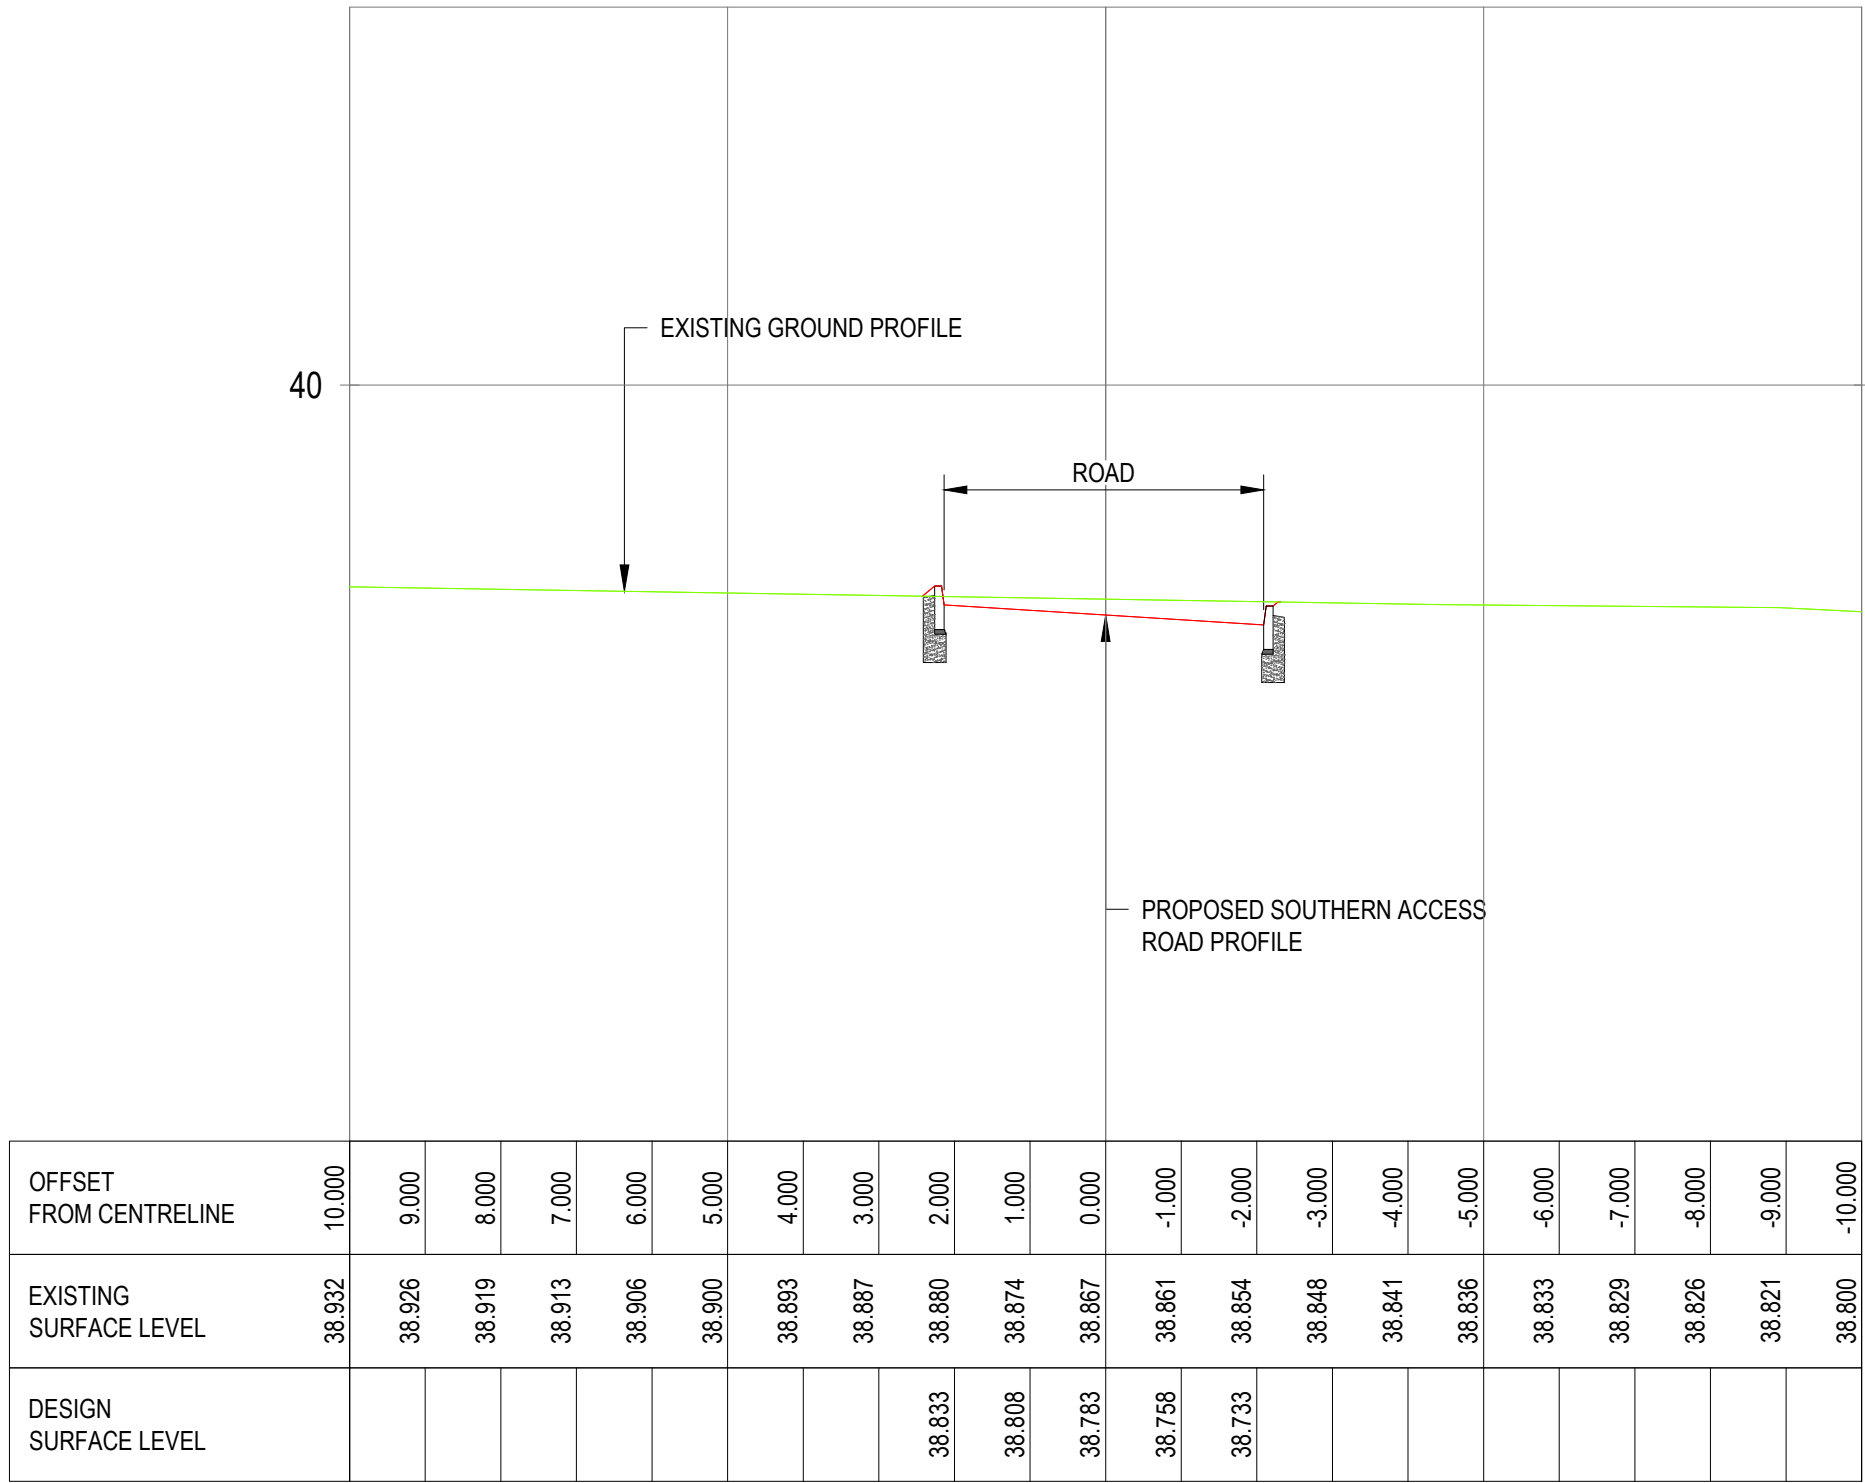


CH 720.000

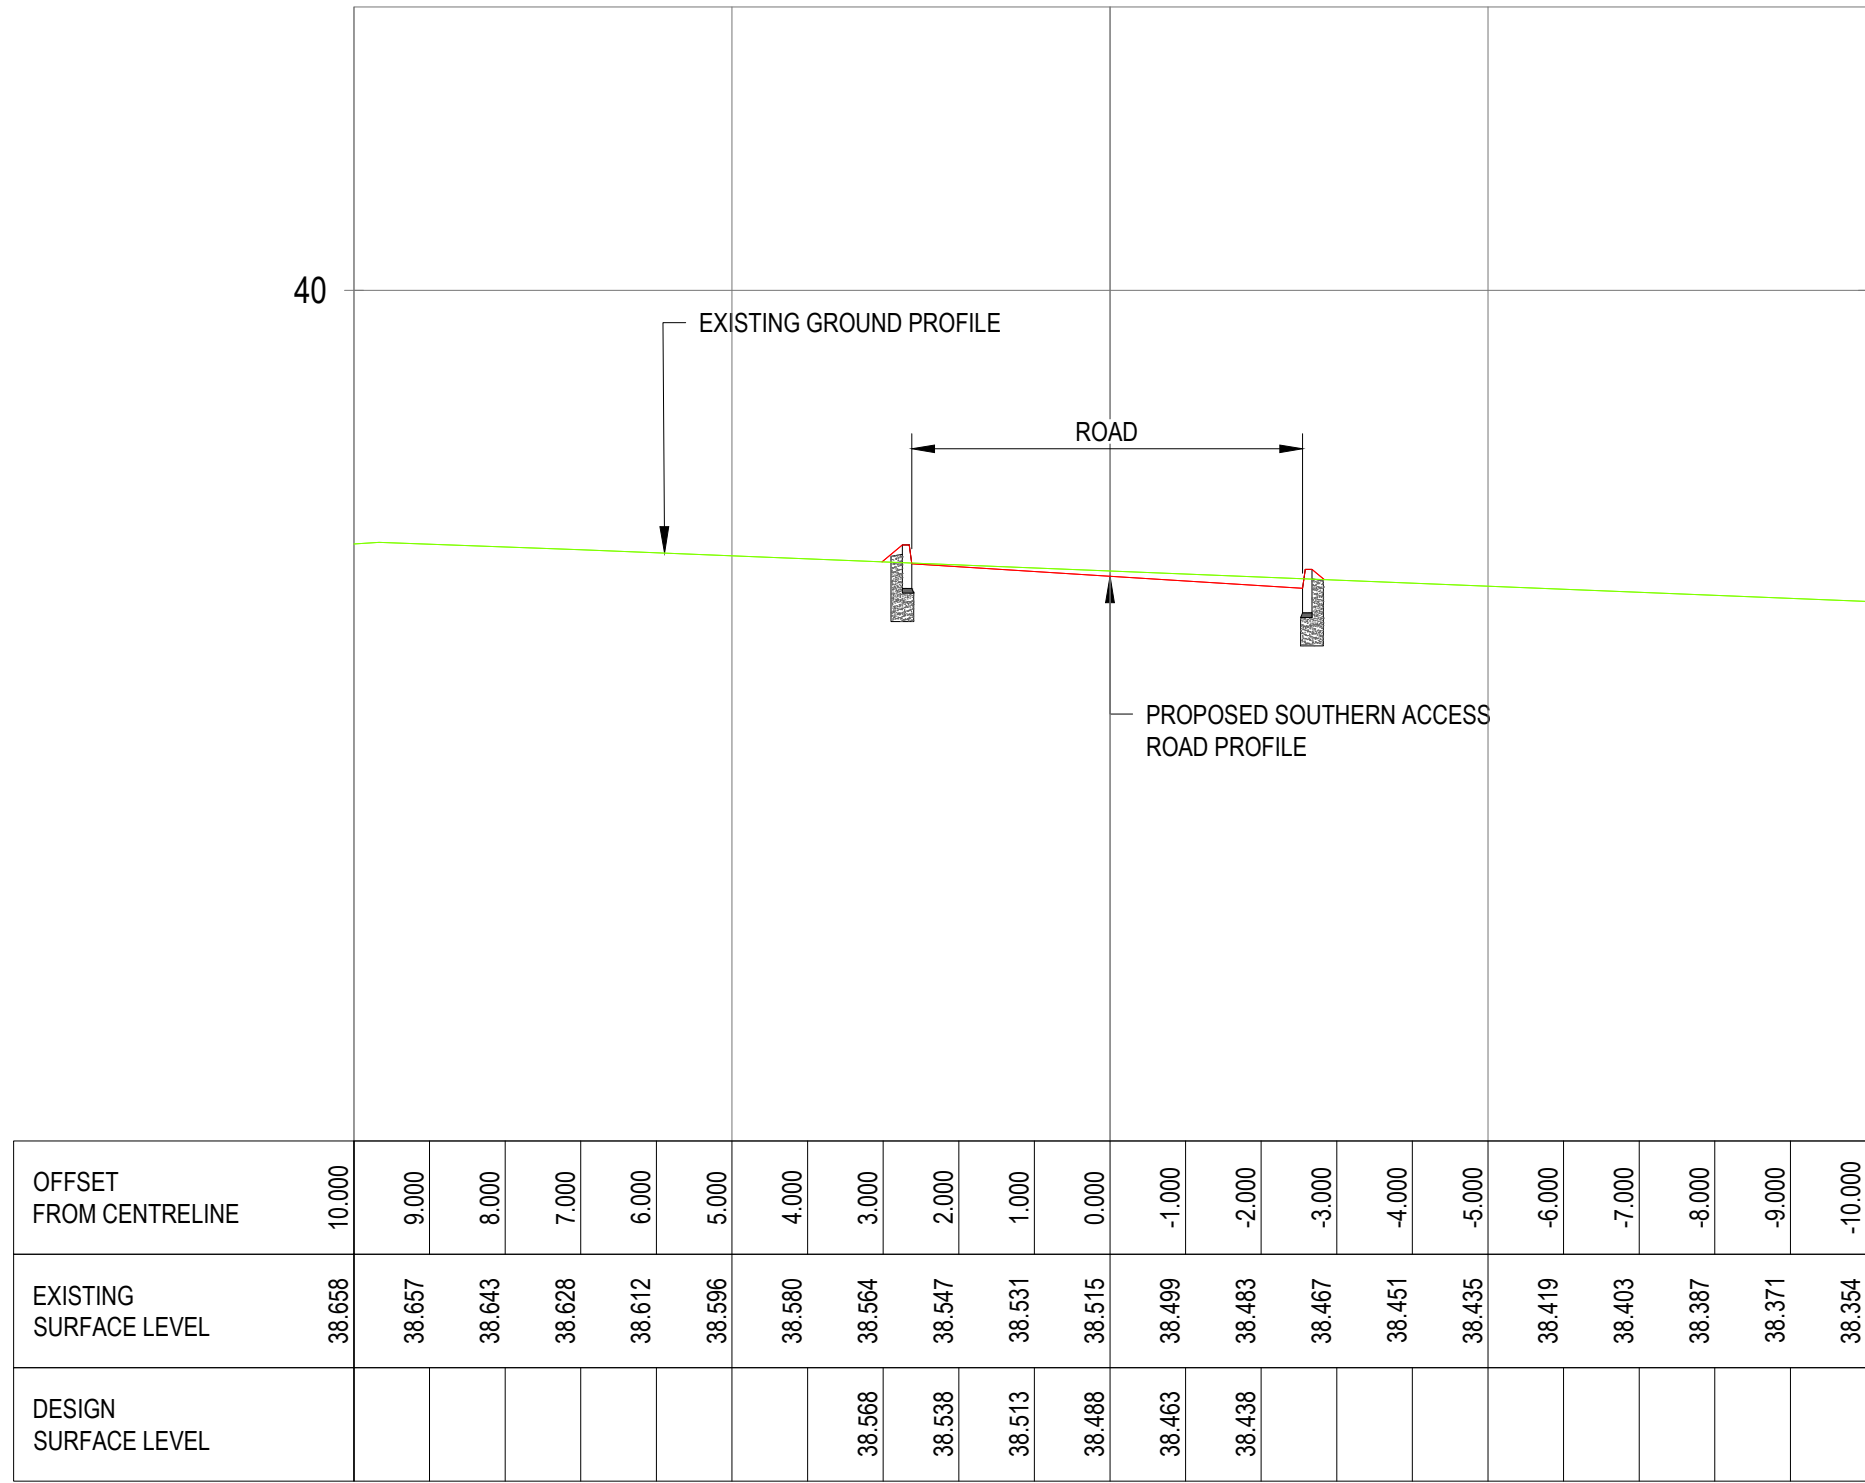

CH 740.000

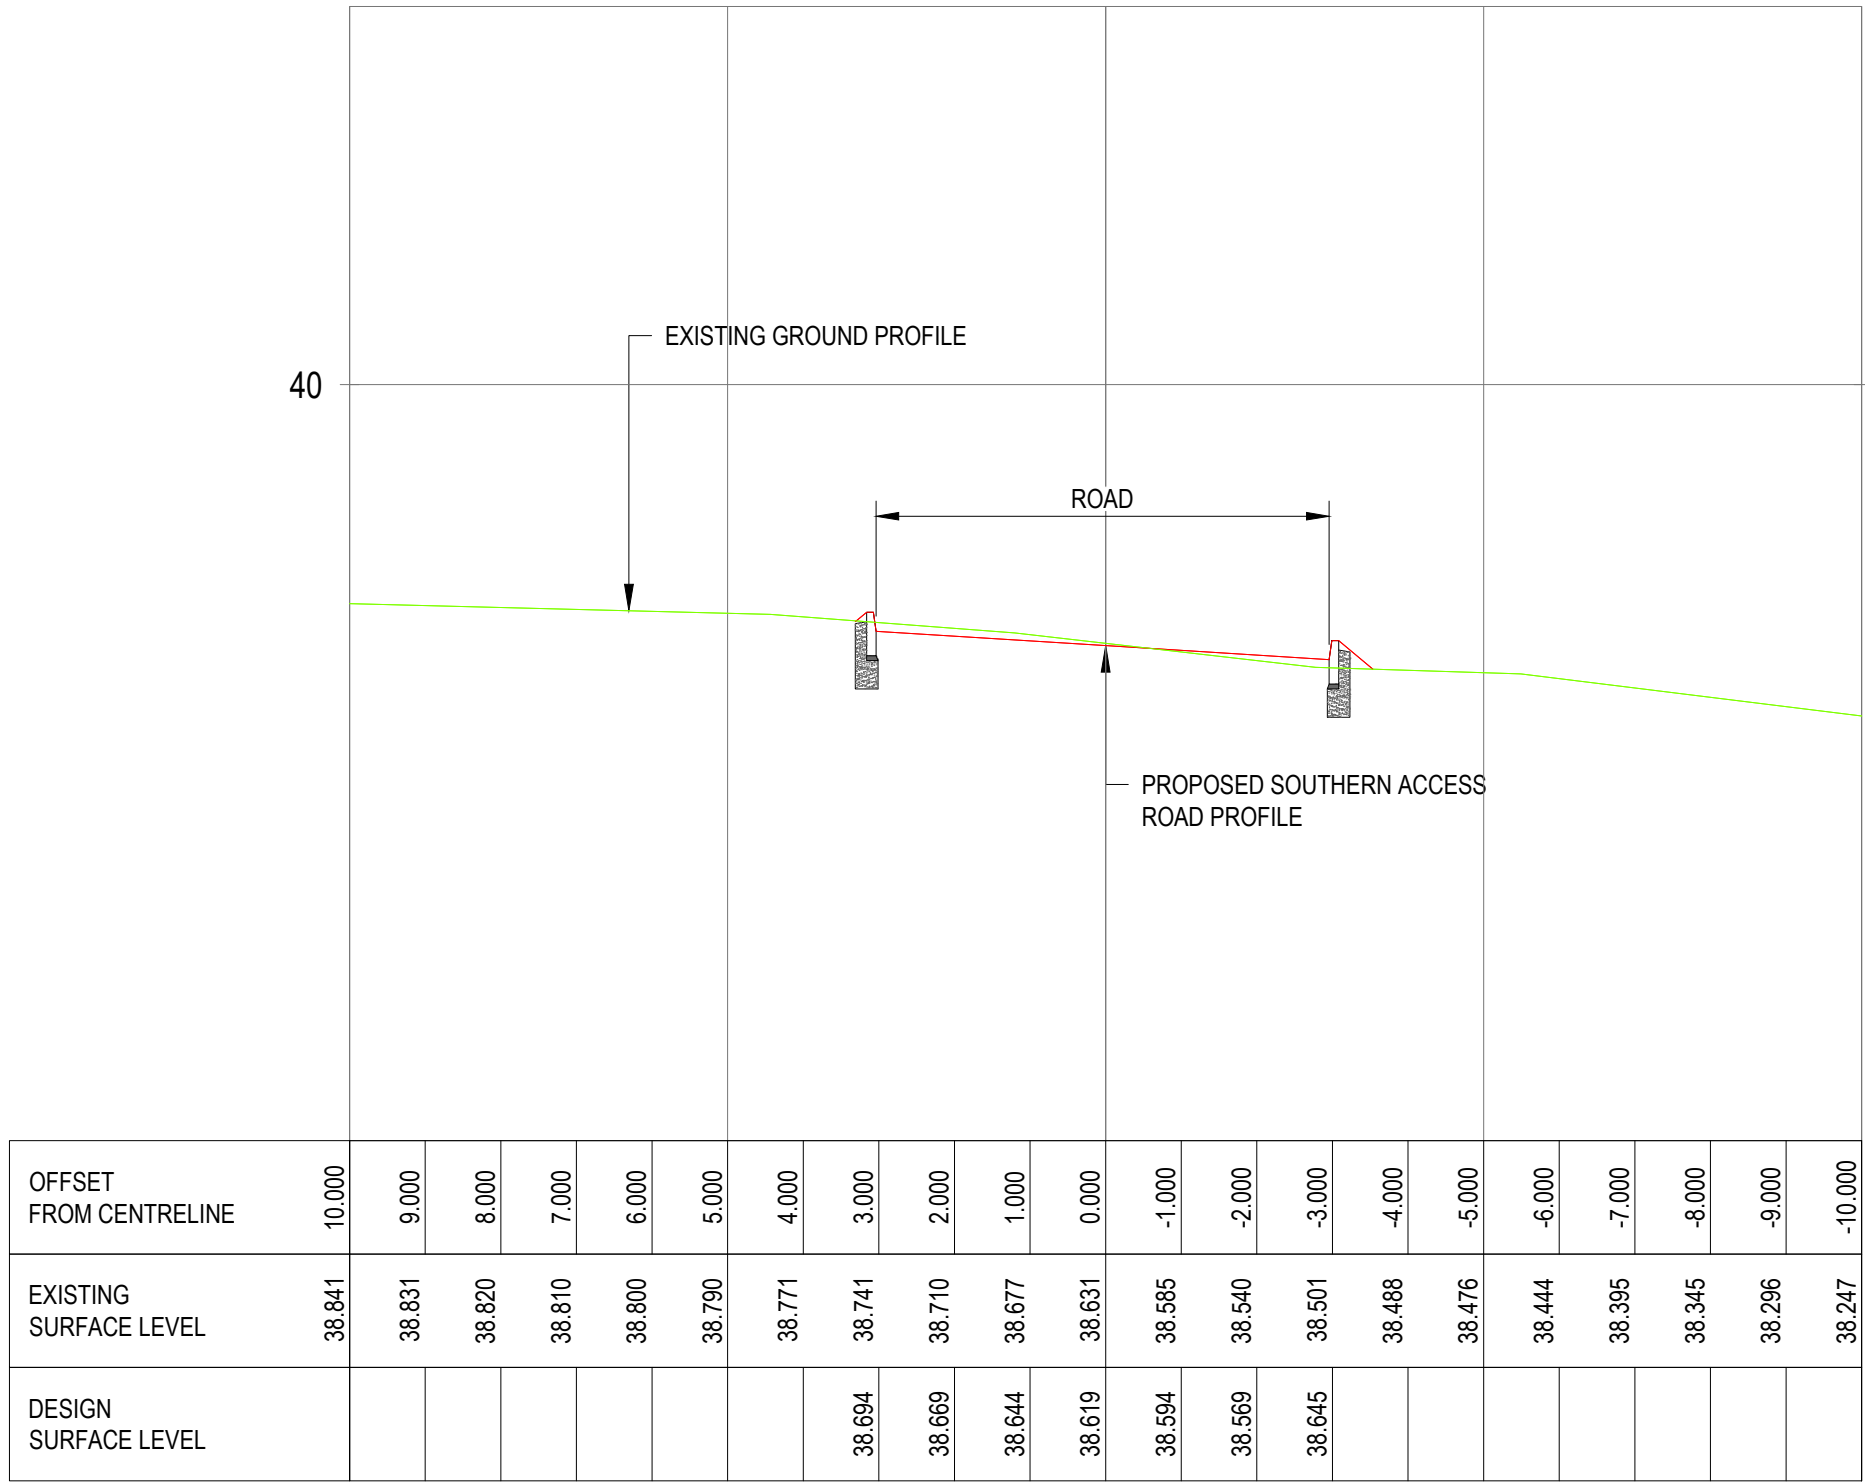

CH 760.000

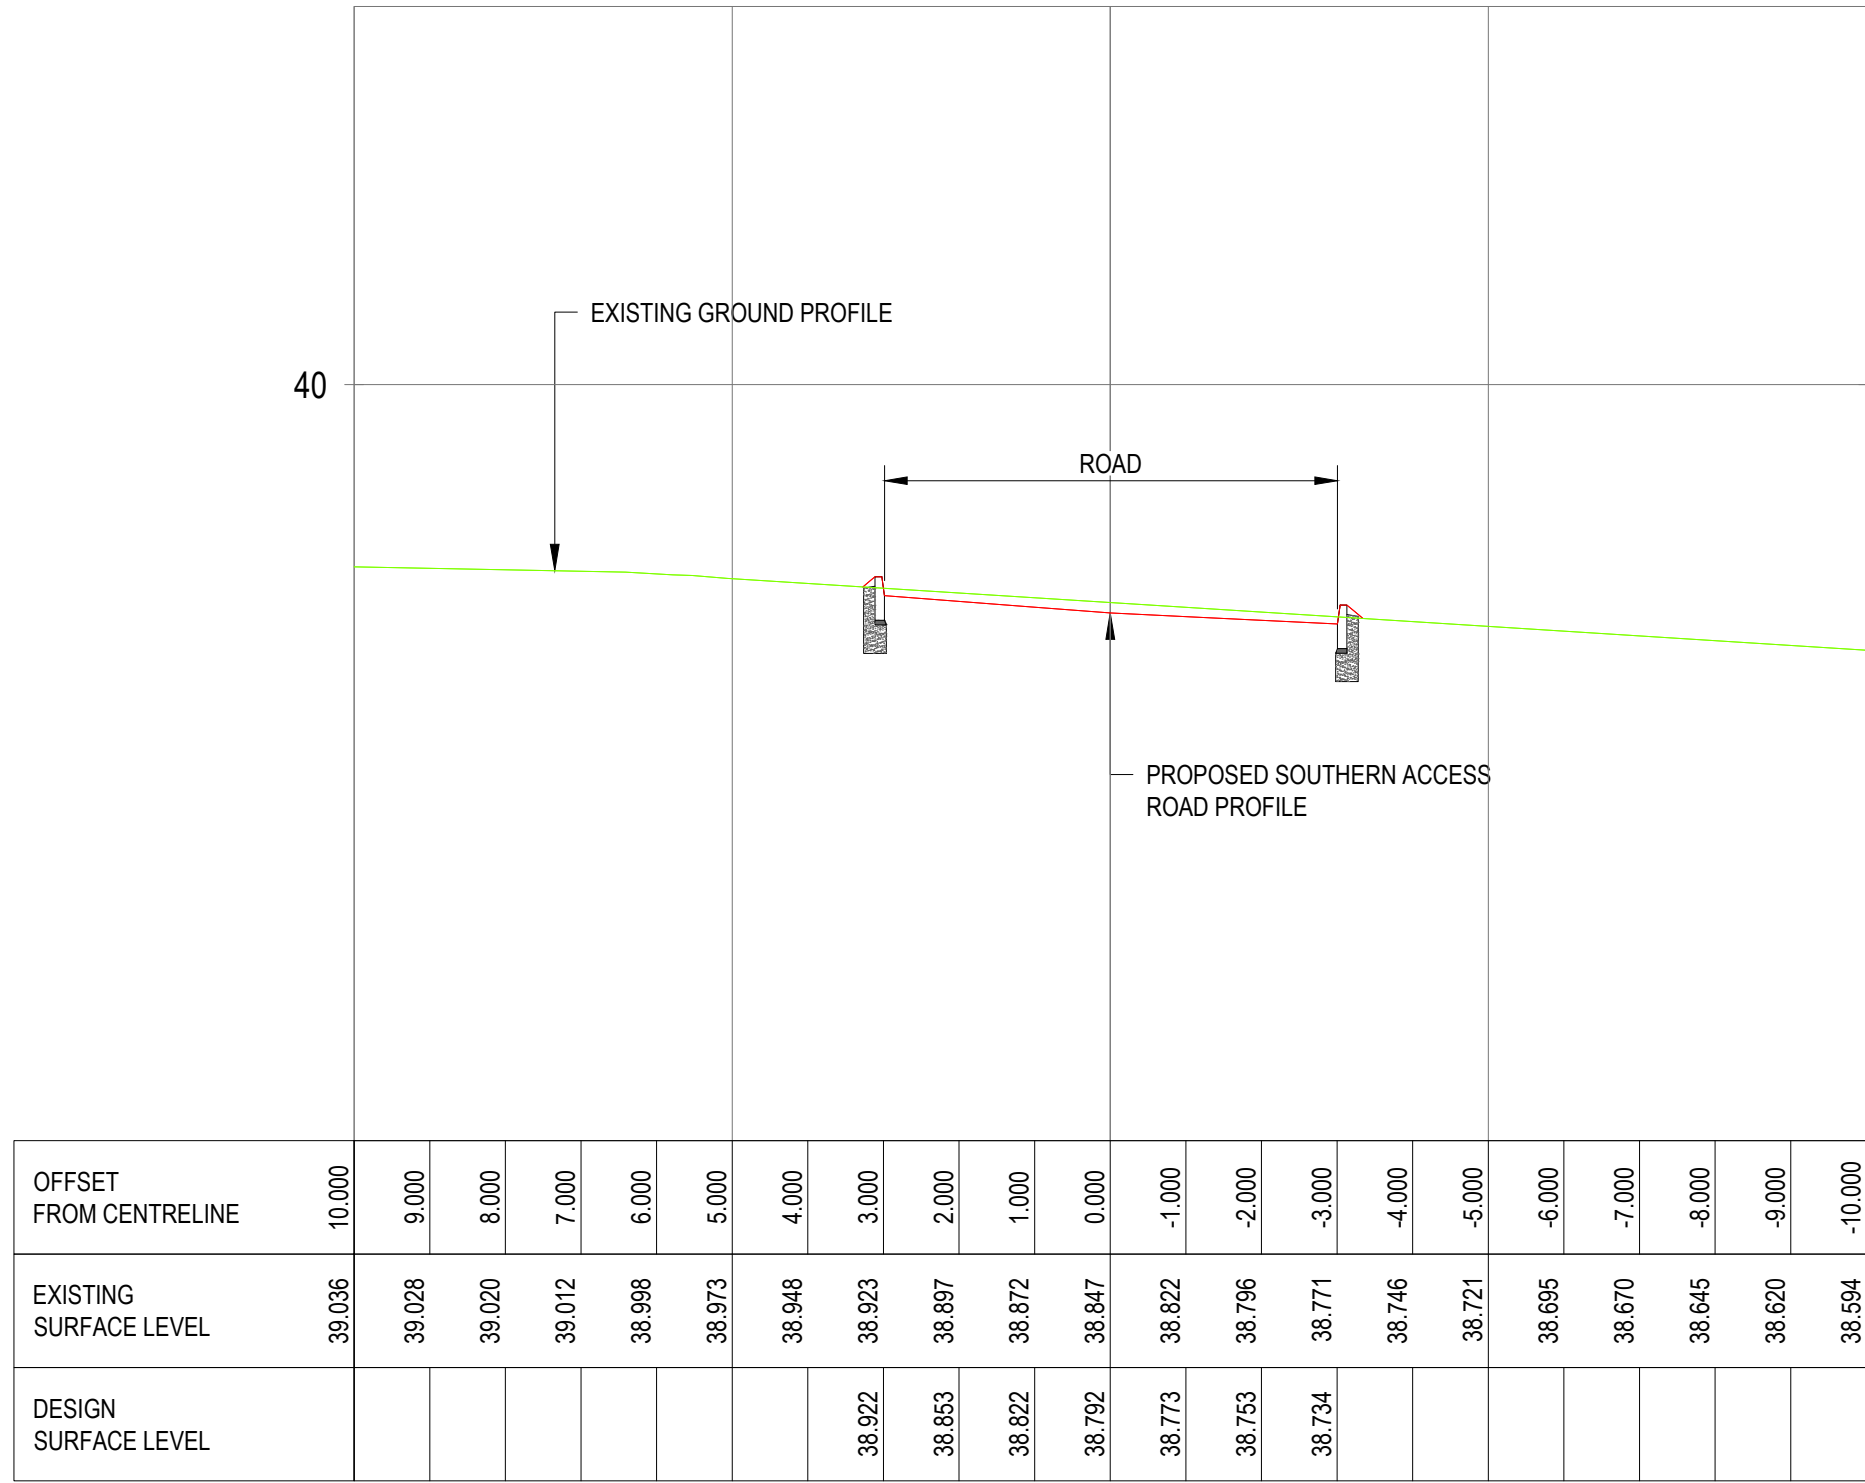

CH 780.000

KEY:

- EXISTING GROUND PROFILE
- PROPOSED ACCESS ROAD PROFILE
- PROPOSED EMBANKMENT

CROSS SECTIONS

HORIZONTAL SCALE - 1:100
VERTICAL SCALE - 1:250

REFERENCE DRAWINGS:

- HTR-GHD-P4-SA-DR-T-0013 - HORIZONTAL GEOMETRY
- HTR-GHD-P4-SA-DR-T-0014 - LONG SECTION SHEET 1
- HTR-GHD-P4-SA-DR-T-0015 - LONG SECTION SHEET 2
- HTR-GHD-P4-SA-DR-T-0016 to T-0022 - CROSS SECTIONS

P02 PHASE 4 PLANNING SUBMISSION				
P01 PHASE 4 PLANNING SUBMISSION				
Rev	Description	Checked	Approved	Date
Author	FJ	Drafting Check	DL	
Designer	LG	Design Check	DL	

NOTES:

- ALL DIMENSIONS ARE IN MILLIMETERS UNLESS NOTED OTHERWISE (UNO).
- ALL LEVELS ARE IN METRES TO ORDNANCE DATUM UNO.
- ALL CO-ORDINATES ARE RELATIVE TO OS NATIONAL GRID.
- MAINTENANCE TRACK NOT SHOWN ON CROSS-SECTION FOR CLARITY.
- GEOTECHNICAL ENGINEERS TO REVIEW GROUND CONDITIONS AT ANY LOCATION WHERE CONSTRAINTS PREVENT A SLOPE OF 1:9 BEING ACHIEVED.

Telephone: Havant (023) 9249 9888
Fax: Havant (023) 9245 3632
Website: www.portsmouthwater.co.uk
Registered Office: PO Box 8 West Street
Havant Hampshire PO9 1LG
REGISTERED IN ENGLAND No. 2536455



Project No.
12547181

Client PORTSMOUTH WATER
Project HAVANT THICKET RESERVOIR
Status FOR INFORMATION

Status Code S2

Drawing Title
SOUTHERN ACCESS ROAD
CROSS SECTIONS
SHEET 7

HTR-GHD-P4-SA-DR-T-0022

Size
A1
Rev
P02