




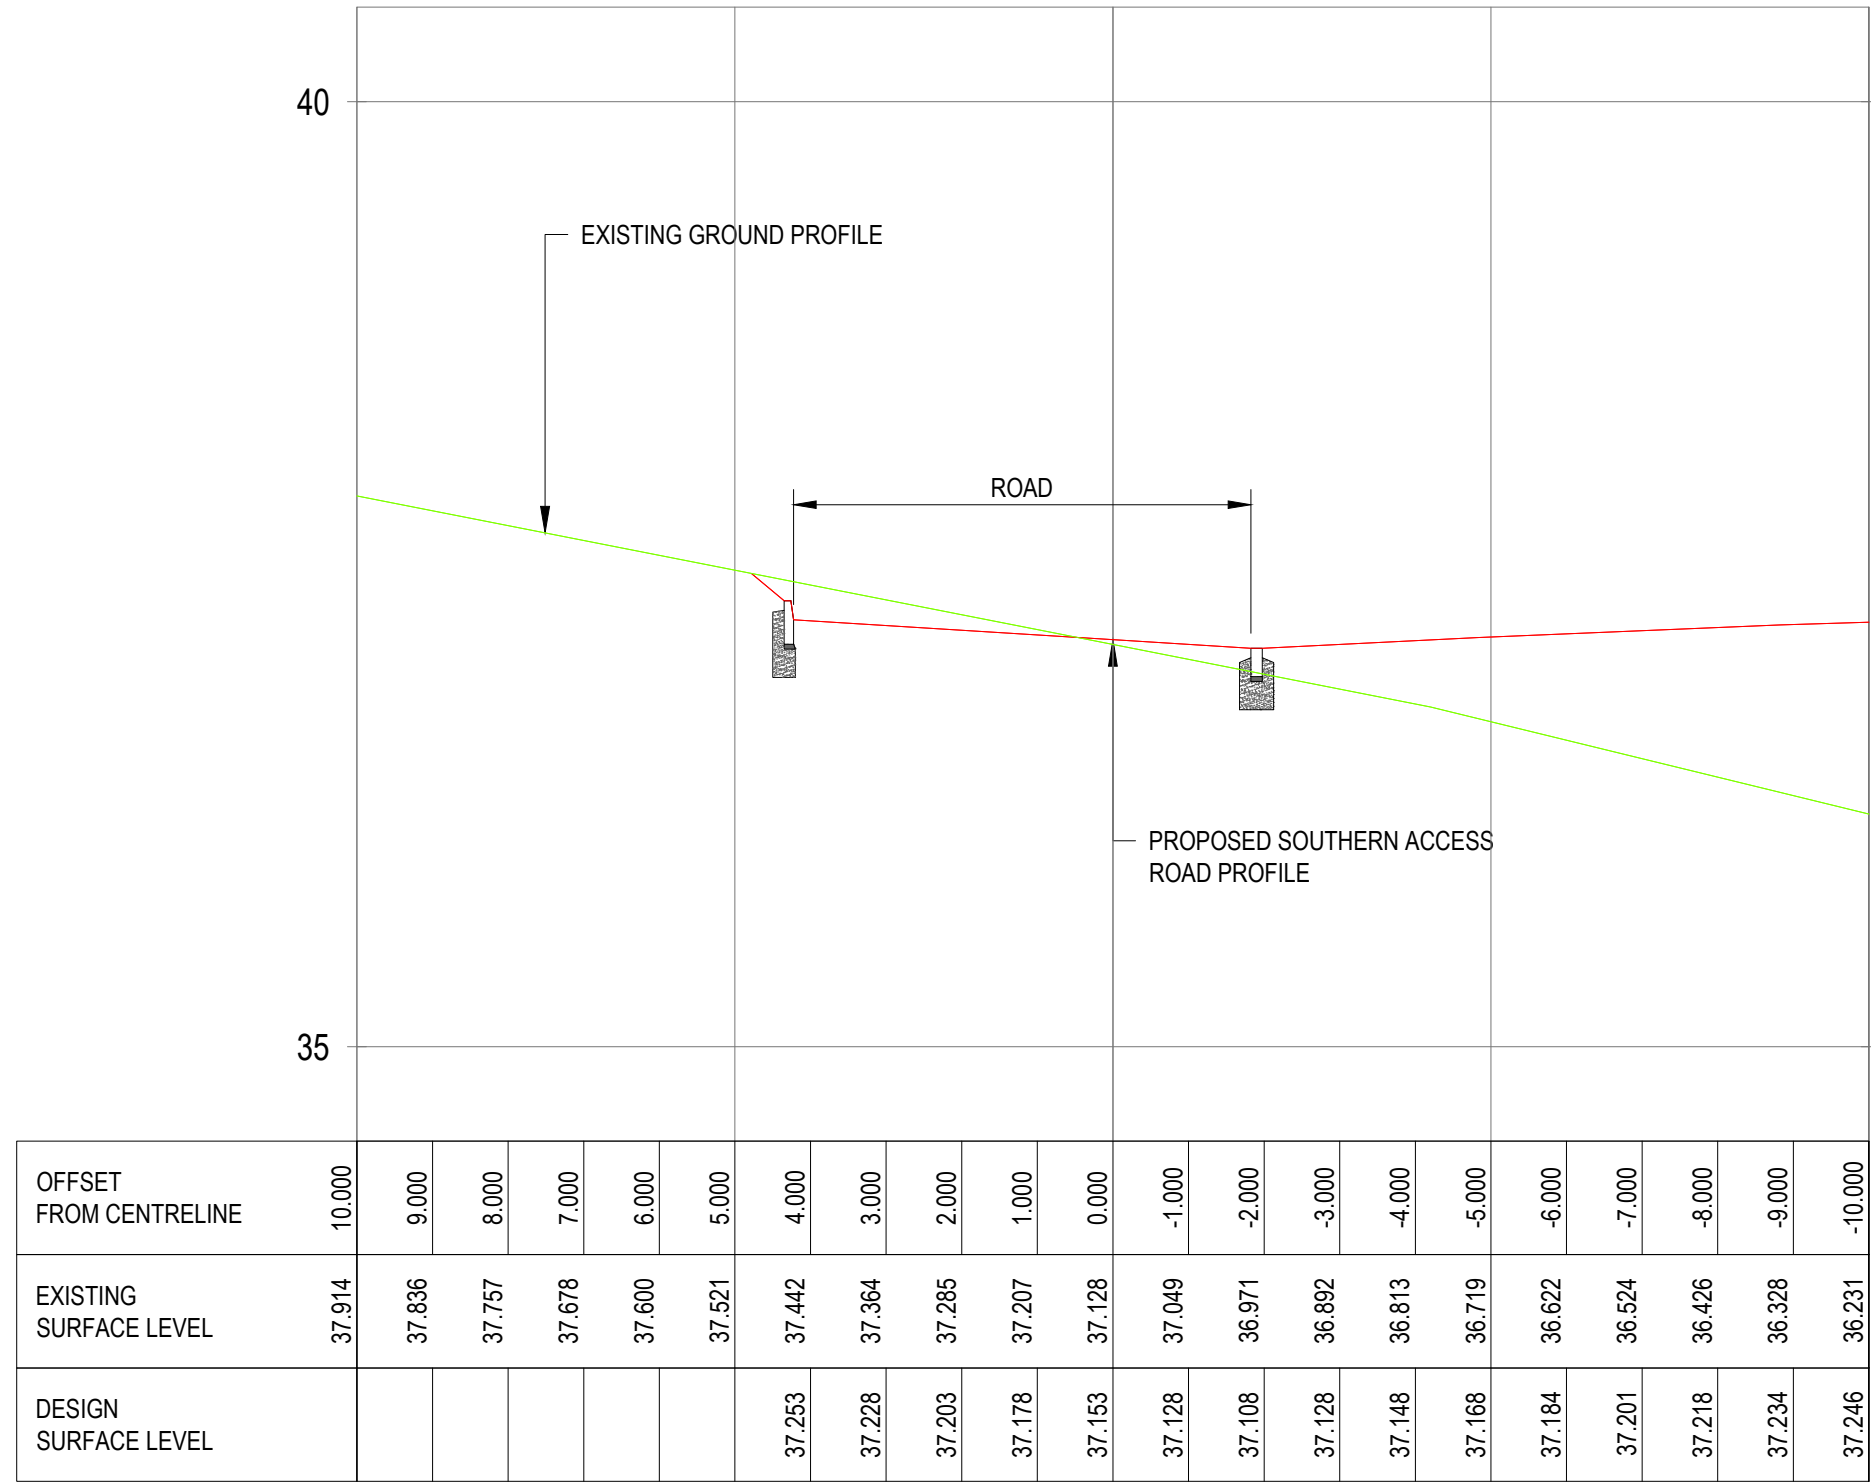


CH 480.000

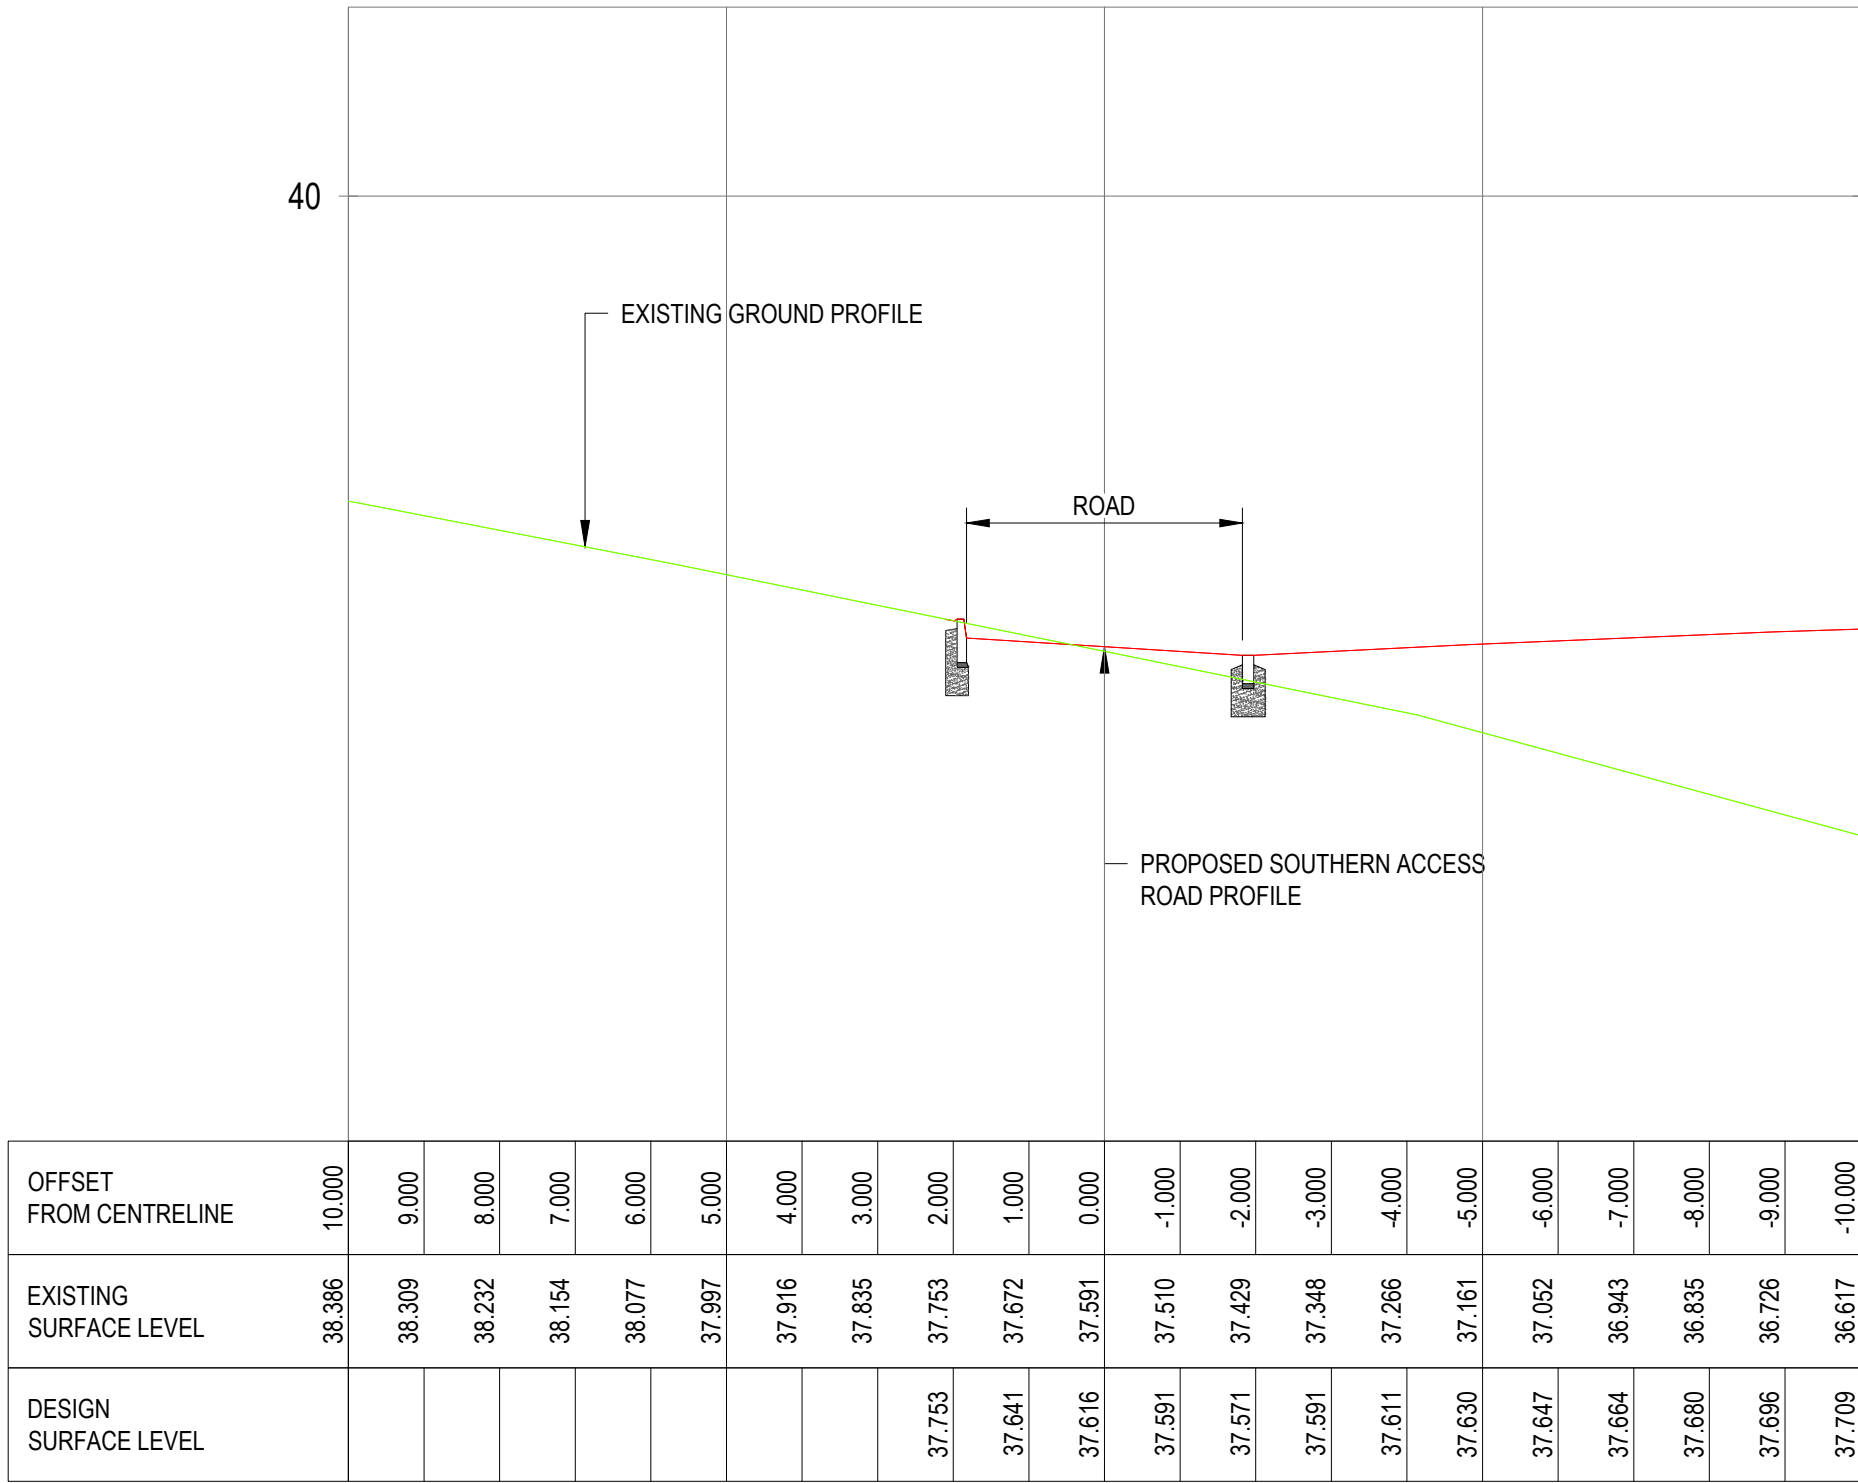


CH 500.000

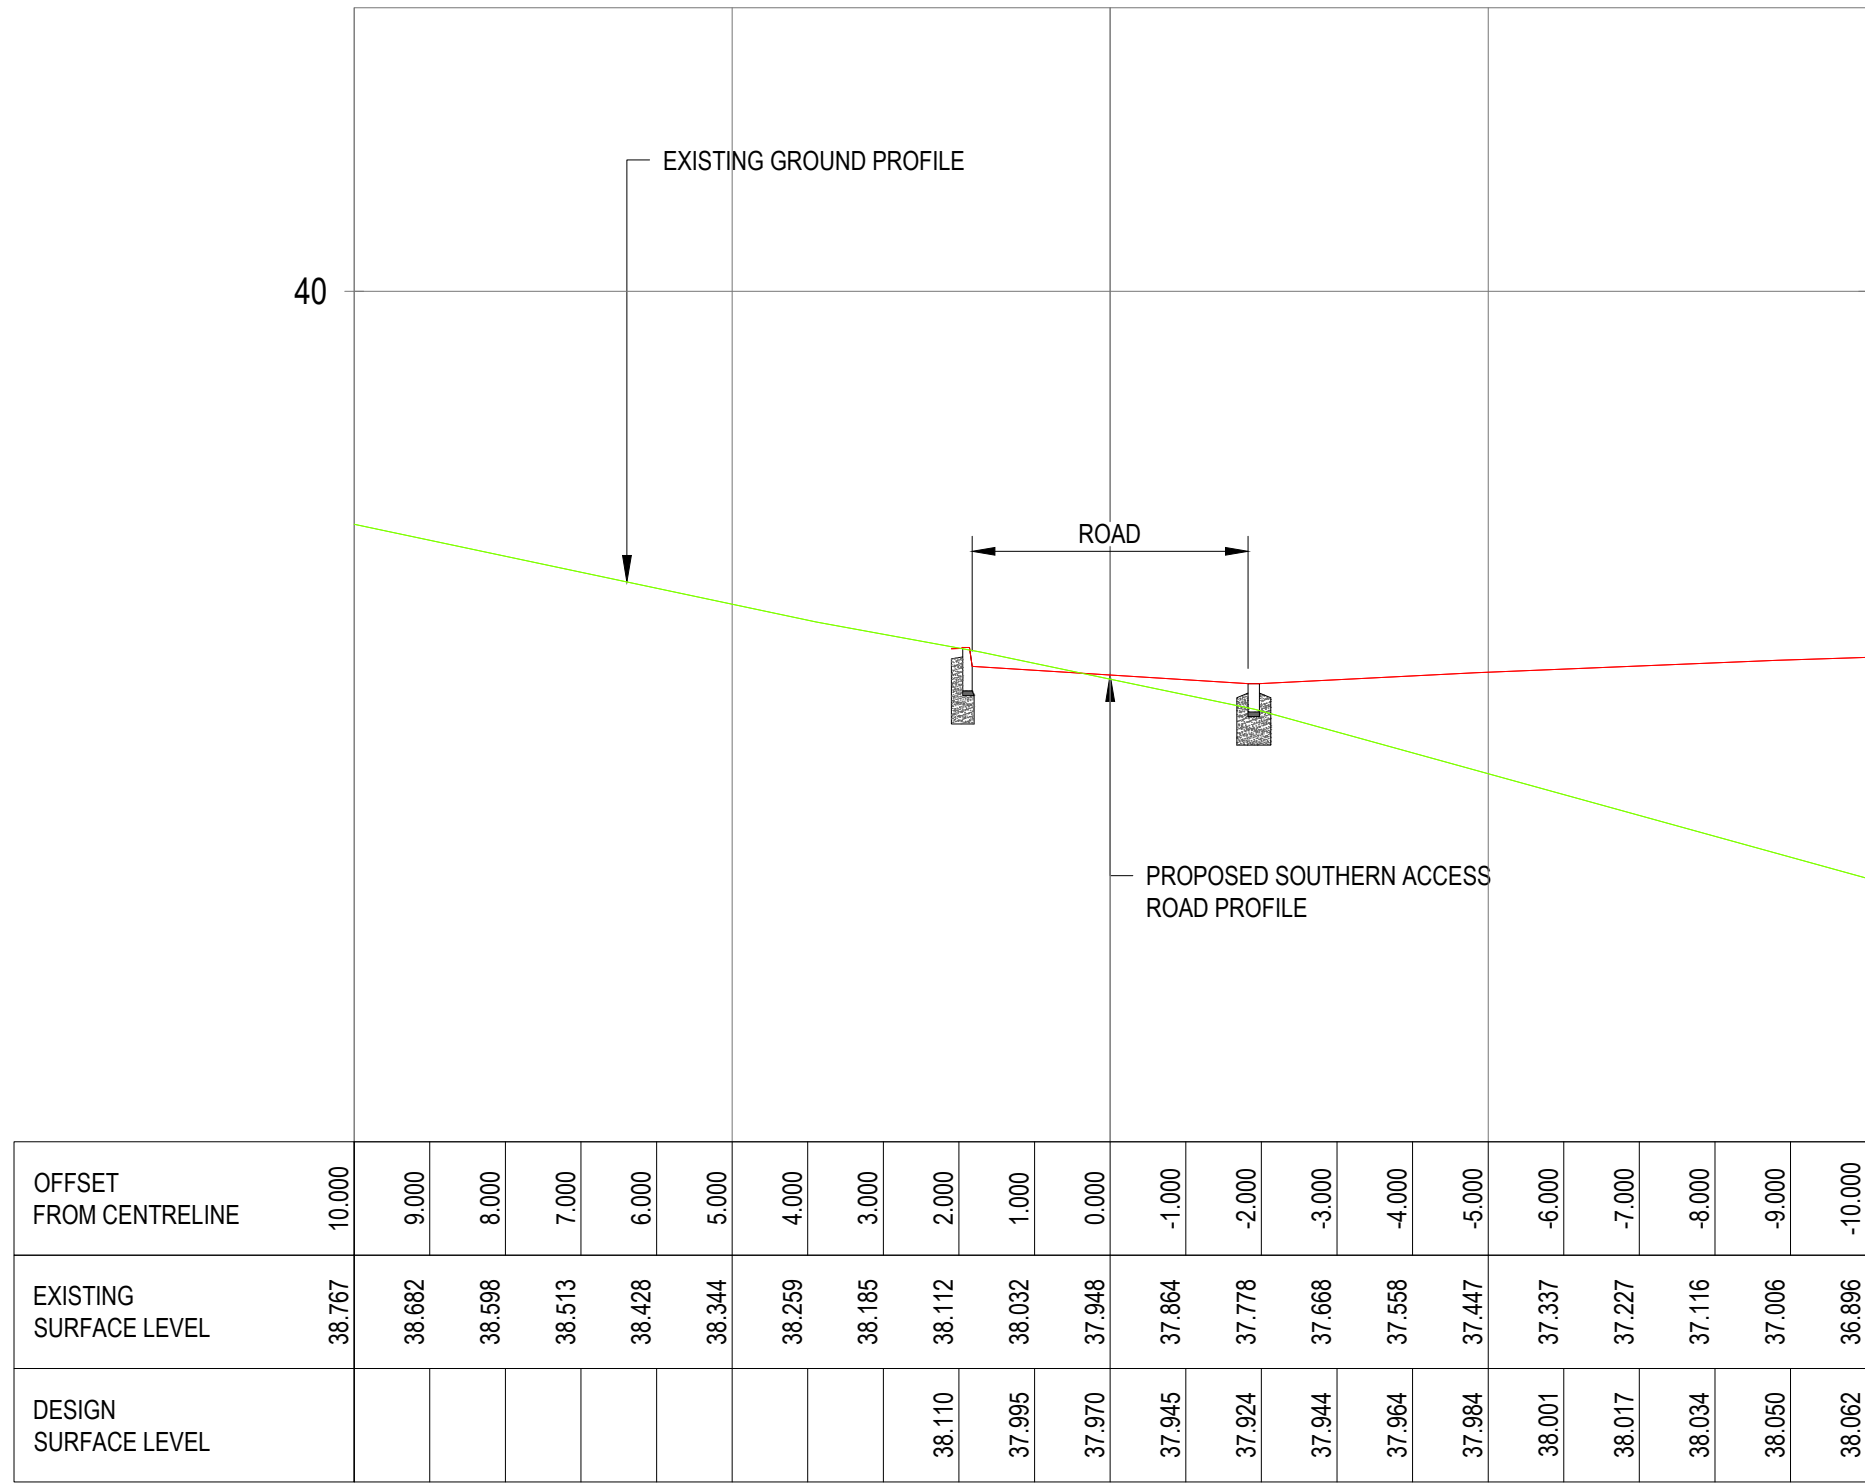


CH 520.000

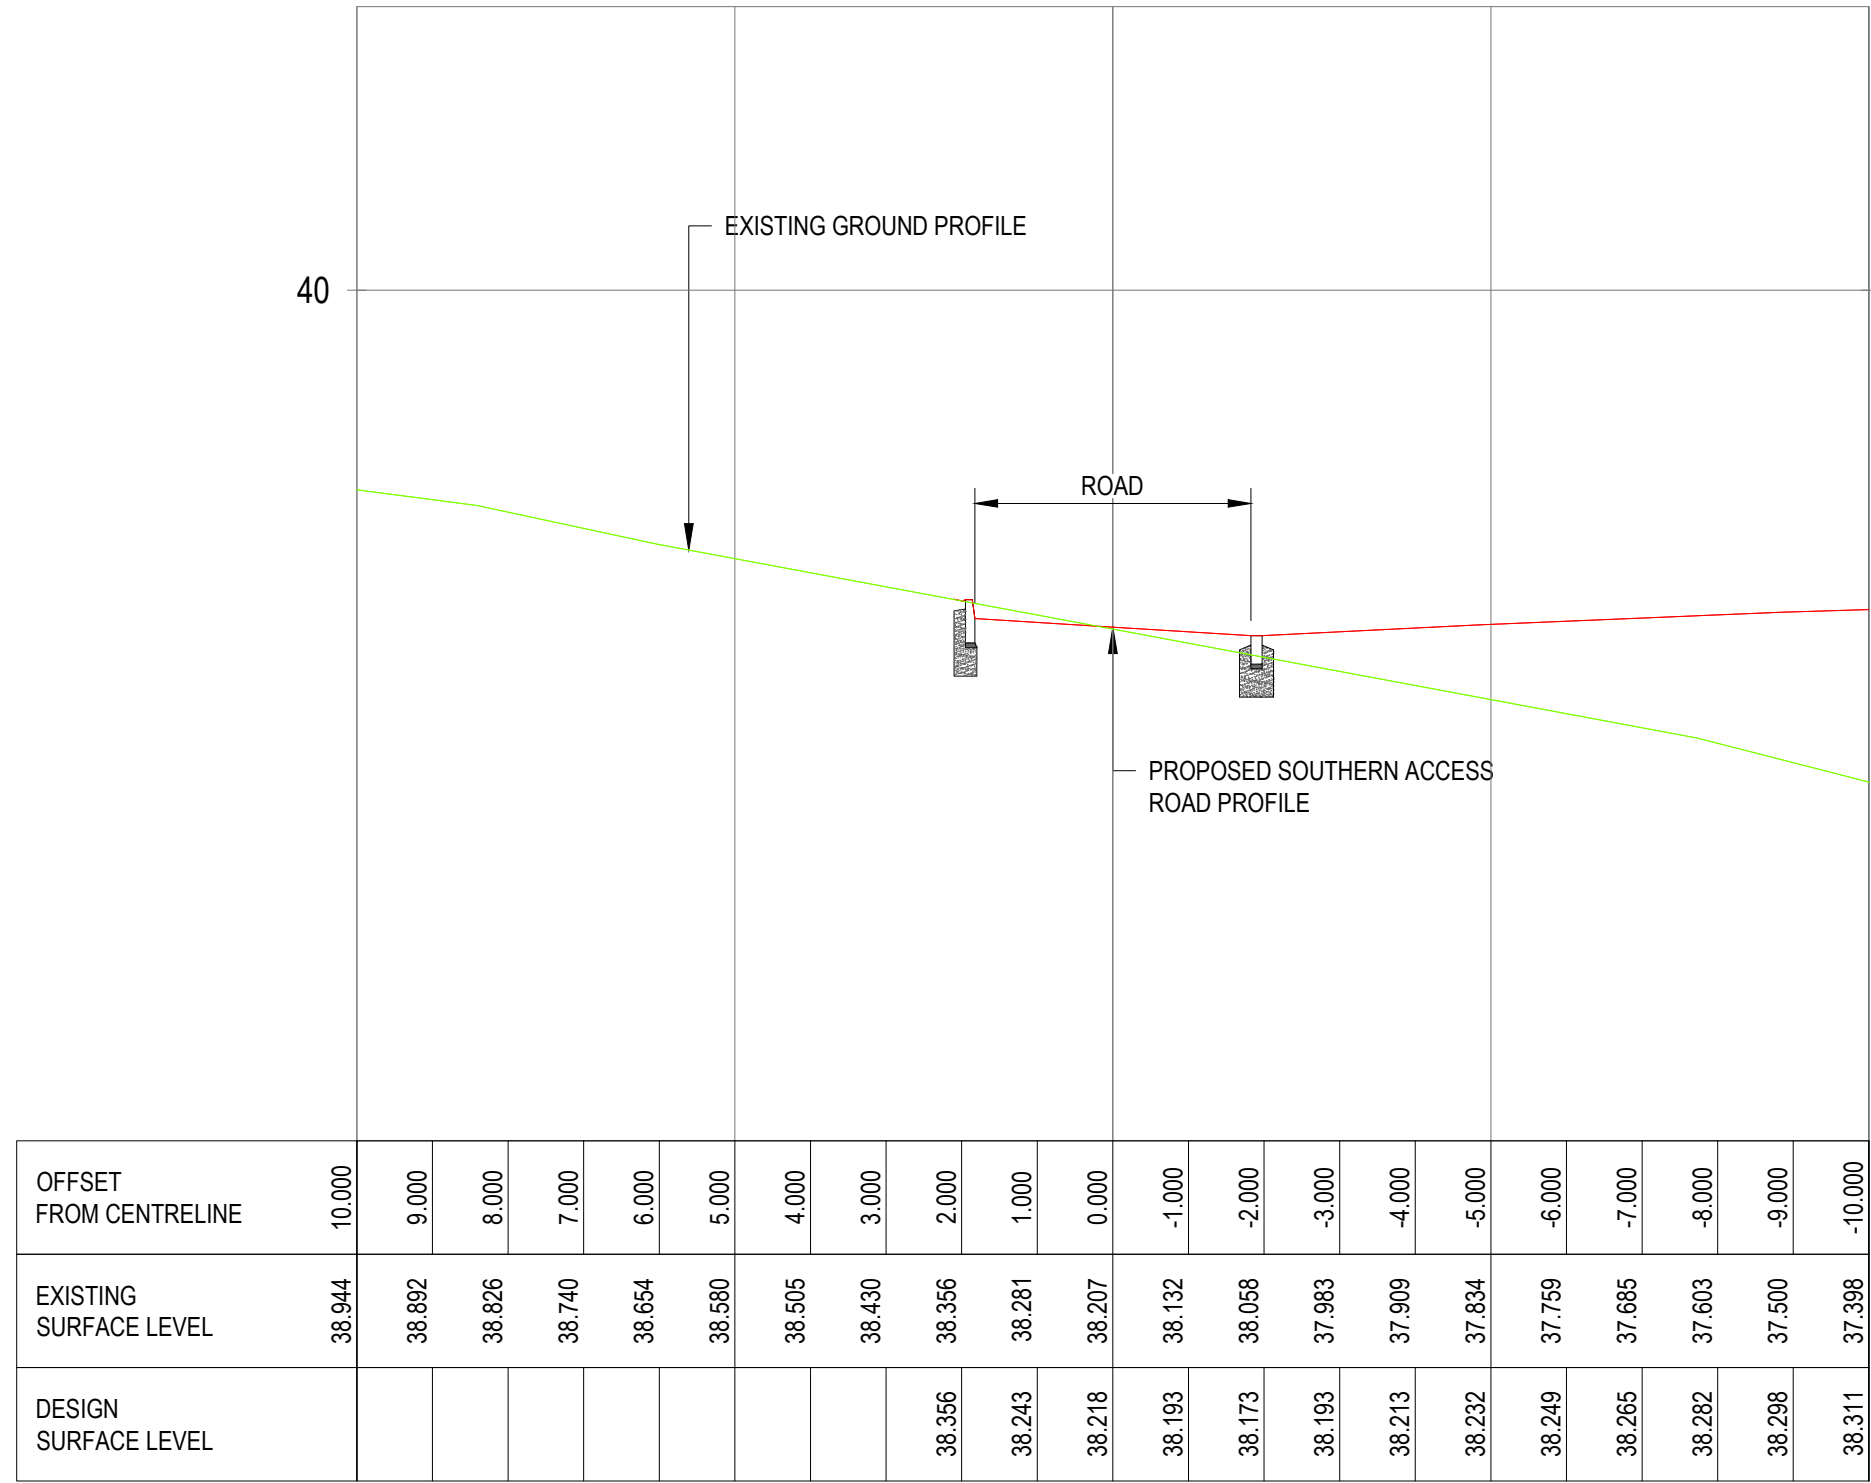

CH 540.000

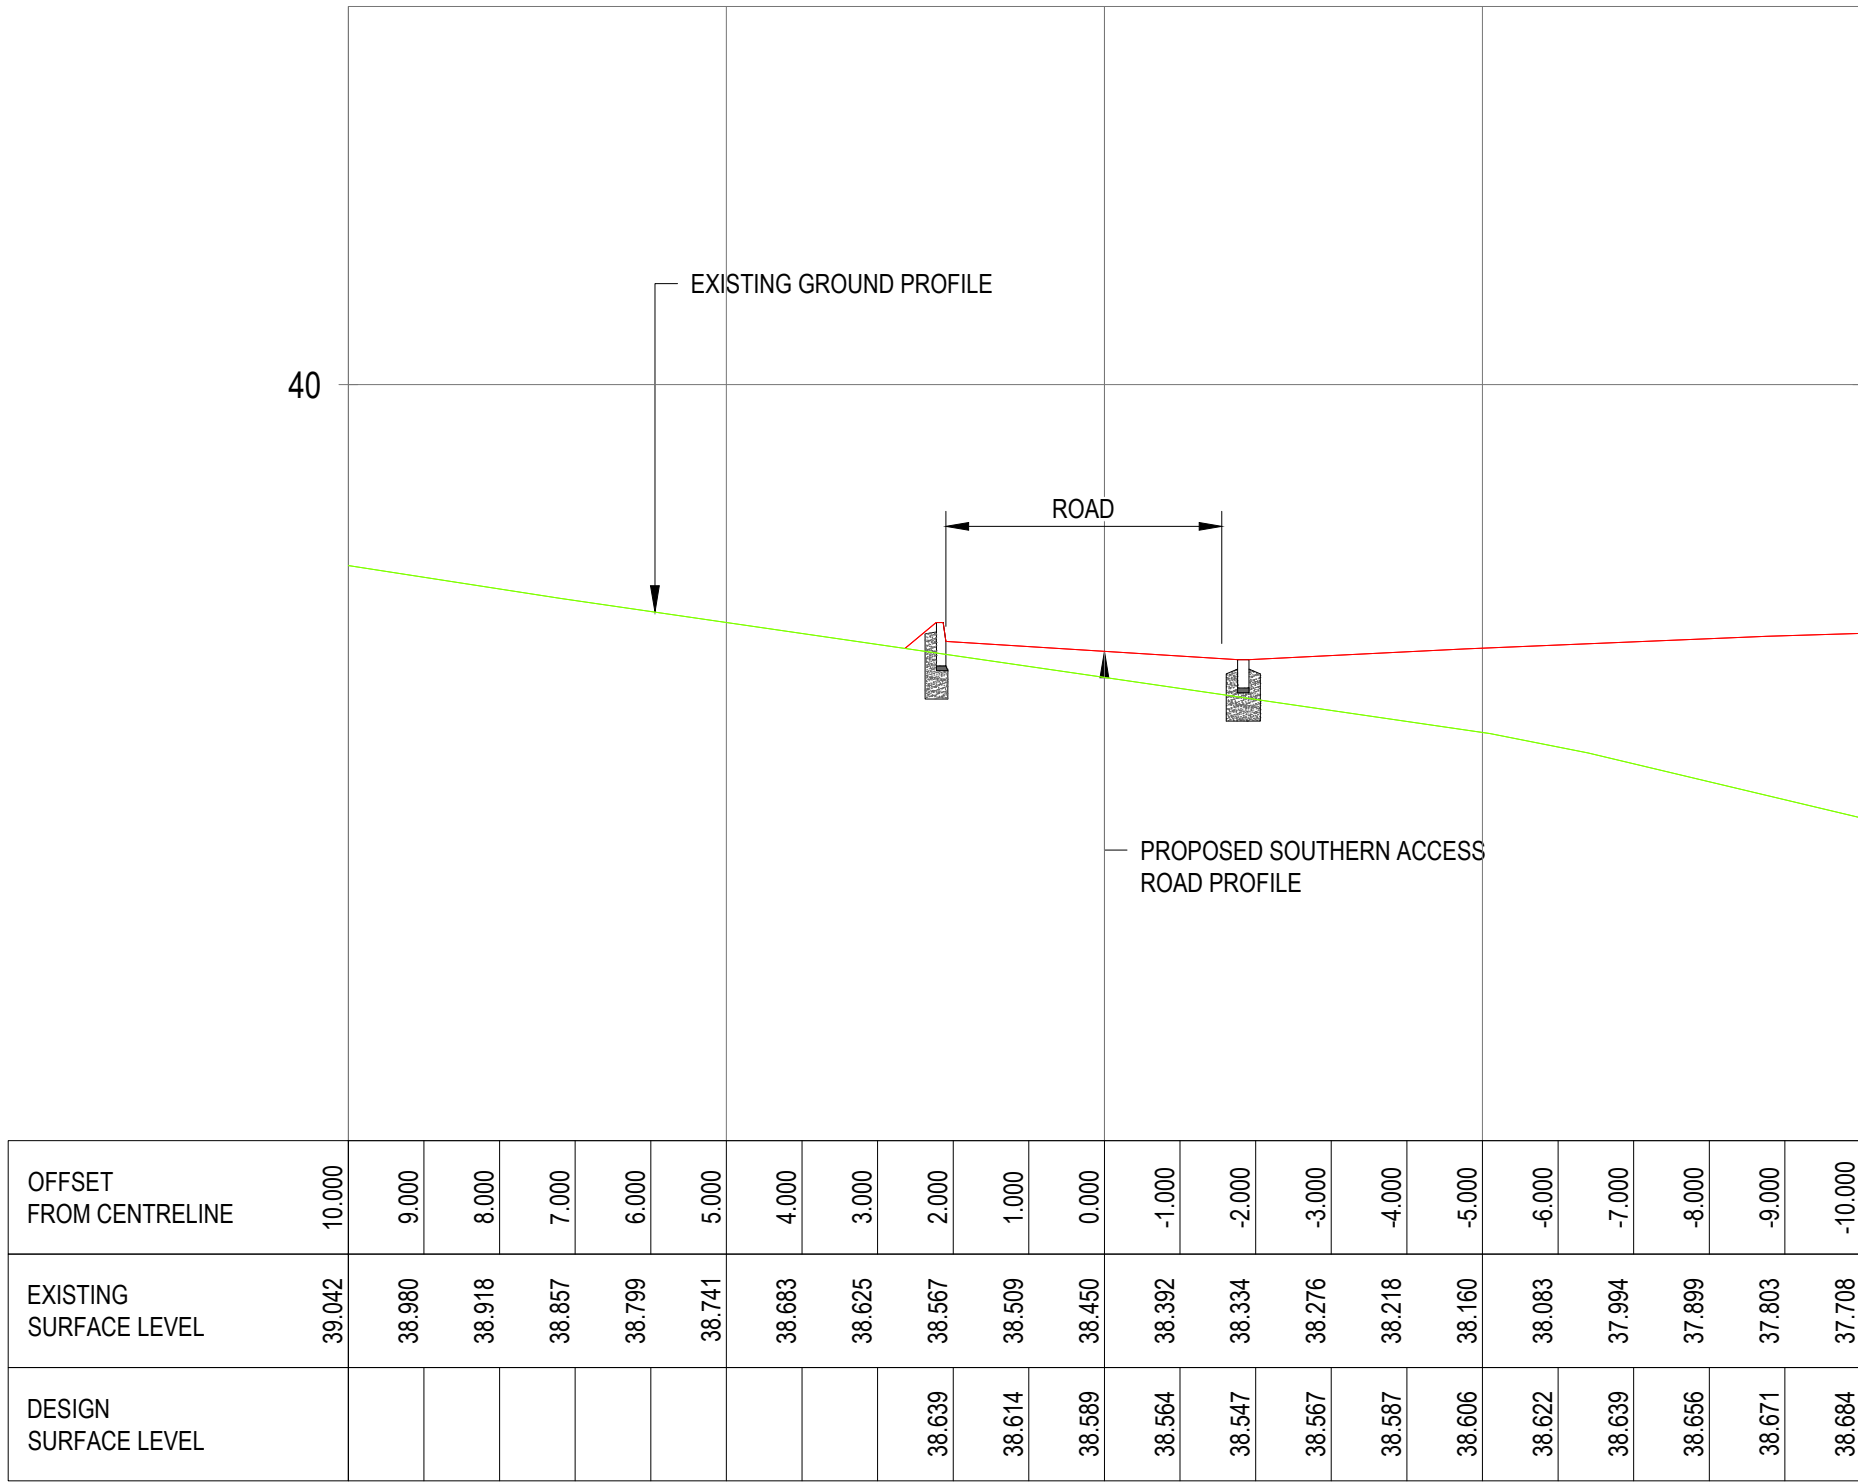

CH 560.000

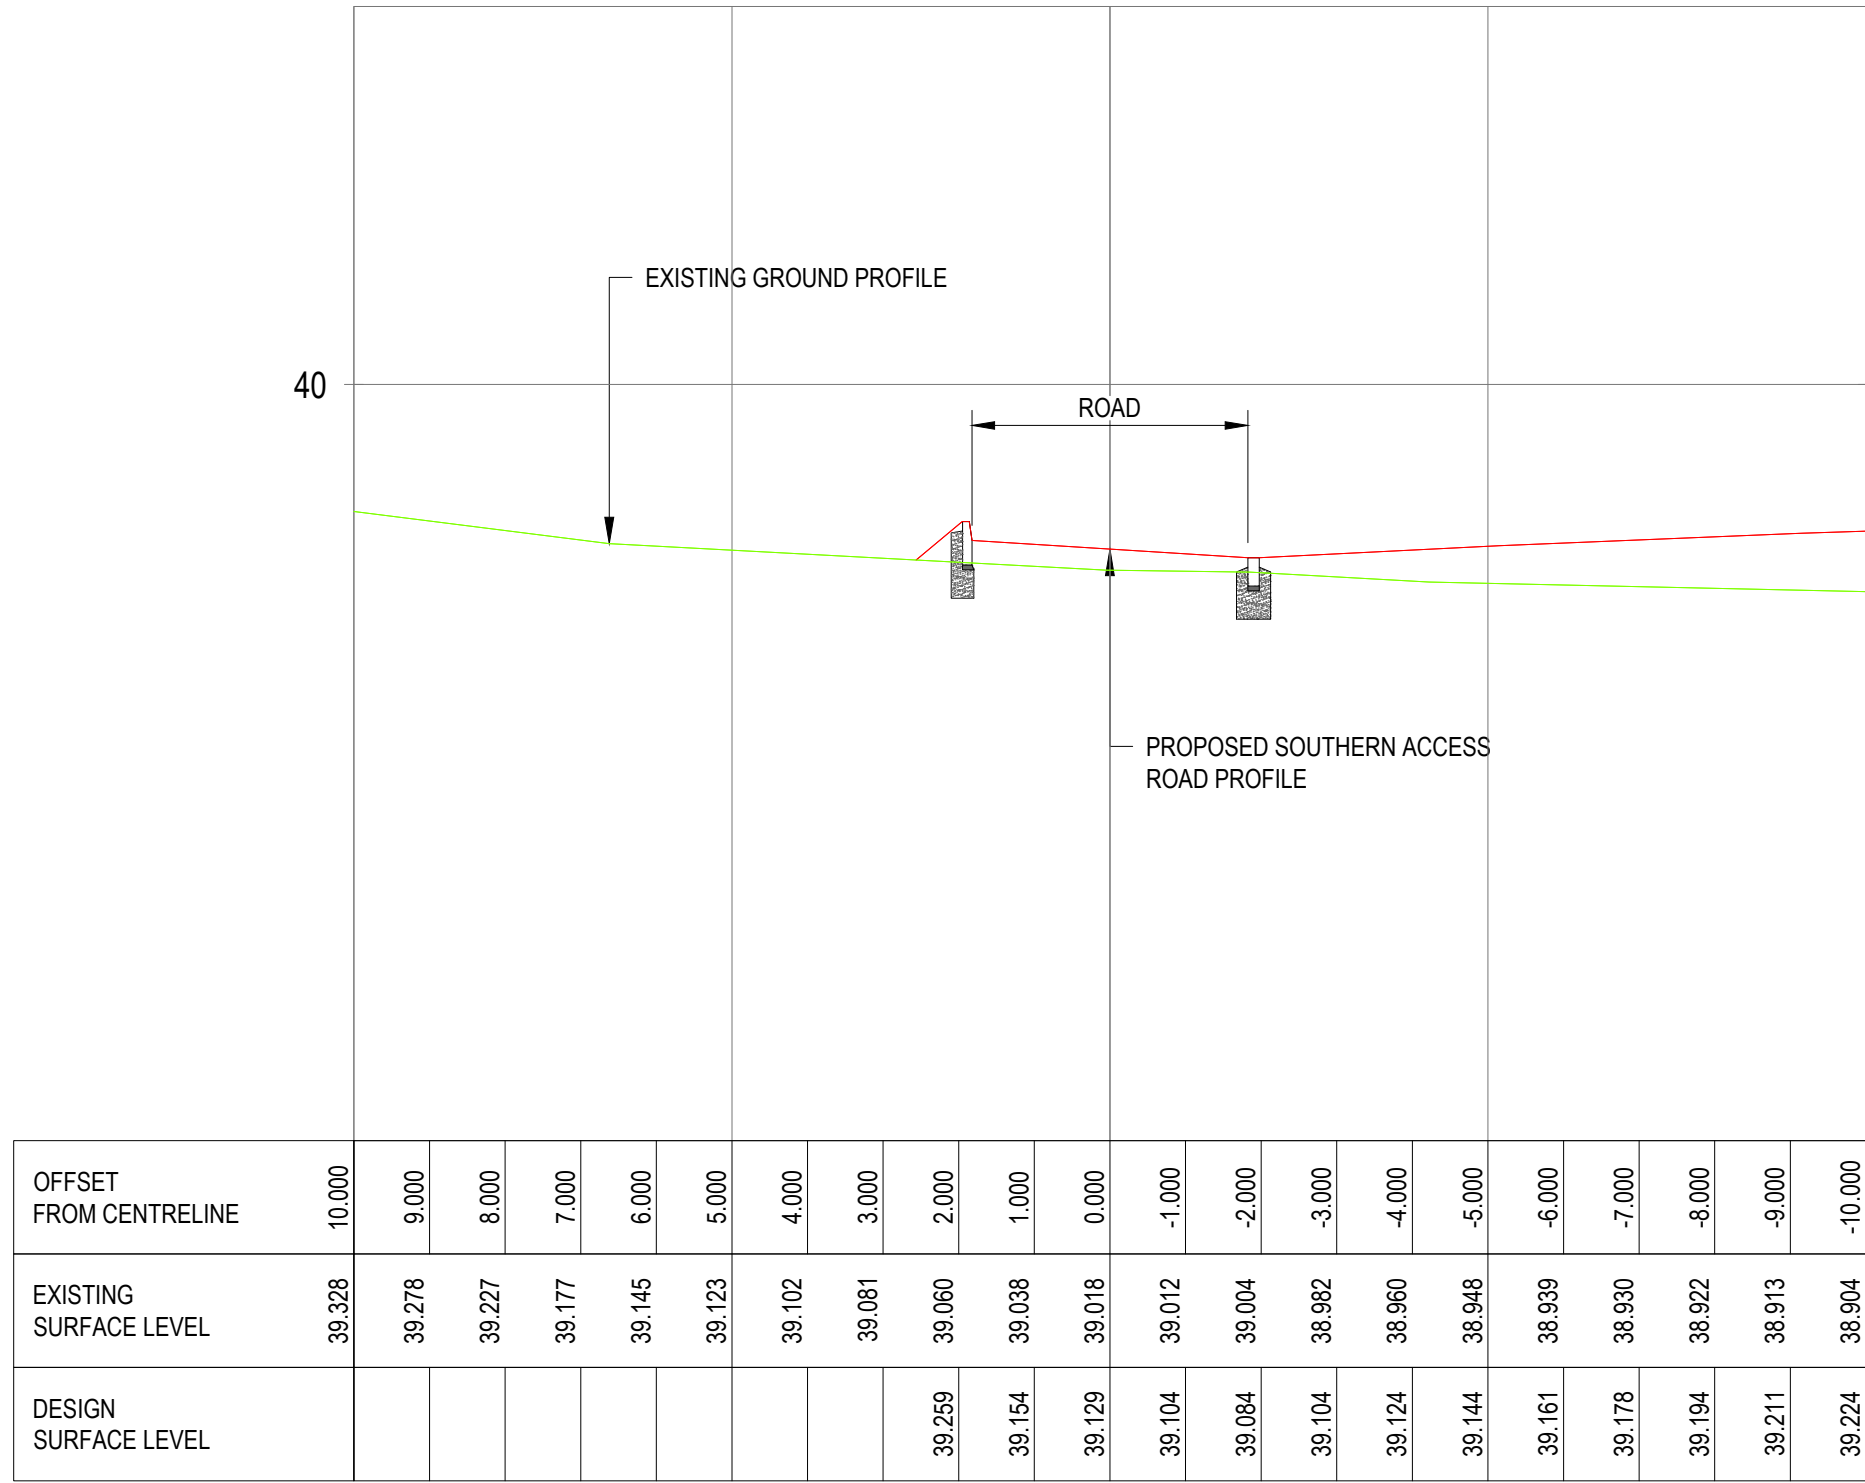

CH 580.000

KEY.

- EXISTING GROUND PROFILE
- PROPOSED ACCESS ROAD PROFILE
- PROPOSED EMBANKMENT

CROSS SECTIONS

HORIZONTAL SCALE - 1:100
VERTICAL SCALE - 1:250

REFERENCE DRAWINGS:

- HTR-GHD-P4-SA-DR-T-0013 - HORIZONTAL GEOMETRY
- HTR-GHD-P4-SA-DR-T-0014 - LONG SECTION SHEET 1
- HTR-GHD-P4-SA-DR-T-0015 - LONG SECTION SHEET 2
- HTR-GHD-P4-SA-DR-T-0016 to T-0022 - CROSS SECTIONS

Rev	Description	Checked	Approved	Date
P02	PHASE 4 PLANNING SUBMISSION	DL	TG	28.05.26
P01	PHASE 4 PLANNING SUBMISSION	DL	TG	06.02.26
Author	FJ	Drafting Check	DL	
Designer	LG	Design Check	DL	

NOTES.

- ALL DIMENSIONS ARE IN MILLIMETERS UNLESS NOTED OTHERWISE (UNO).
- ALL LEVELS ARE IN METRES TO ORDNANCE DATUM UNO.
- ALL CO-ORDINATES ARE RELATIVE TO OS NATIONAL GRID.
- MAINTENANCE TRACK NOT SHOWN ON CROSS-SECTION FOR CLARITY.
- GEOTECHNICAL ENGINEERS TO REVIEW GROUND CONDITIONS AT ANY LOCATION WHERE CONSTRAINTS PREVENT A SLOPE OF 1:9 BEING ACHIEVED.

Telephone: Havant (023) 9249 9888
Fax: Havant (023) 9245 3632
Website: www.portsmouthwater.co.uk
Registered Office: PO Box 8 West Street
Havant Hampshire PO9 1LG
REGISTERED IN ENGLAND No. 2536455



Project No.
12547181

Client	PORTSMOUTH WATER
Project	HAVANT THICKET RESERVOIR
Status	FOR INFORMATION

Drawing Title	SOUTHERN ACCESS ROAD CROSS SECTIONS SHEET 5
---------------	---

Status Code
S2

HTR-GHD-P4-SA-DR-T-0020

Size
A1

Rev
P02