



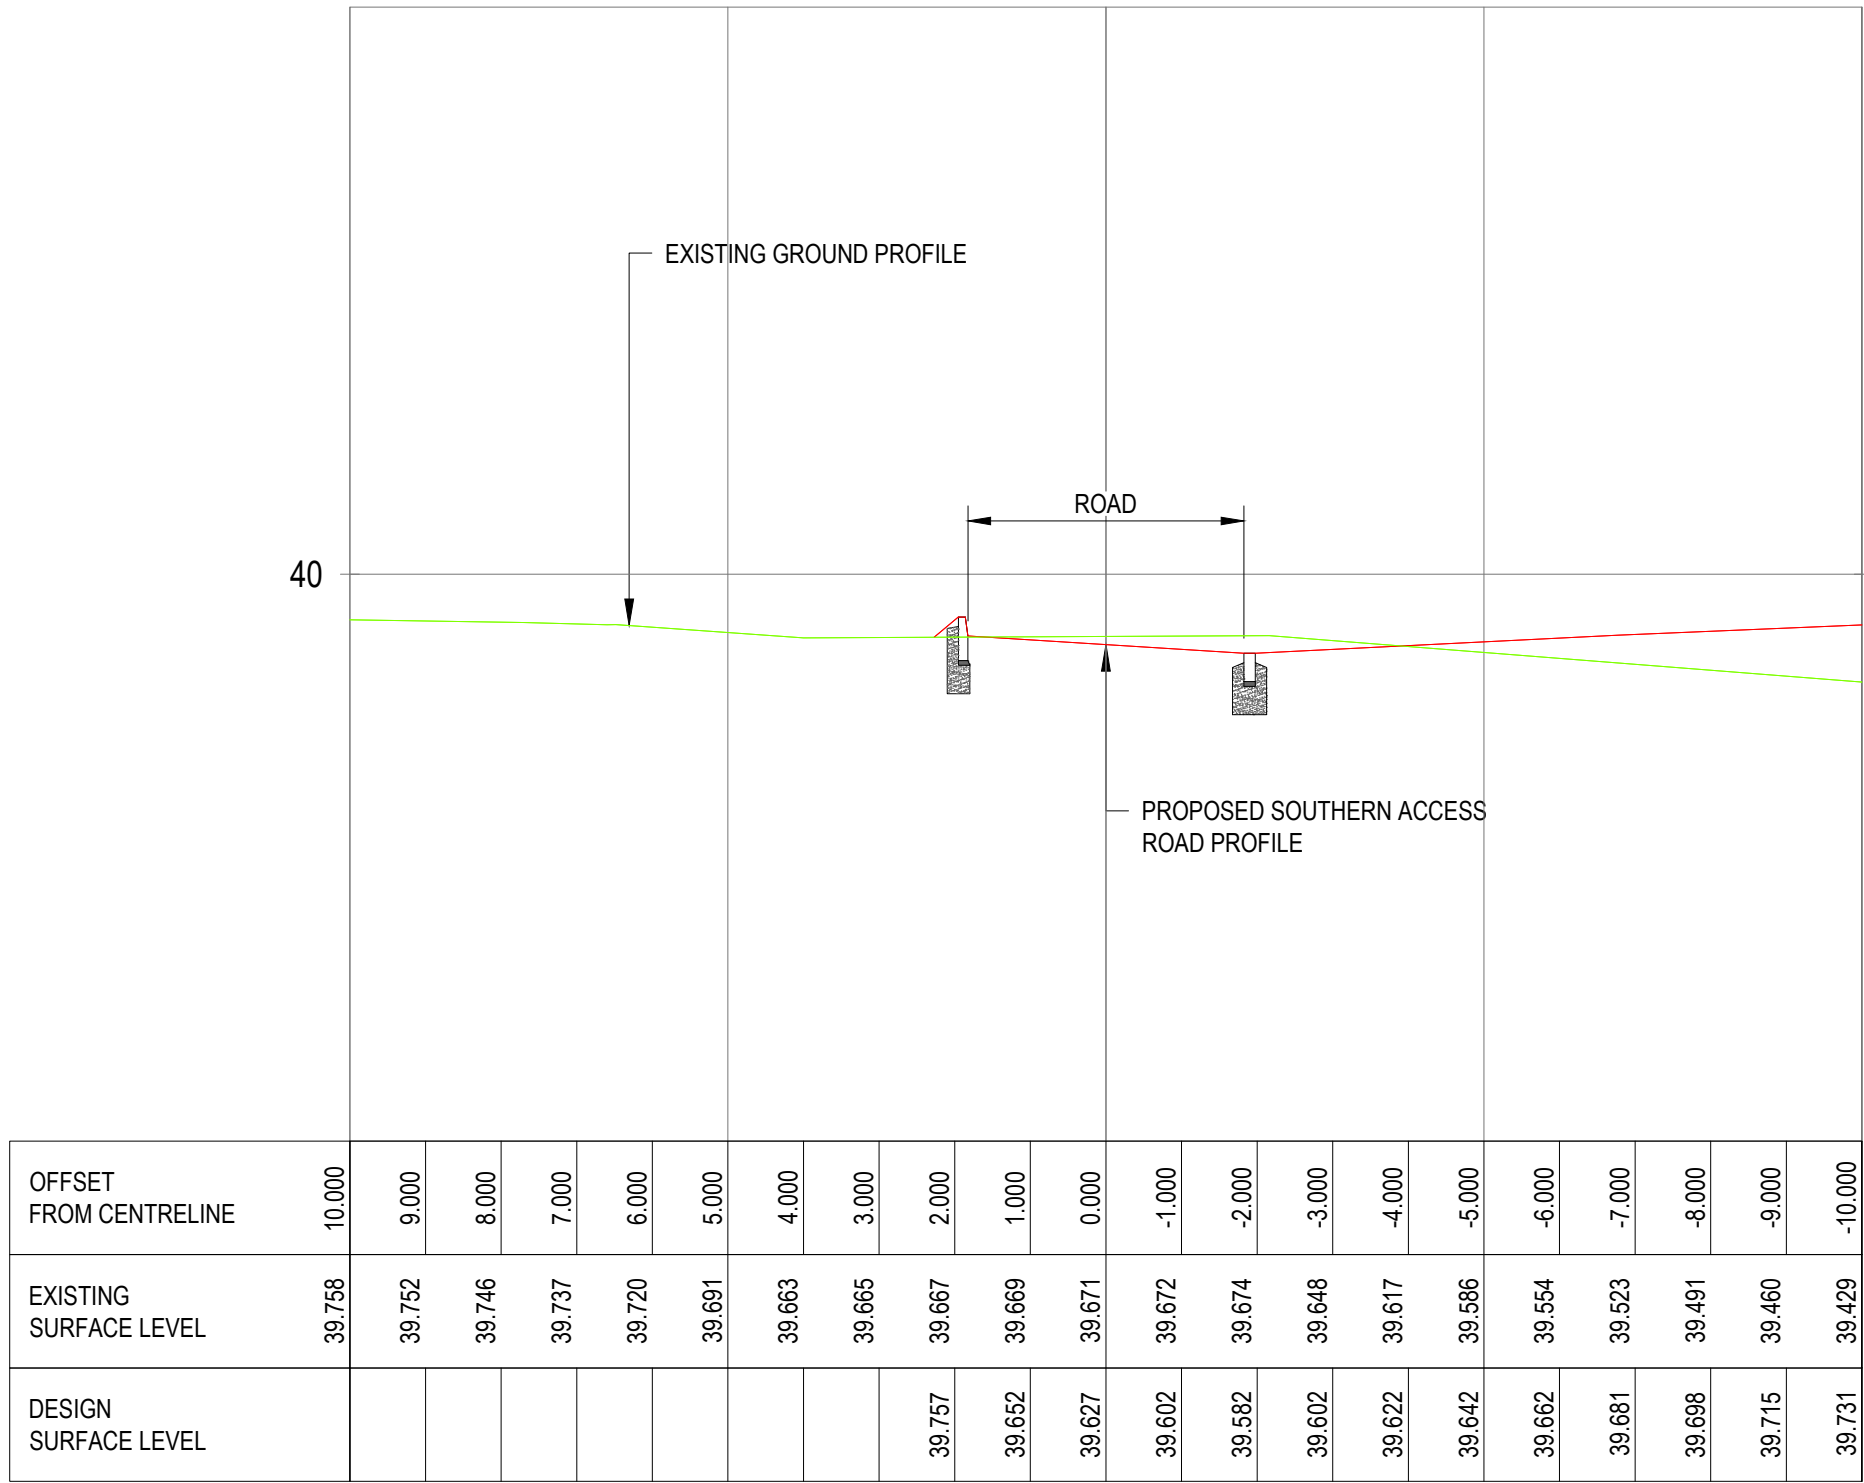


OFFSET FROM CENTRELINE	10.000																					
		39.758	39.752	39.746	39.737	39.720	39.691	39.663	39.665	39.667	39.669	39.671	39.672	39.674	39.648	39.617	39.586	39.554	39.523	39.491	39.460	39.429
EXISTING SURFACE LEVEL																						
DESIGN SURFACE LEVEL										39.757	39.652	39.627	39.602	39.582	39.602	39.622	39.642	39.662	39.681	39.698	39.715	39.731

CH 600.000

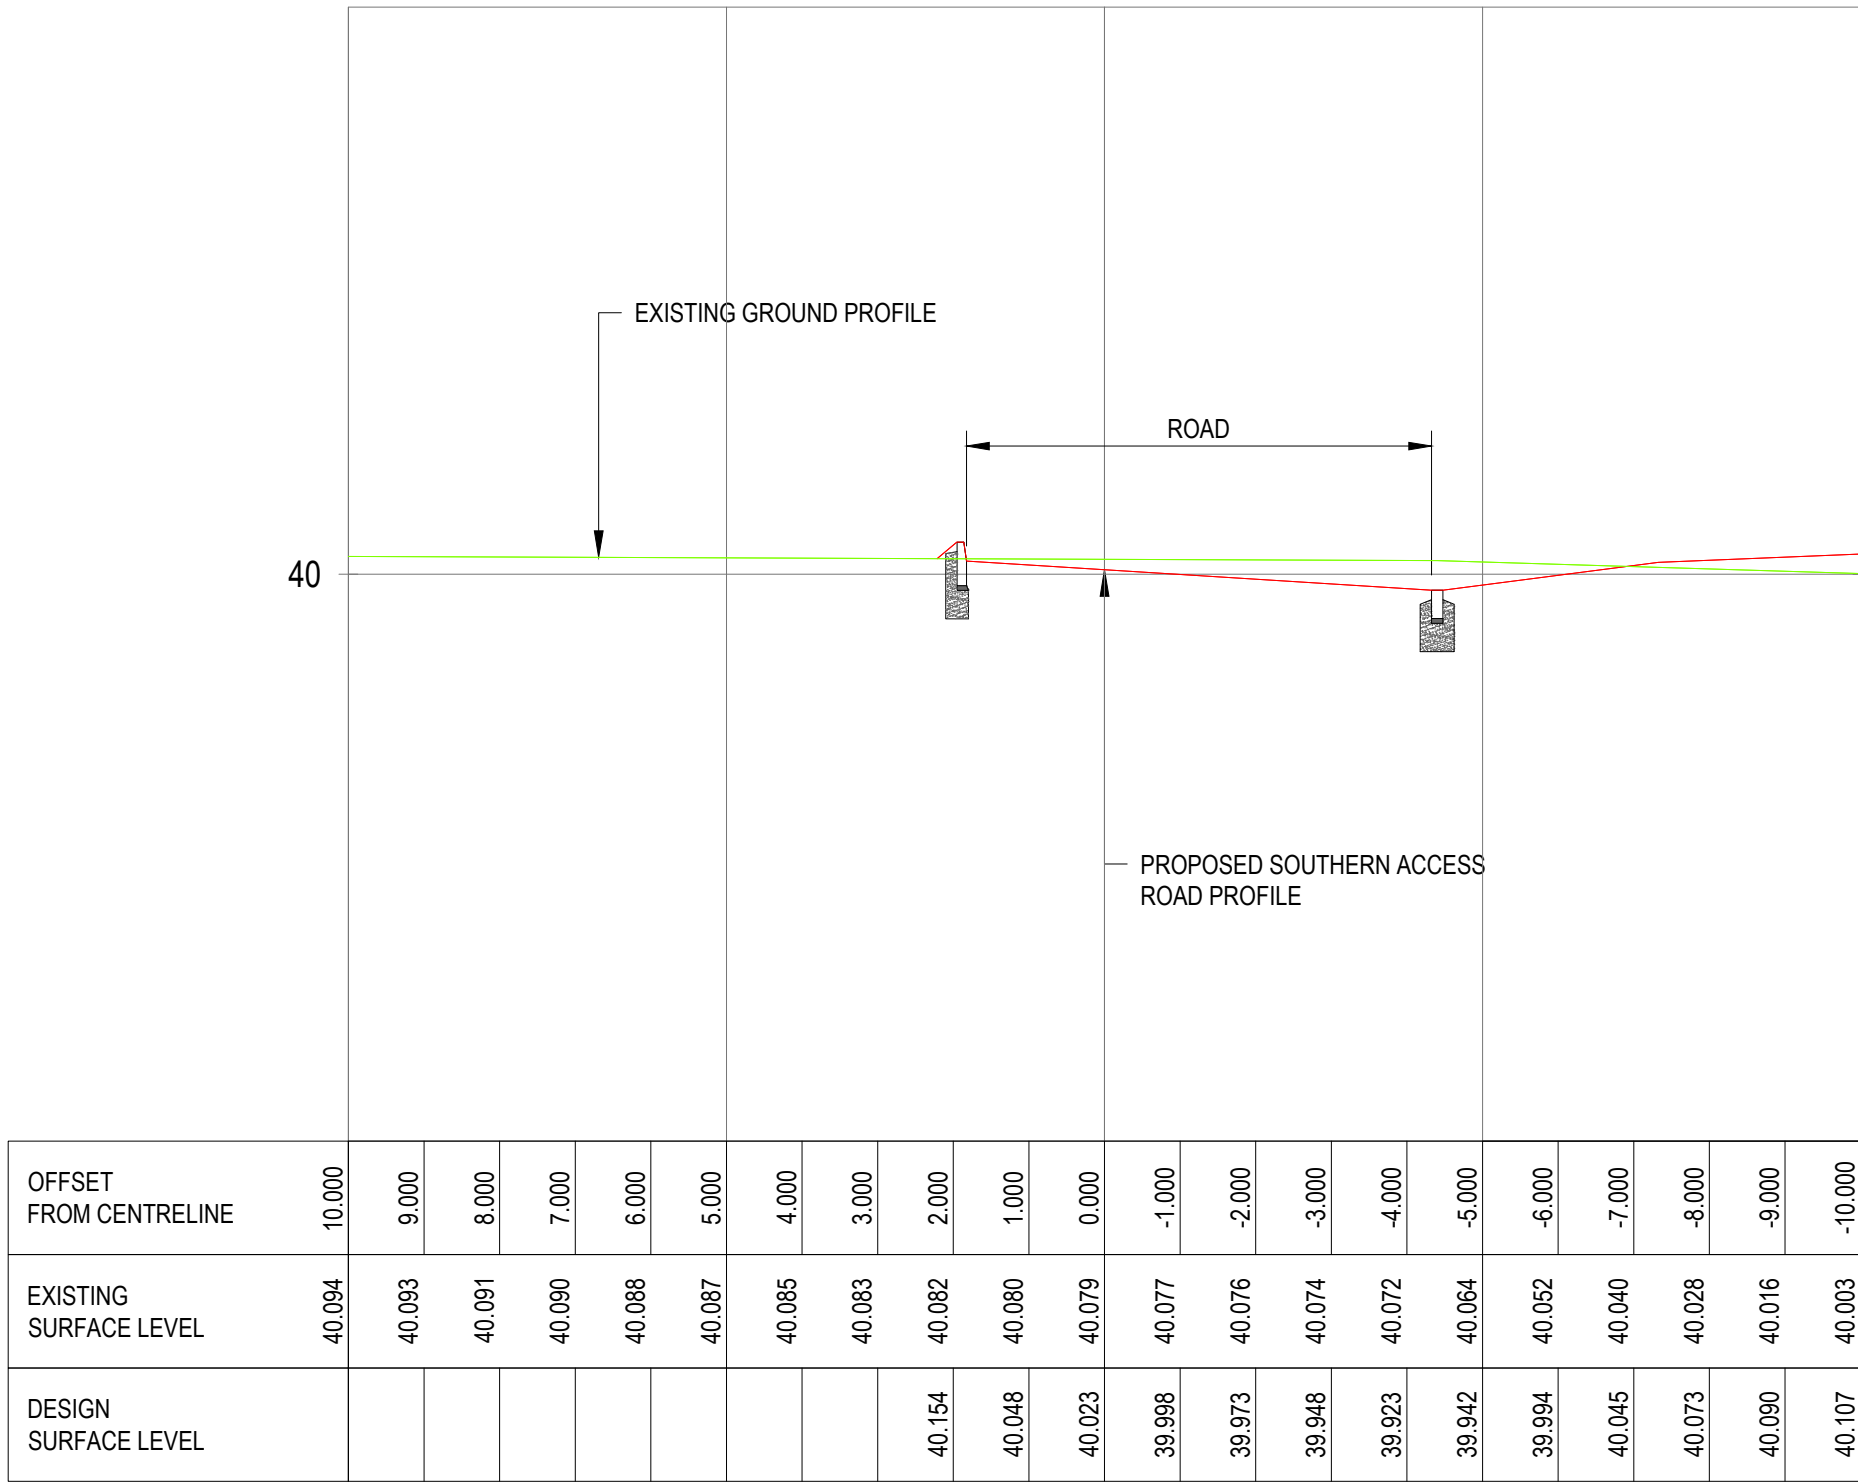


OFFSET FROM CENTRELINE	10.000	9.000	8.000	7.000	6.000	5.000	4.000	3.000	2.000	1.000	0.000	-1.000	-2.000	-3.000	-4.000	-5.000	-6.000	-7.000	-8.000	-9.000	-10.000
EXISTING SURFACE LEVEL	40.094	40.093	40.091	40.090	40.088	40.087	40.085	40.083	40.082	40.080	40.079	40.077	40.076	40.074	40.072	40.064	40.052	40.040	40.028	40.016	40.003
DESIGN SURFACE LEVEL									40.154	40.048	40.023	39.998	39.973	39.948	39.923	39.942	39.994	40.045	40.073	40.090	40.107

CH 620.000

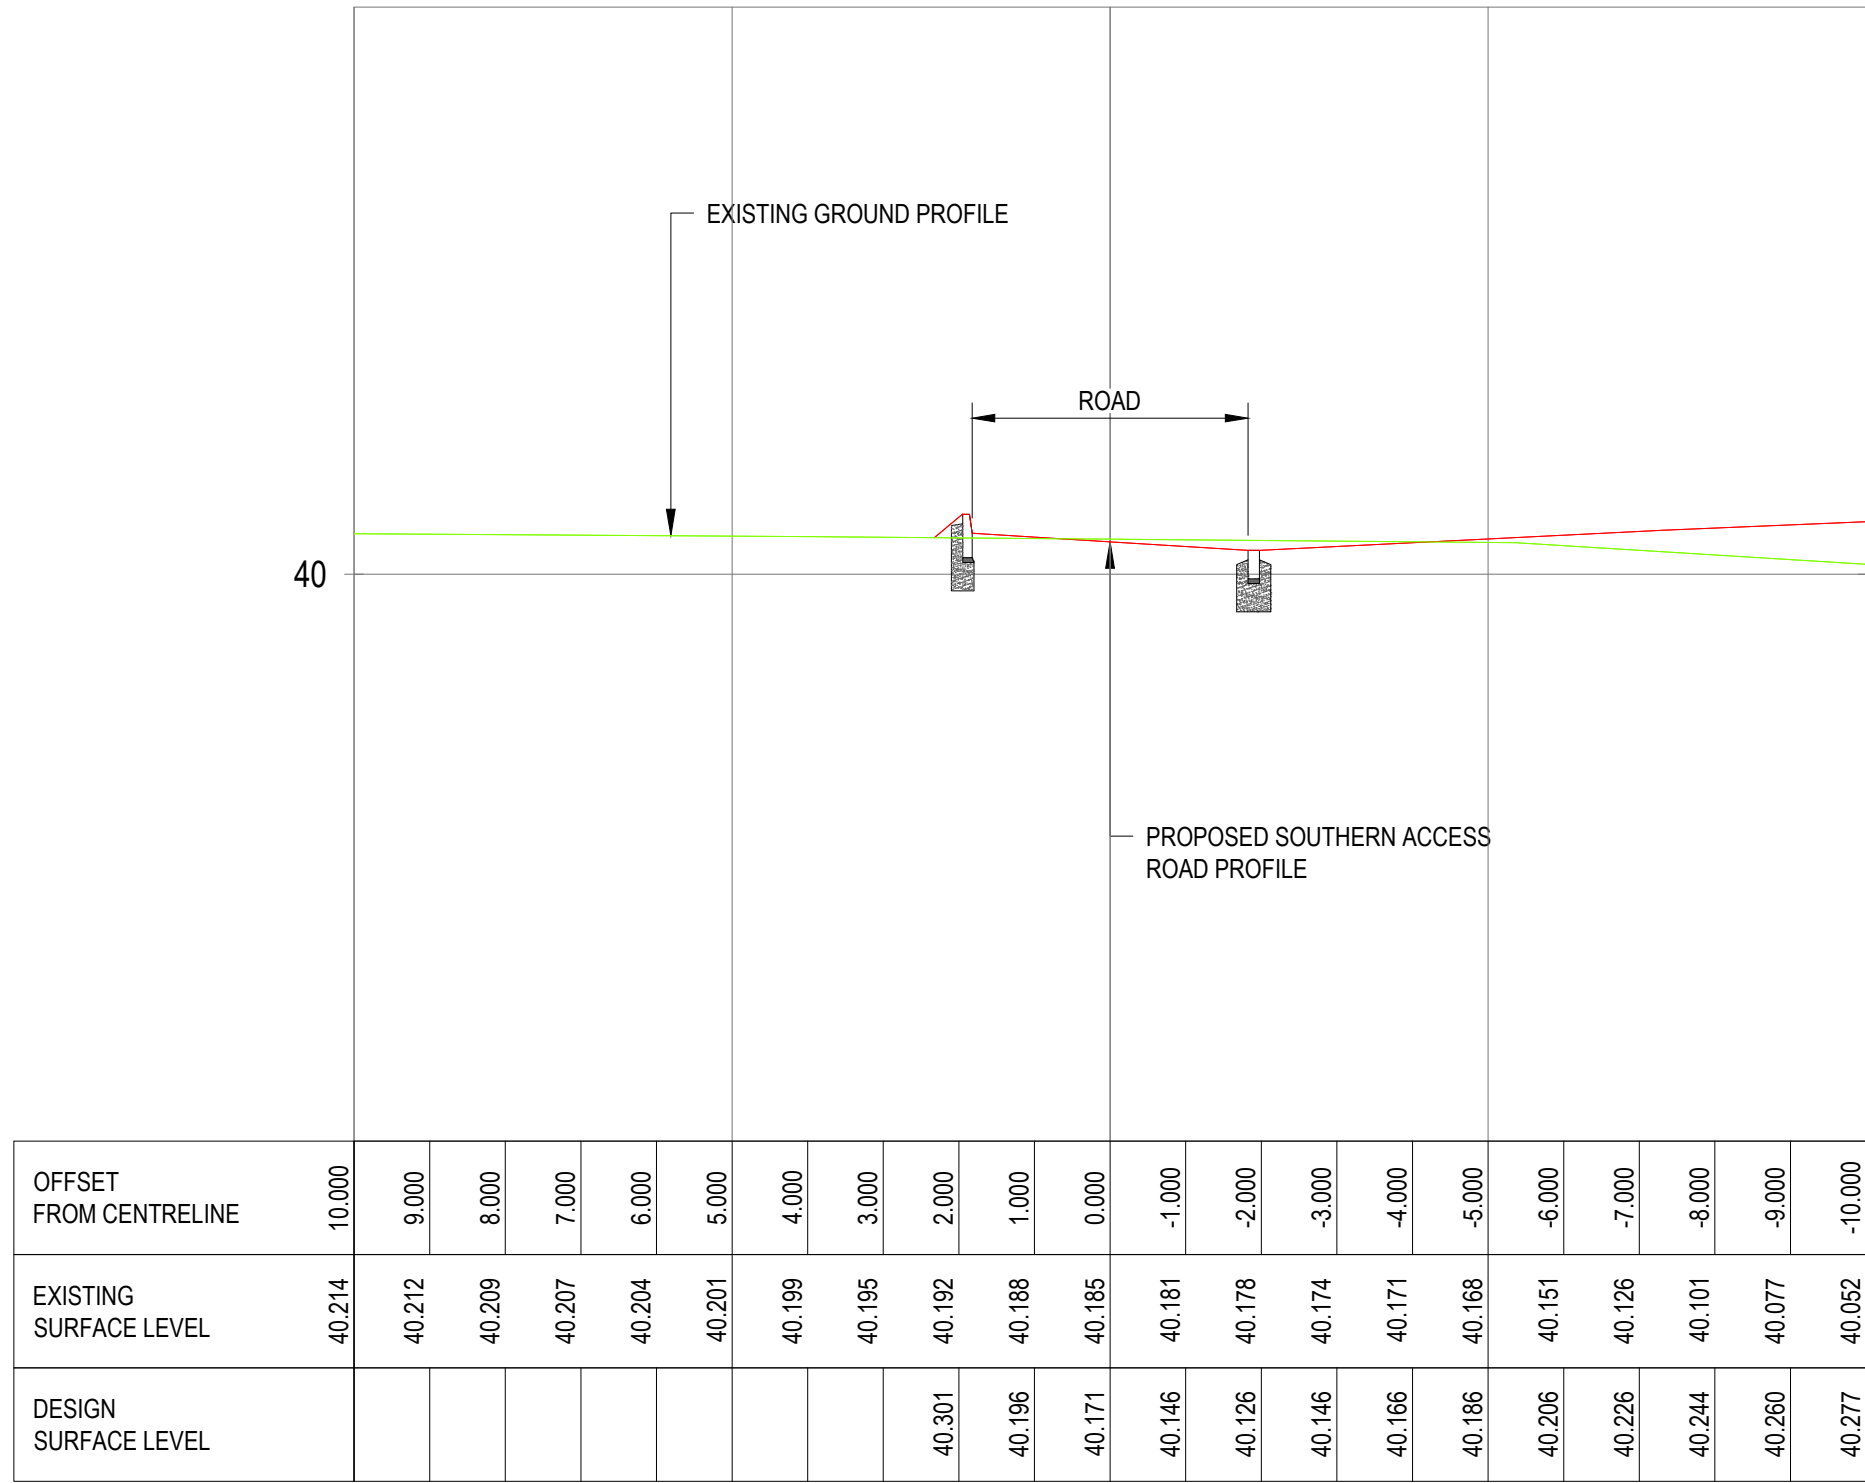


OFFSET FROM CENTRELINE	10.000	9.000	8.000	7.000	6.000	5.000	4.000	3.000	2.000	1.000	0.000	-1.000	-2.000	-3.000	-4.000	-5.000	-6.000	-7.000	-8.000	-9.000	-10.000
EXISTING SURFACE LEVEL	40.214	40.212	40.209	40.207	40.204	40.201	40.199	40.195	40.192	40.188	40.185	40.181	40.178	40.174	40.171	40.168	40.151	40.126	40.101	40.077	40.052
DESIGN SURFACE LEVEL									40.301	40.196	40.171	40.146	40.126	40.146	40.166	40.186	40.206	40.226	40.244	40.260	40.277

CH 640.000

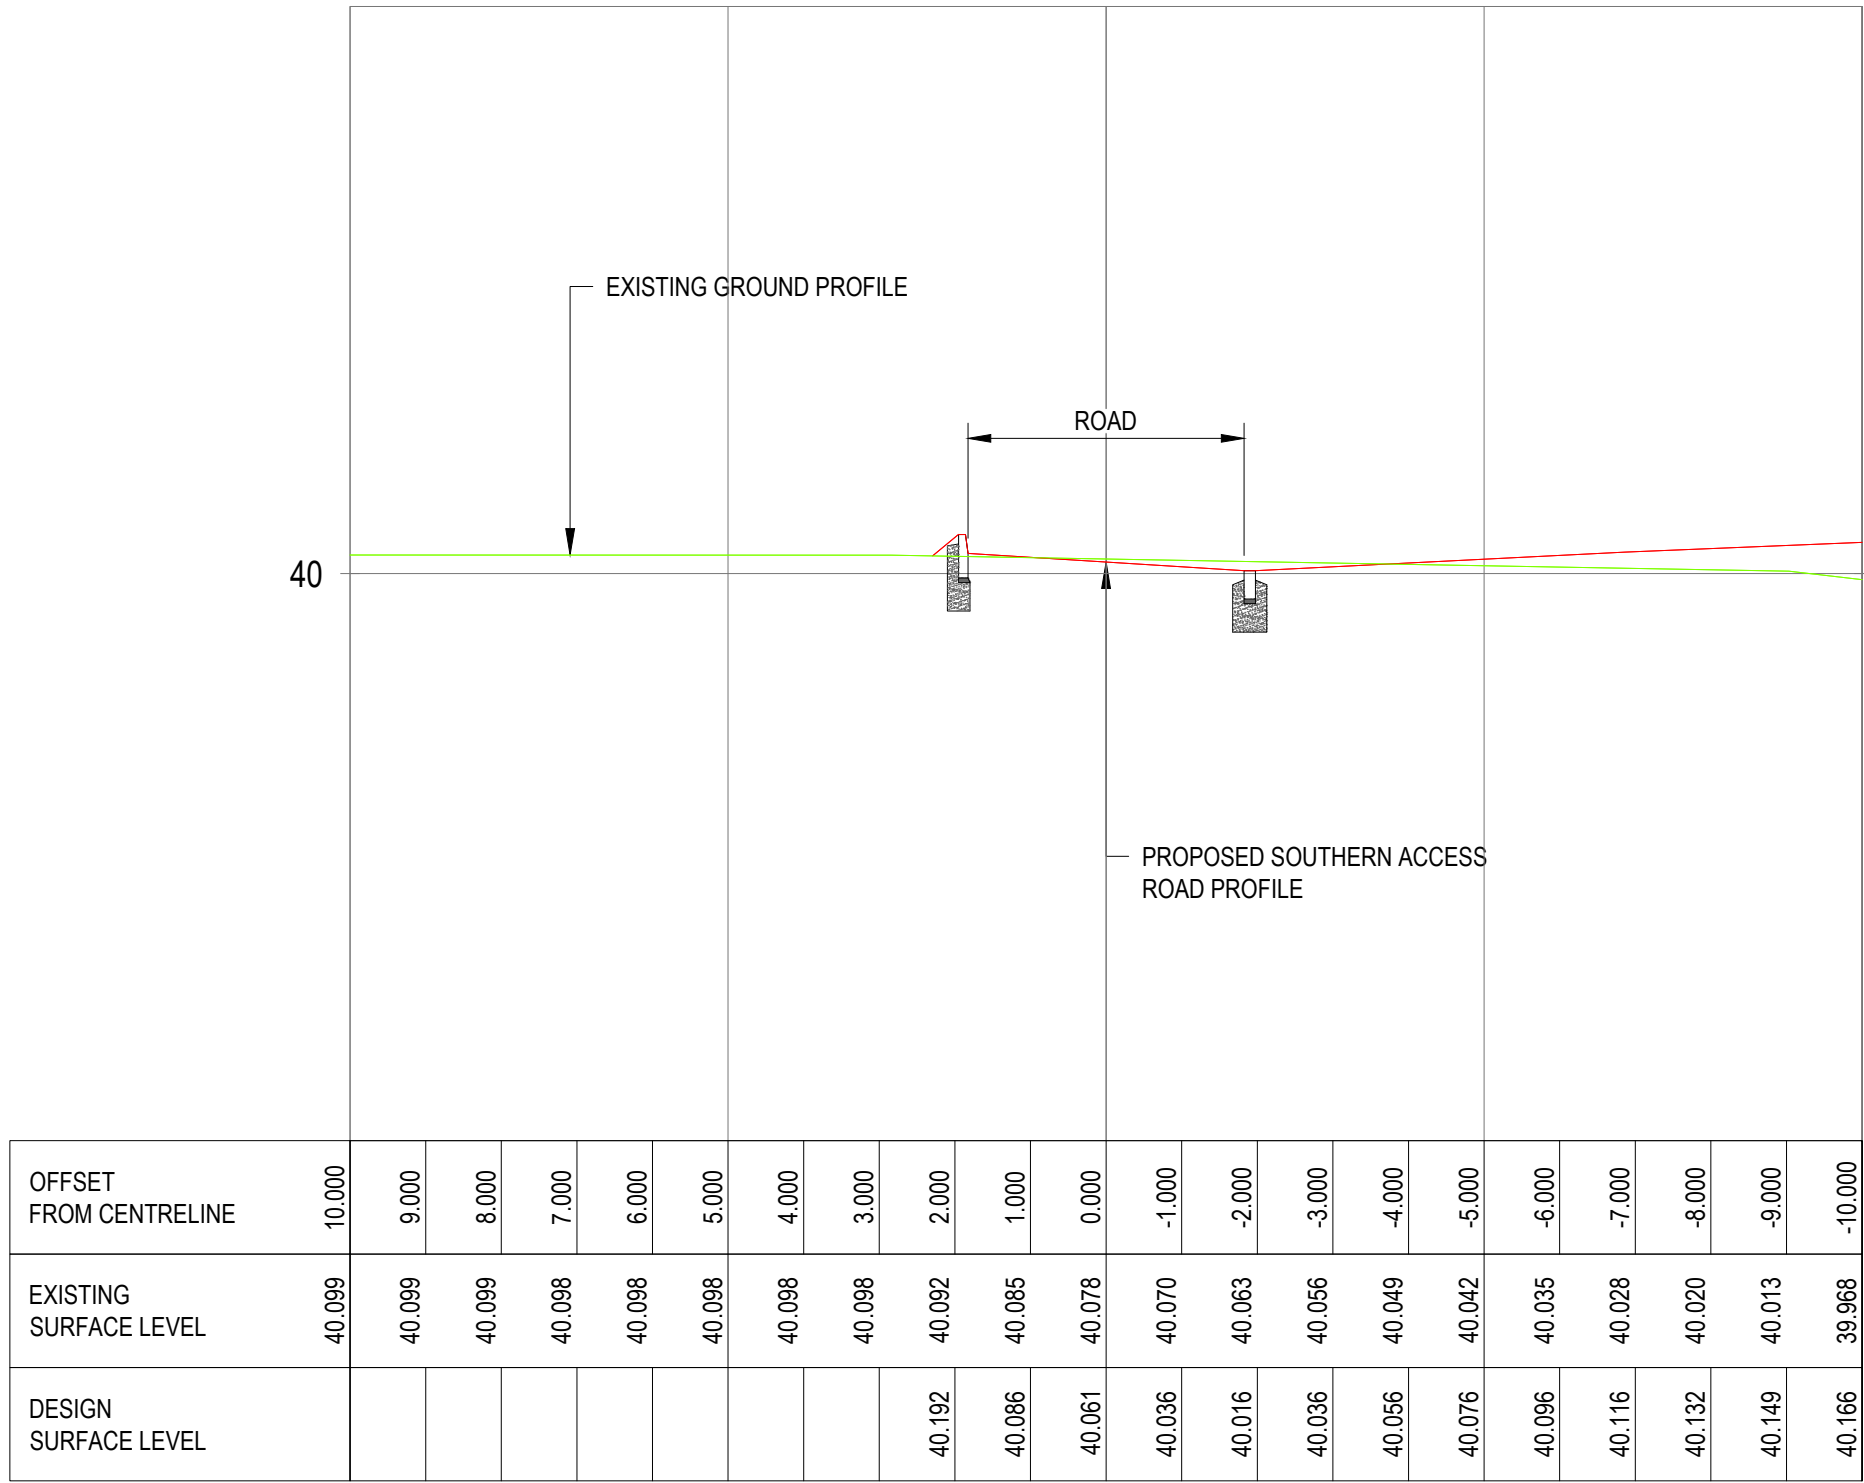


OFFSET FROM CENTRELINE	10.000	9.000	8.000	7.000	6.000	5.000	4.000	3.000	2.000	1.000	0.000	-1.000	-2.000	-3.000	-4.000	-5.000	-6.000	-7.000	-8.000	-9.000	-10.000
EXISTING SURFACE LEVEL	40.099	40.099	40.099	40.098	40.098	40.098	40.098	40.098	40.092	40.085	40.078	40.070	40.063	40.056	40.049	40.042	40.035	40.028	40.020	40.013	39.998
DESIGN SURFACE LEVEL									40.192	40.086	40.061	40.036	40.016	40.036	40.056	40.076	40.096	40.116	40.132	40.149	40.166

CH 660.000

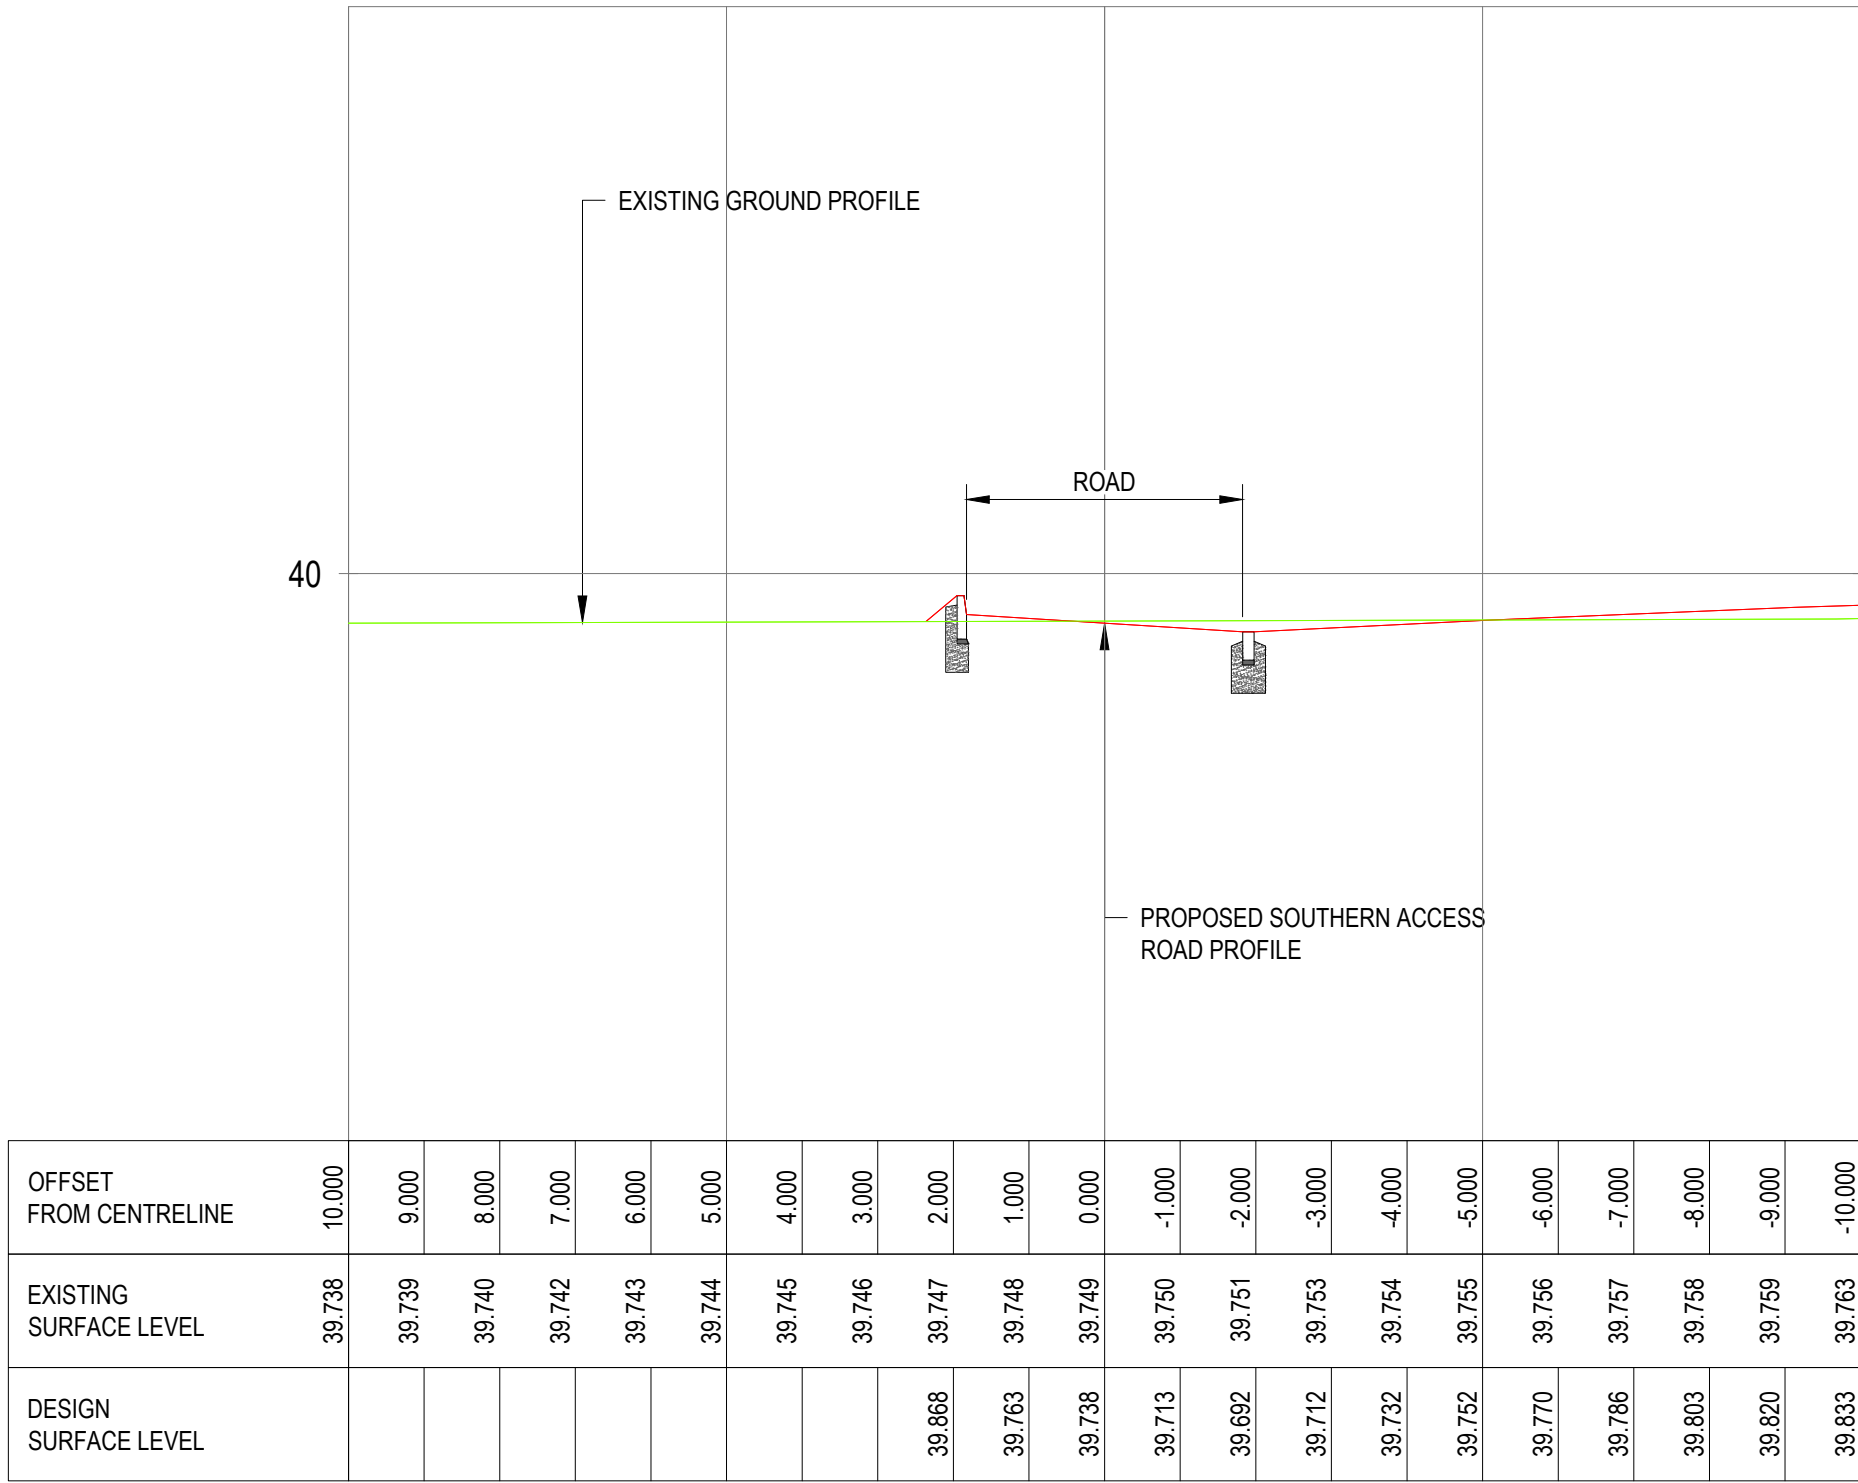

OFFSET FROM CENTRELINE	10.000	9.000	8.000	7.000	6.000	5.000	4.000	3.000	2.000	1.000	0.000	-1.000	-2.000	-3.000	-4.000	-5.000	-6.000	-7.000	-8.000	-9.000	-10.000
EXISTING SURFACE LEVEL	39.738	39.739	39.740	39.742	39.743	39.744	39.745	39.746	39.747	39.748	39.749	39.750	39.751	39.753	39.754	39.755	39.756	39.757	39.758	39.759	39.763
DESIGN SURFACE LEVEL									39.888	39.763	39.738	39.713	39.692	39.712	39.732	39.752	39.770	39.786	39.803	39.820	39.833

CH 680.000

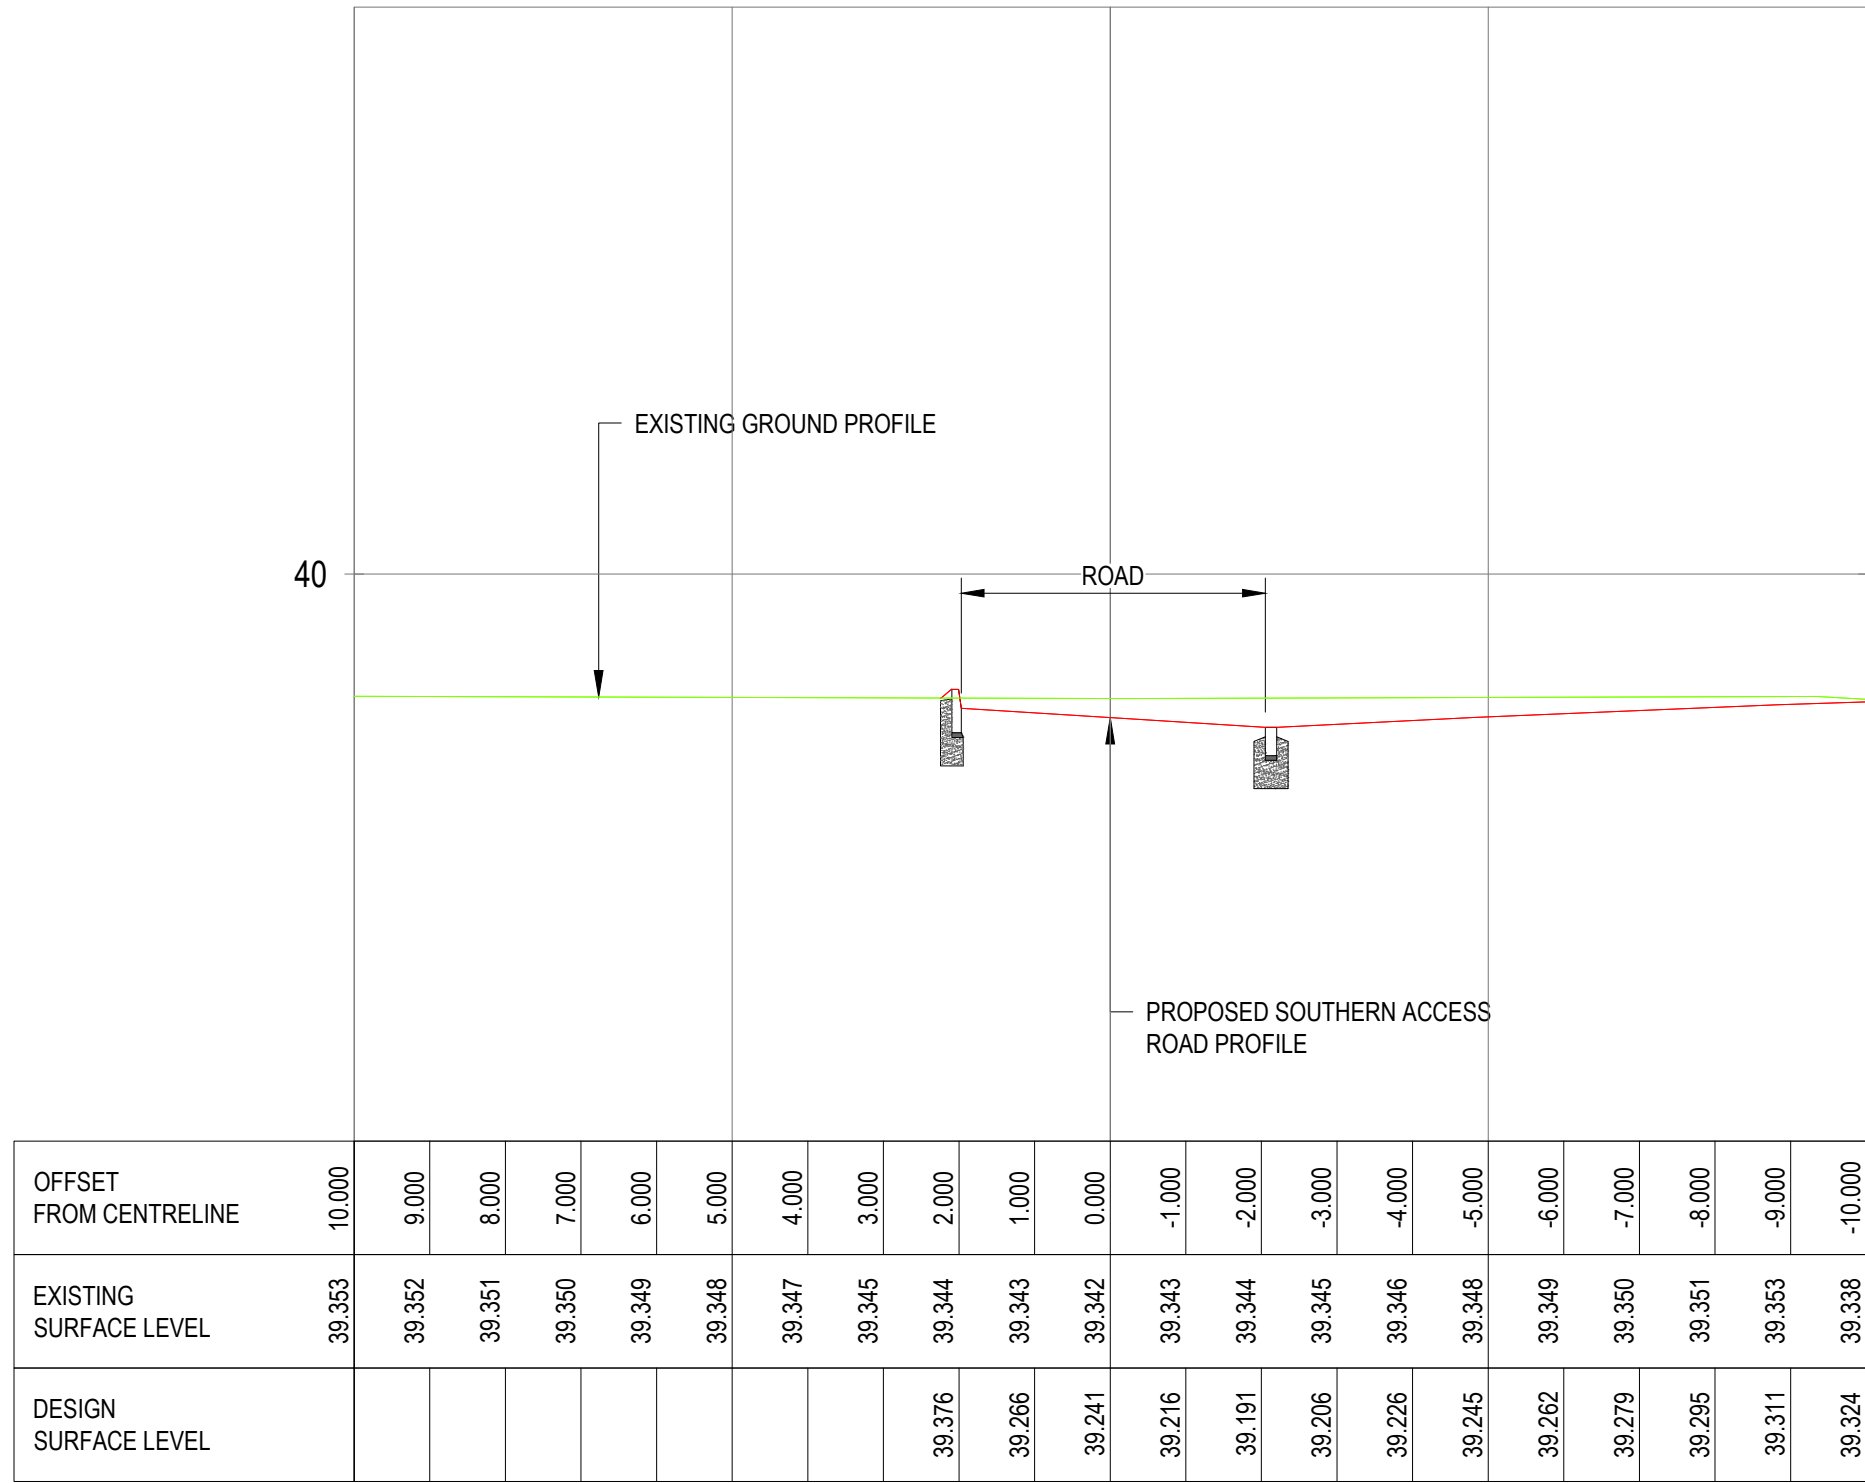

OFFSET FROM CENTRELINE	10.000	9.000	8.000	7.000	6.000	5.000	4.000	3.000	2.000	1.000	0.000	-1.000	-2.000	-3.000	-4.000	-5.000	-6.000	-7.000	-8.000	-9.000	-10.000
EXISTING SURFACE LEVEL	39.353	39.352	39.351	39.350	39.349	39.348	39.347	39.345	39.344	39.343	39.342	39.343	39.344	39.345	39.346	39.348	39.349	39.350	39.351	39.353	39.338
DESIGN SURFACE LEVEL									39.376	39.266	39.241	39.216	39.191	39.206	39.226	39.245	39.262	39.279	39.295	39.311	39.324

CH 700.000

KEY.

- EXISTING GROUND PROFILE
- PROPOSED ACCESS ROAD PROFILE
- PROPOSED EMBANKMENT

CROSS SECTIONS

HORIZONTAL SCALE - 1:100
VERTICAL SCALE - 1:250

REFERENCE DRAWINGS:

- HTR-GHD-P4-SA-DR-T-0013 - HORIZONTAL GEOMETRY
- HTR-GHD-P4-SA-DR-T-0014 - LONG SECTION SHEET 1
- HTR-GHD-P4-SA-DR-T-0015 - LONG SECTION SHEET 2
- HTR-GHD-P4-SA-DR-T-0016 to T-0022 - CROSS SECTIONS

Rev	Description	Checked	Approved	Date
P02	PHASE 4 PLANNING SUBMISSION	DL	TG	28.05.26
P01	PHASE 4 PLANNING SUBMISSION	DL	TG	06.02.26
Author	FJ	Drafting Check	DL	
Designer	LG	Design Check	DL	

NOTES.

- ALL DIMENSIONS ARE IN MILLIMETERS UNLESS NOTED OTHERWISE (UNO).
- ALL LEVELS ARE IN METRES TO ORDNANCE DATUM UNO.
- ALL CO-ORDINATES ARE RELATIVE TO OS NATIONAL GRID.
- MAINTENANCE TRACK NOT SHOWN ON CROSS-SECTION FOR CLARITY.
- GEOTECHNICAL ENGINEERS TO REVIEW GROUND CONDITIONS AT ANY LOCATION WHERE CONSTRAINTS PREVENT A SLOPE OF 1:9 BEING ACHIEVED.

Telephone: Havant (023) 9249 9888
Fax: Havant (023) 9245 3632
Website: www.portsmouthwater.co.uk
Registered Office: PO Box 8 West Street
Havant Hampshire PO9 1LG
REGISTERED IN ENGLAND No. 2536455



Project No.
12547181

Client PORTSMOUTH WATER
Project HAVANT THICKET RESERVOIR
Status FOR INFORMATION

Drawing Title
SOUTHERN ACCESS ROAD
CROSS SECTIONS
SHEET 6

Status Code
S2

HTR-GHD-P4-SA-DR-T-0021

Size
A1

Rev
P02