
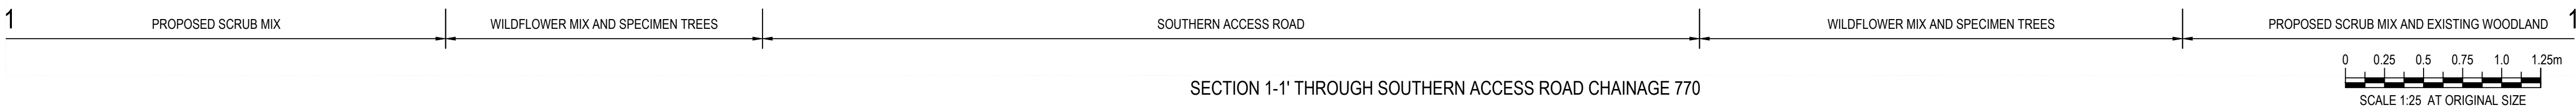


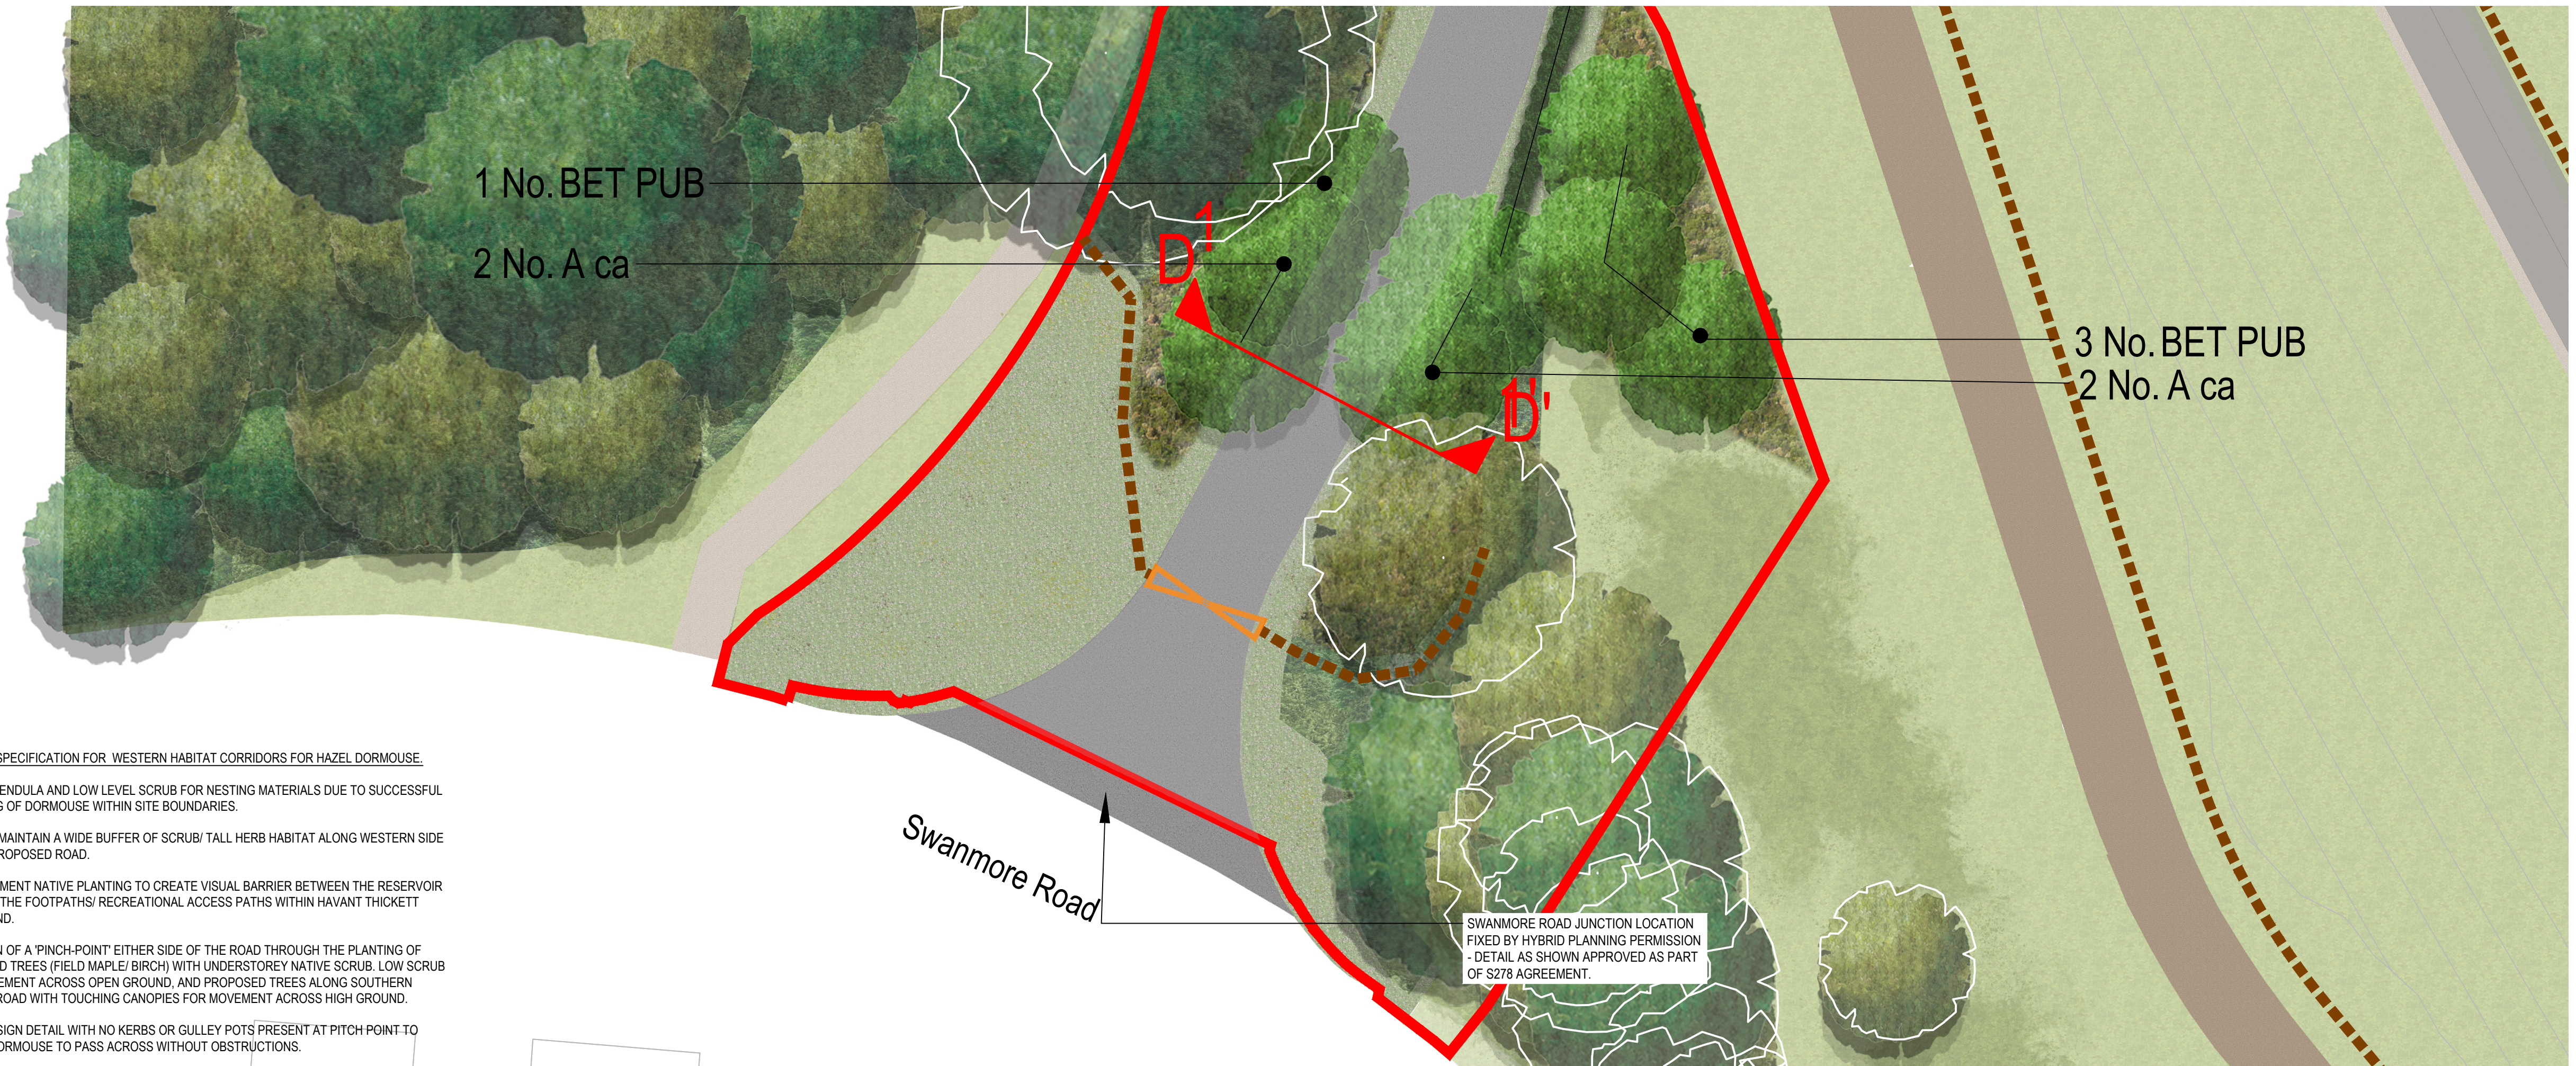

HABITAT SPECIFICATION FOR WESTERN HABITAT CORRIDORS FOR HAZEL DORMOUSE.

BETULA PENDULA AND LOW LEVEL SCRUB FOR NESTING MATERIALS DUE TO SUCCESSFUL BREEDING OF DORMOUSE WITHIN SITE BOUNDARIES.

LOOK TO MAINTAIN A WIDE BUFFER OF SCRUB/ TALL HERB HABITAT ALONG WESTERN SIDE OF THE PROPOSED ROAD.

ENHANCEMENT NATIVE PLANTING TO CREATE VISUAL BARRIER BETWEEN THE RESERVOIR SITE AND THE FOOTPATHS/ RECREATIONAL ACCESS PATHS WITHIN HAVANT THICKETT WOODLAND.

CREATION OF A 'PINCH-POINT' EITHER SIDE OF THE ROAD THROUGH THE PLANTING OF STANDARD TREES (FIELD MAPLE/ BIRCH) WITH UNDERSTOREY NATIVE SCRUB. LOW SCRUB FOR MOVEMENT ACROSS OPEN GROUND, AND PROPOSED TREES ALONG SOUTHERN ACCESS ROAD WITH TOUCHING CANOPIES FOR MOVEMENT ACROSS HIGH GROUND.

ROAD DESIGN DETAIL WITH NO KERBS OR GULLEY POTS PRESENT AT PITCH POINT TO ALLOW DORMOUSE TO PASS ACROSS WITHOUT OBSTRUCTIONS.

- ALL DIMENSIONS ARE IN MILLIMETRES UNLESS NOTED OTHERWISE (UNO).
- ALL LEVELS ARE IN METRES TO ORDNANCE DATUM UNO.

Key

Reserved Matters Application Boundary

Existing

Trees

Dense Vegetation

Proposed Soft

Specimen Tree

Native Hedge

Wildflower Mix

Grass Seed Mix

Native Scrub

Proposed Hard

Southern Access Road

Maintenance track

Timber Post and Rail Fencing

Double Gate\*

Cross Section Line

\* The Design of the gate proposed to be conditioned to enable both the North Access Road (the design of which is conditioned) and the Southern Access Road to be in keeping with each other.

PLEASE REFER TO THE BELOW DRAWINGS:  
HTR-GHD-P4-SA-DR-T-0002-0004 - SOUTHERN ACCESS ROAD, LANDSCAPE  
HARDWORKS AND SOFTWORKS SHEETS 1-3.

| P04      | FOR PLANNING | SWG     | TG             | 28/05/2026 |
|----------|--------------|---------|----------------|------------|
| P03      | FOR PLANNING | SWG     | TG             | 04/02/2026 |
| P02      | FOR APPROVAL | SWG     | TG             | 16/12/2025 |
| P01      | FOR COMMENTS | SWG     | SWG            | 16/10/2024 |
| Rev      | Description  | Checked | Approved       | Date       |
| Author   | ER           |         | Drafting Check | ST         |
| Designer | ER           |         | Design Check   | ST         |

Telephone: Havant (023) 9249 9888  
Fax: Havant (023) 9245 3632  
Website: [www.portsmouthwater.co.uk](http://www.portsmouthwater.co.uk)  
Registered Office: PO Box 8 West Street  
Havant Hampshire PO9 1LG  
REGISTERED IN ENGLAND No. 2538455



Client PORTSMOUTH WATER

Project HAVANT THICKET RESERVOIR

Status FOR INFORMATION Status Code S2

Drawing Title SOUTHERN ACCESS ROAD DORMOUSE MITIGATION LANDSCAPE CROSS SECTION Size A1

HTR-GHD-P4-SA-DR-T-0006 Drawing No. P04 Rev