




SECTION A-A' - CHAINAGE 180

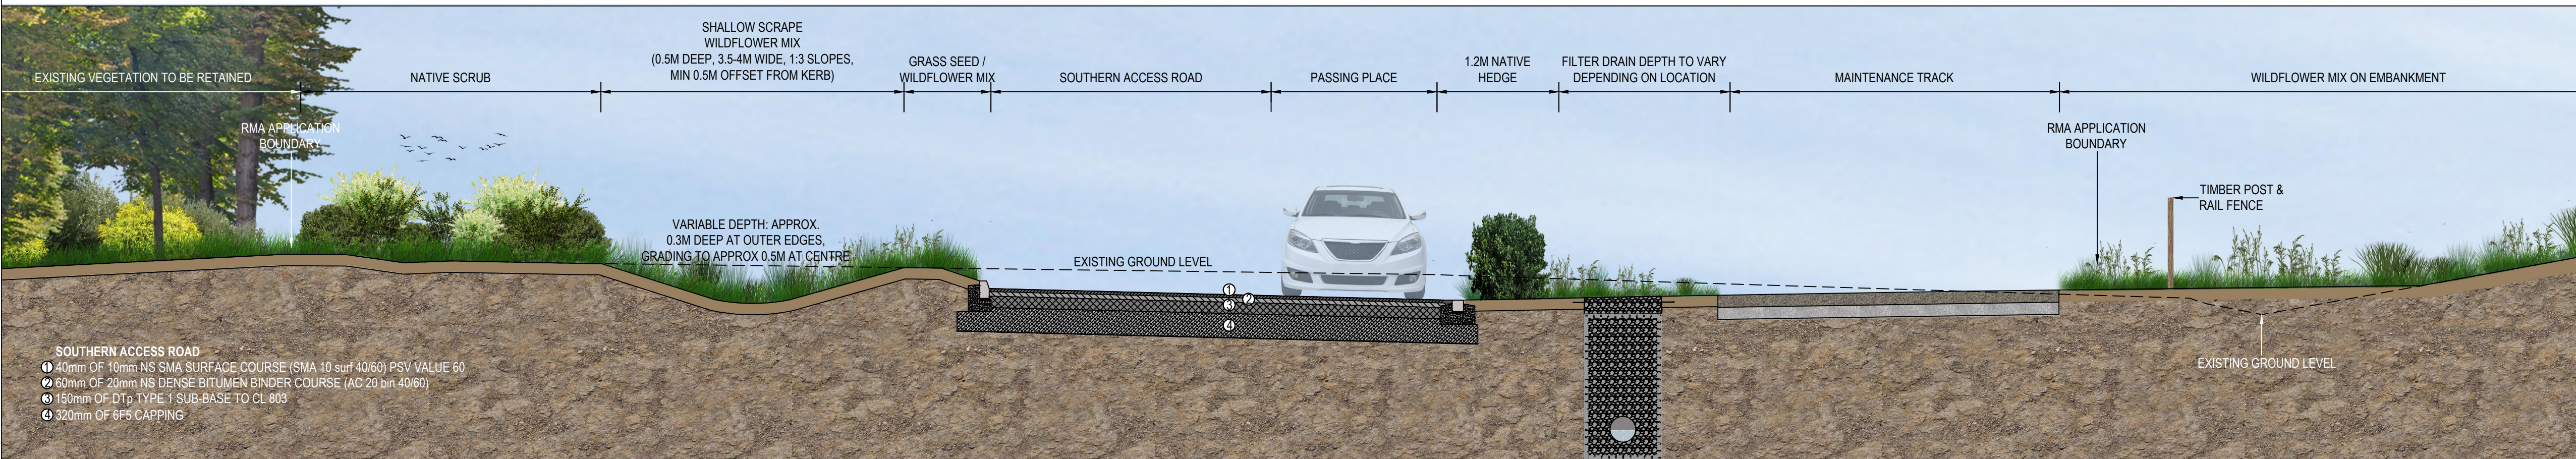

SECTION B-B' - CHAINAGE 375

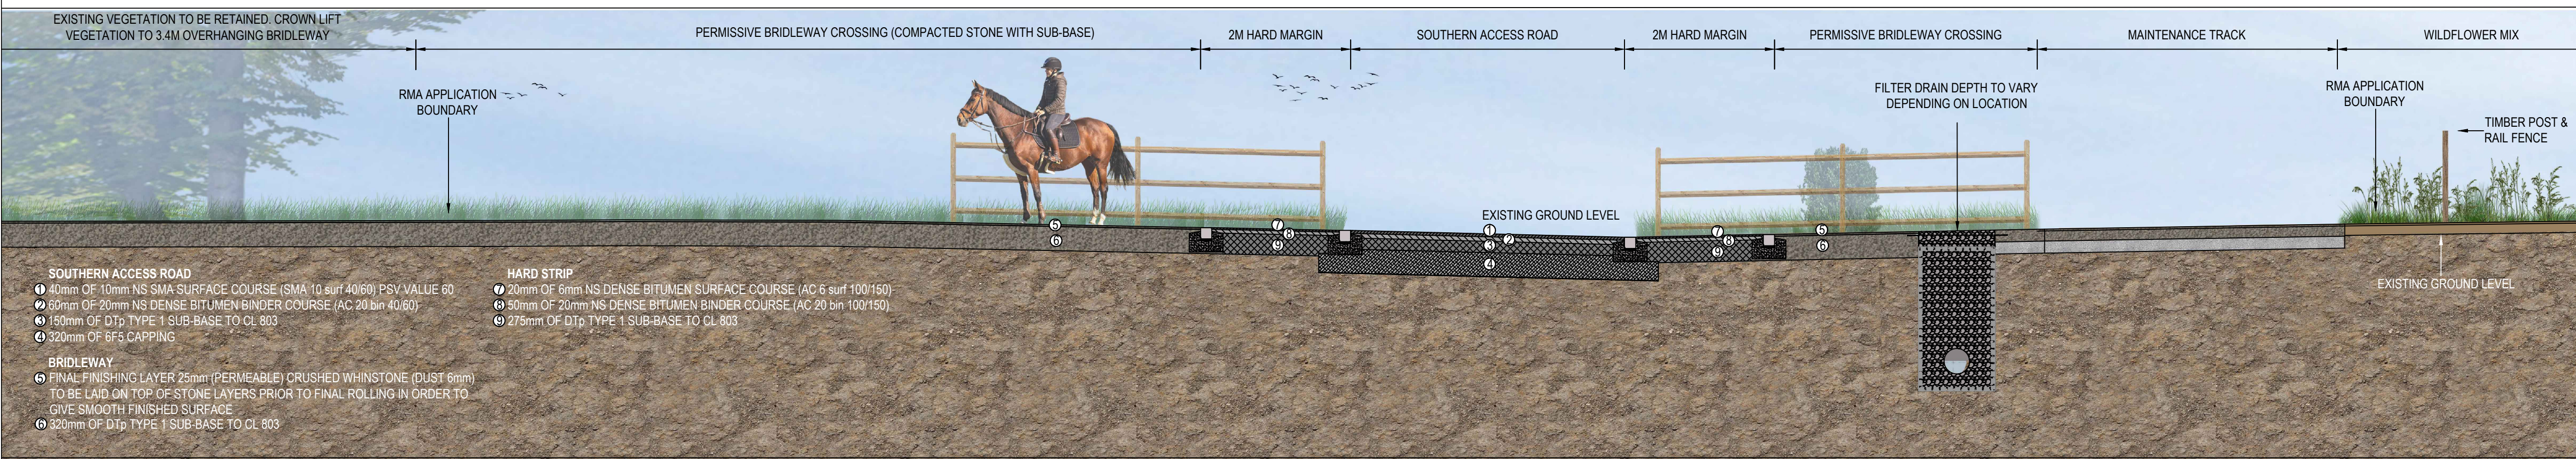


SECTION C-C' - CHAINAGE 645

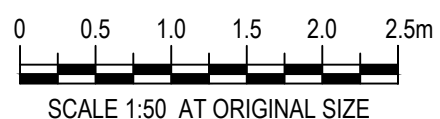

NOTES

1. ALL DIMENSIONS ARE IN MILLIMETRES UNLESS NOTED OTHERWISE (UNO).
2. ALL LEVELS ARE IN METRES TO ORDNANCE DATUM UNO.

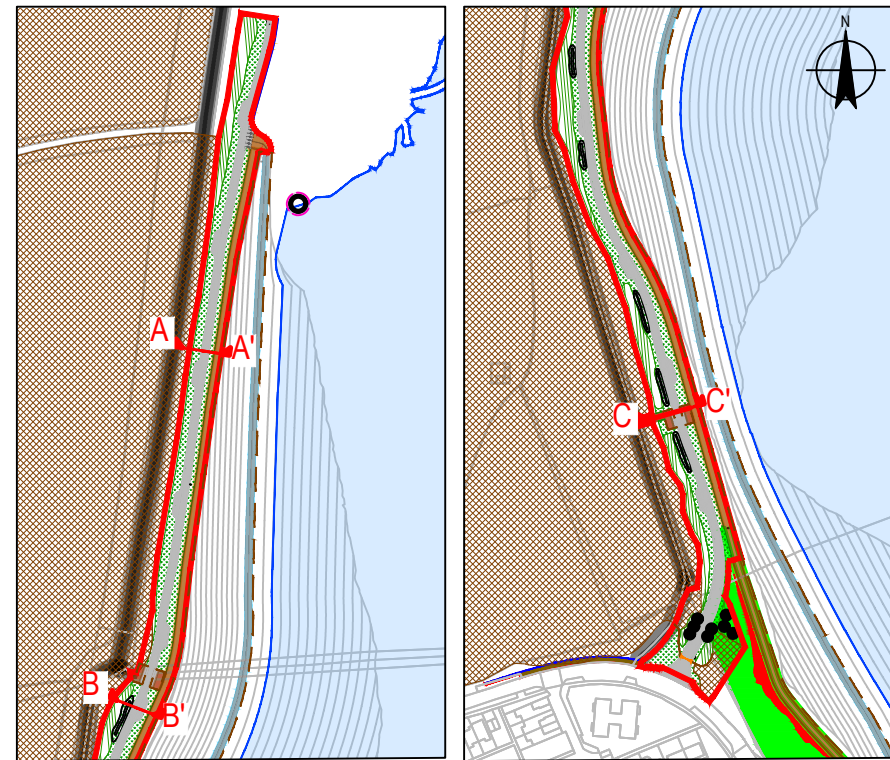

REFERENCE DOCUMENTS AND DRAWINGS

PLEASE REFER TO THE BELOW DRAWINGS:
HTR-GHD-P4-SA-DR-T-0002-0004 - SOUTHERN ACCESS ROAD, LANDSCAPE HARDWORKS AND SOFTWARES SHEETS 1-3.
HTR-GHD-P4-SA-DR-T-0011 - PUBLIC ACCESS.
ADVANCED ARBORICULTURE AIA AND TREE PROTECTION DRAWINGS AND REPORT DATED 01/05/2025.

Rev	Description	Checked	Approved	Date
P06	FOR PLANNING	SWG	TG	04/06/2026
P05	FOR PLANNING	SWG	TG	01/06/2026
P04	FOR PLANNING	SWG	TG	05/02/2026
P03	FOR APPROVAL	SWG	TG	18/12/2025
P02	FOR COMMENTS	SWG	SWG	16/10/2024
P01	FOR COMMENTS	SWG	SWG	26/09/2024

Author	ST	Drafting Check	SWG
Designer	ER	Design Check	SWG

Telephone: Havant (023) 9249 9888
Fax: Havant (023) 9245 3632
Website: www.portsmouthwater.co.uk
Registered Office: PO Box 8 West Street
Havant Hampshire PO9 1LG
REGISTERED IN ENGLAND No. 2536455



Client PORTSMOUTH WATER

Project HAVANT THICKET RESERVOIR

Status FOR INFORMATION

Status Code S2

Drawing Title SOUTHERN ACCESS ROAD
LANDSCAPE CROSS SECTIONS
A-A' TO C-C'

Size A1

HTR-GHD-P4-SA-DR-T-0005

Drawing No. Rev P06