



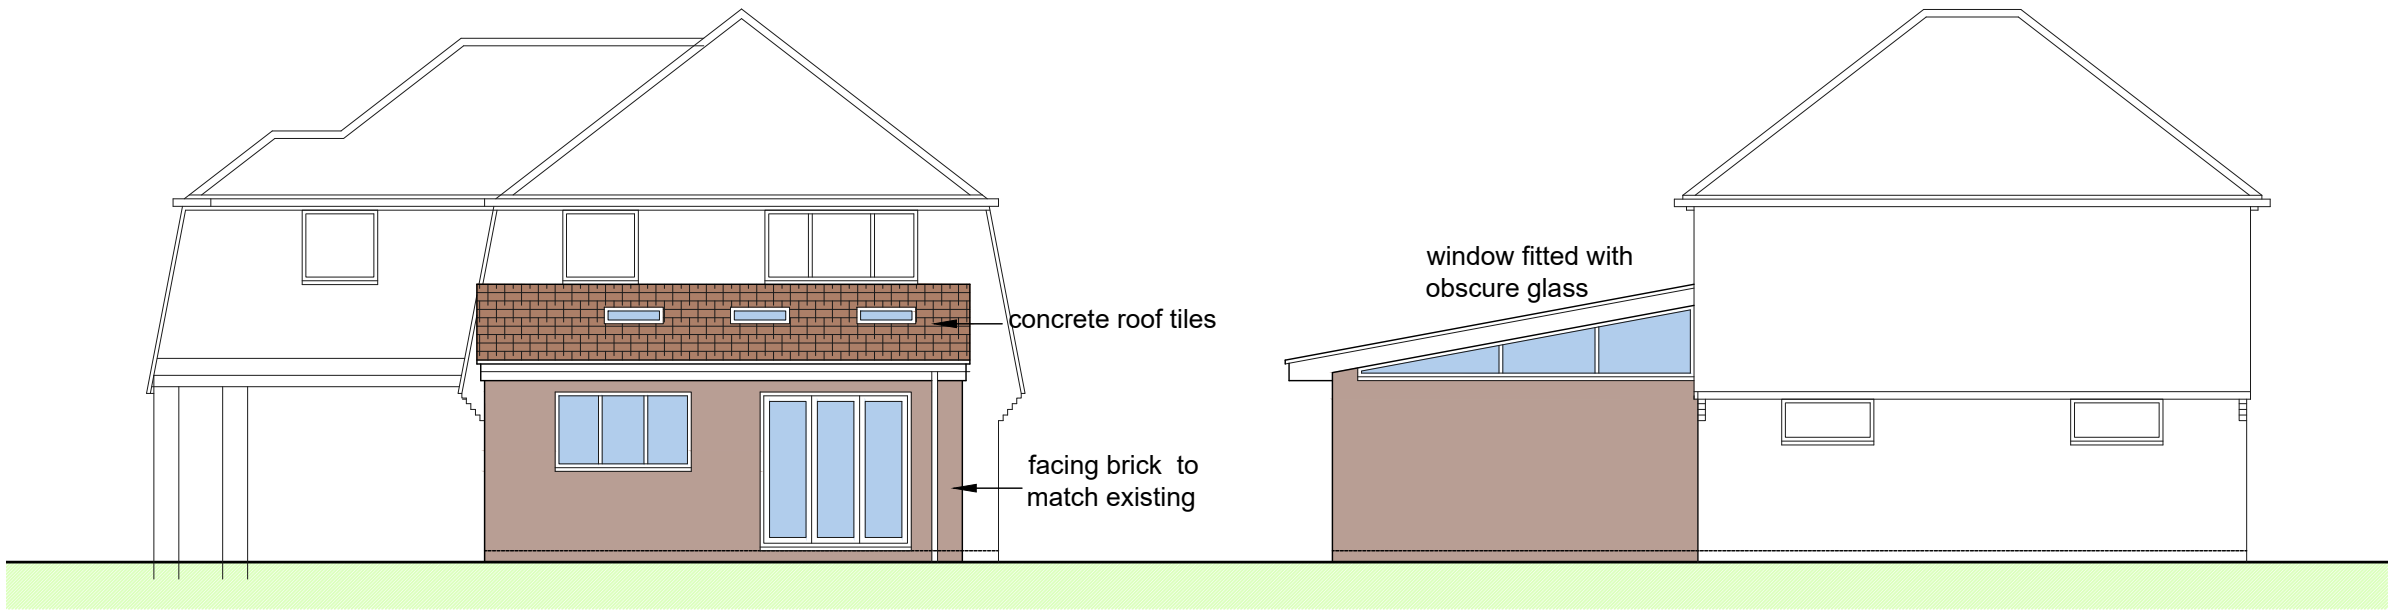


Rear

Side

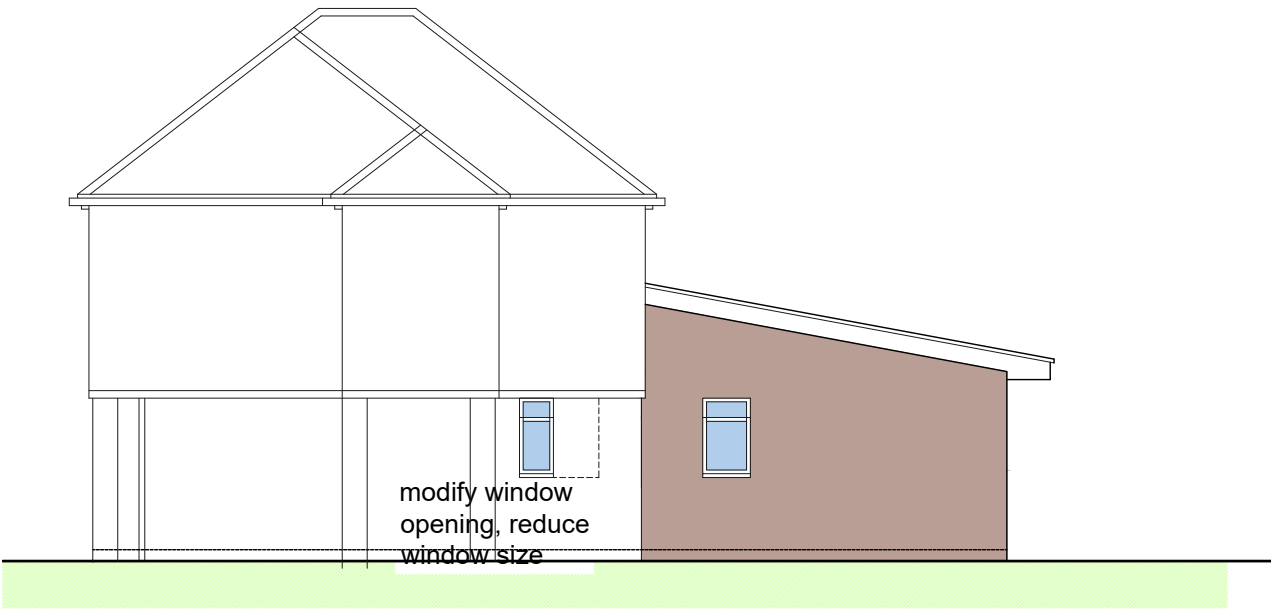

Side

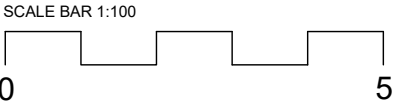

| C        | Side window revised | mw | 10.06.26 |
|----------|---------------------|----|----------|
| B        | Side window added   | mw | 12.05.26 |
| A        | Velux revised       | mw | 12.05.26 |
| Revision |                     |    | Date     |

Wychwood  
Thompsons Lane  
Denmead  
Hampshire  
PO7 6NB  
T: 07941 573934  
E: malcolm.w@m2architecture.com

Client **Mr & Mrs Lear**

Project **Proposed Alterations  
53 Chaplains Avenue, W'ville**

Drawing Title **Elevations**

Scale **1:100@A3** Drawn **mw**

Date **01/05/26** Checked

Project Number **2601**

Drawing No **400** Revision **C**

This drawing is copyright of the architect & must not be reproduced without permission. Any discrepancies should be reported to the architect.