


Streetwise License No. 1000047474

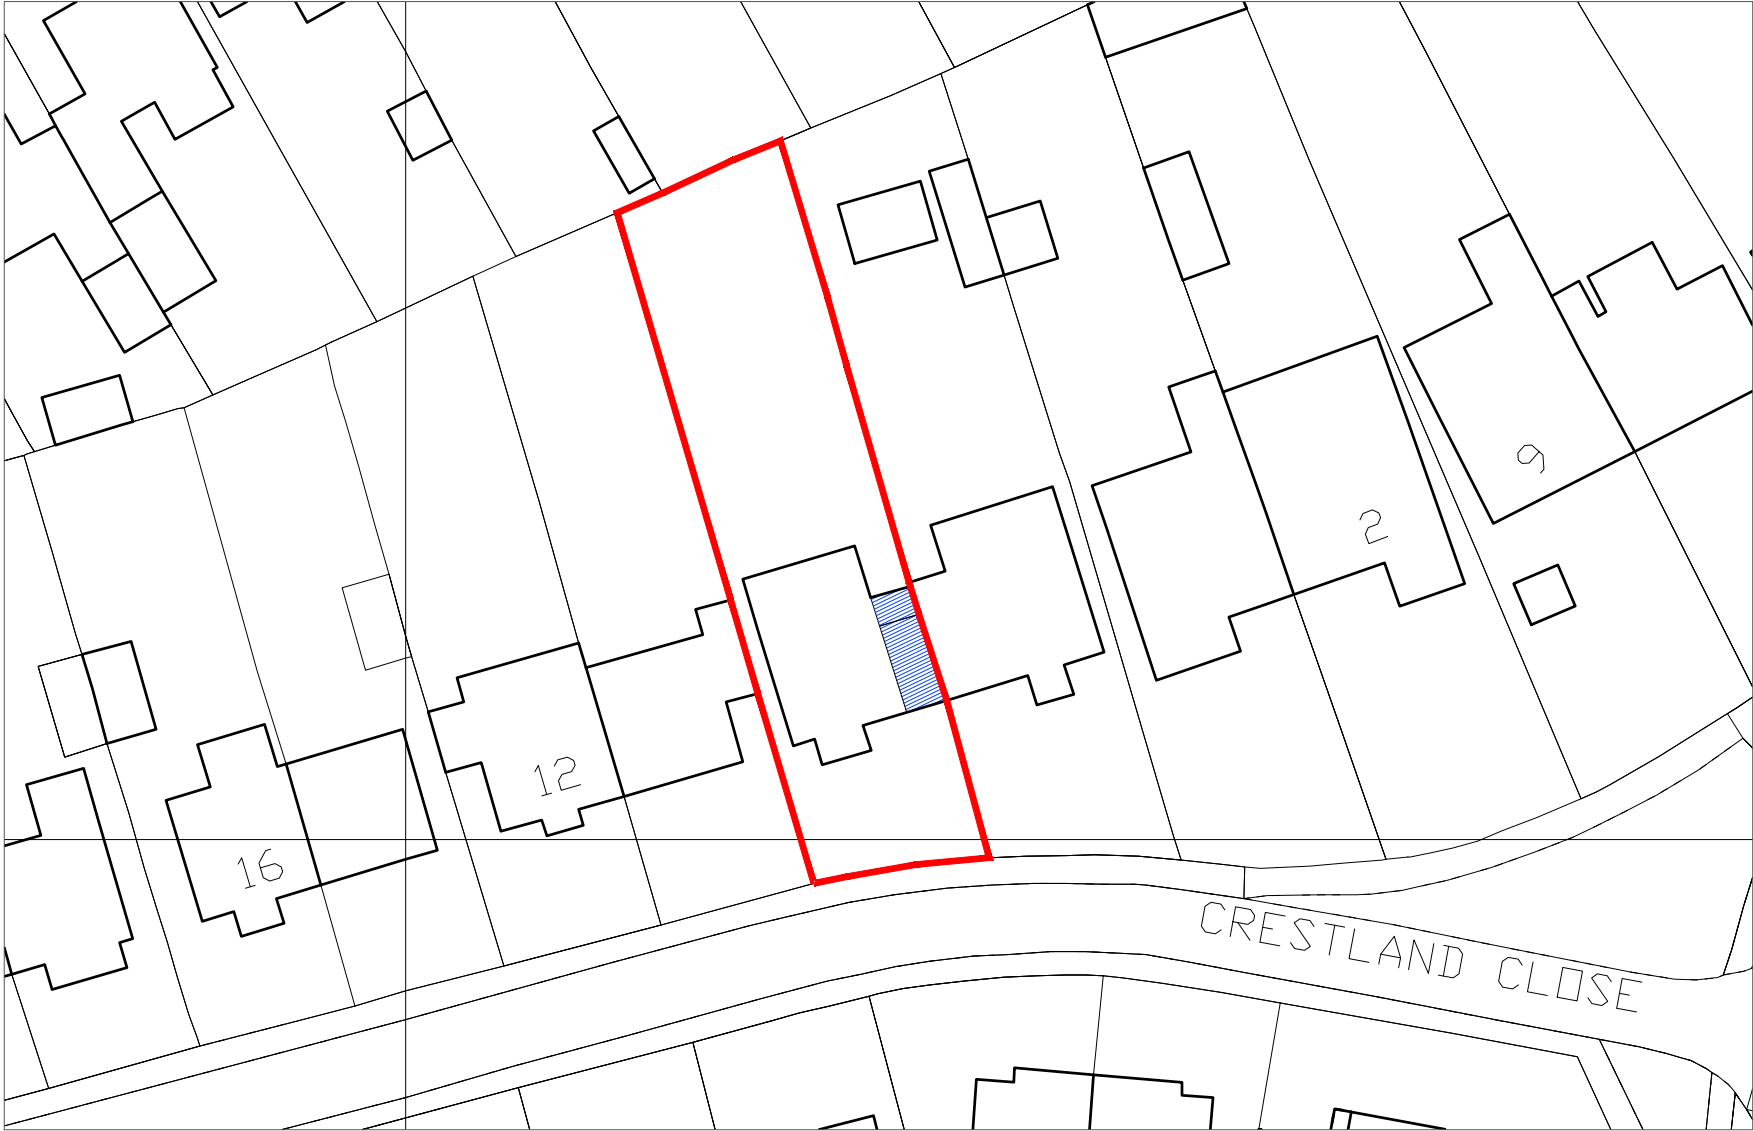

Block Plan Scale: 1:500@A3 1m 10m

notes

Permission is granted to scale from this drawing for the purpose of Local Authority Planning Approval only. In all other circumstances DO NOT scale from this drawing, please contact this office for any additional information required. Contractors, Sub Contractors and Suppliers are to check all relevant dimensions and levels of site and building before commencing any shop drawings or building work.

Ordnance Survey information is reproduced under Crown Copyright 2016 ©. All rights reserved. Licence number 1000047474

This drawing is the copyright of D84 architects ltd ©

P1	Planning Application	11.06.26
revisions		date

Project

8 Crestland Close,
Waterlooville

Title

Proposed Site and
Block Plan

Status

PRELIMINARY

Drawn	Checked	Date
KR		Jun '26

Project No.	Scale
D8426_22	1:500@A3

Drawing No.	Rev
D8426_22/01	P1

D84
CHARTERED ARCHITECTS

Telephone
+44 (0)2392 177850
+44 (0)7790 322989

Email
mail@D84architects.co.uk
Web
www.D84architects.co.uk