
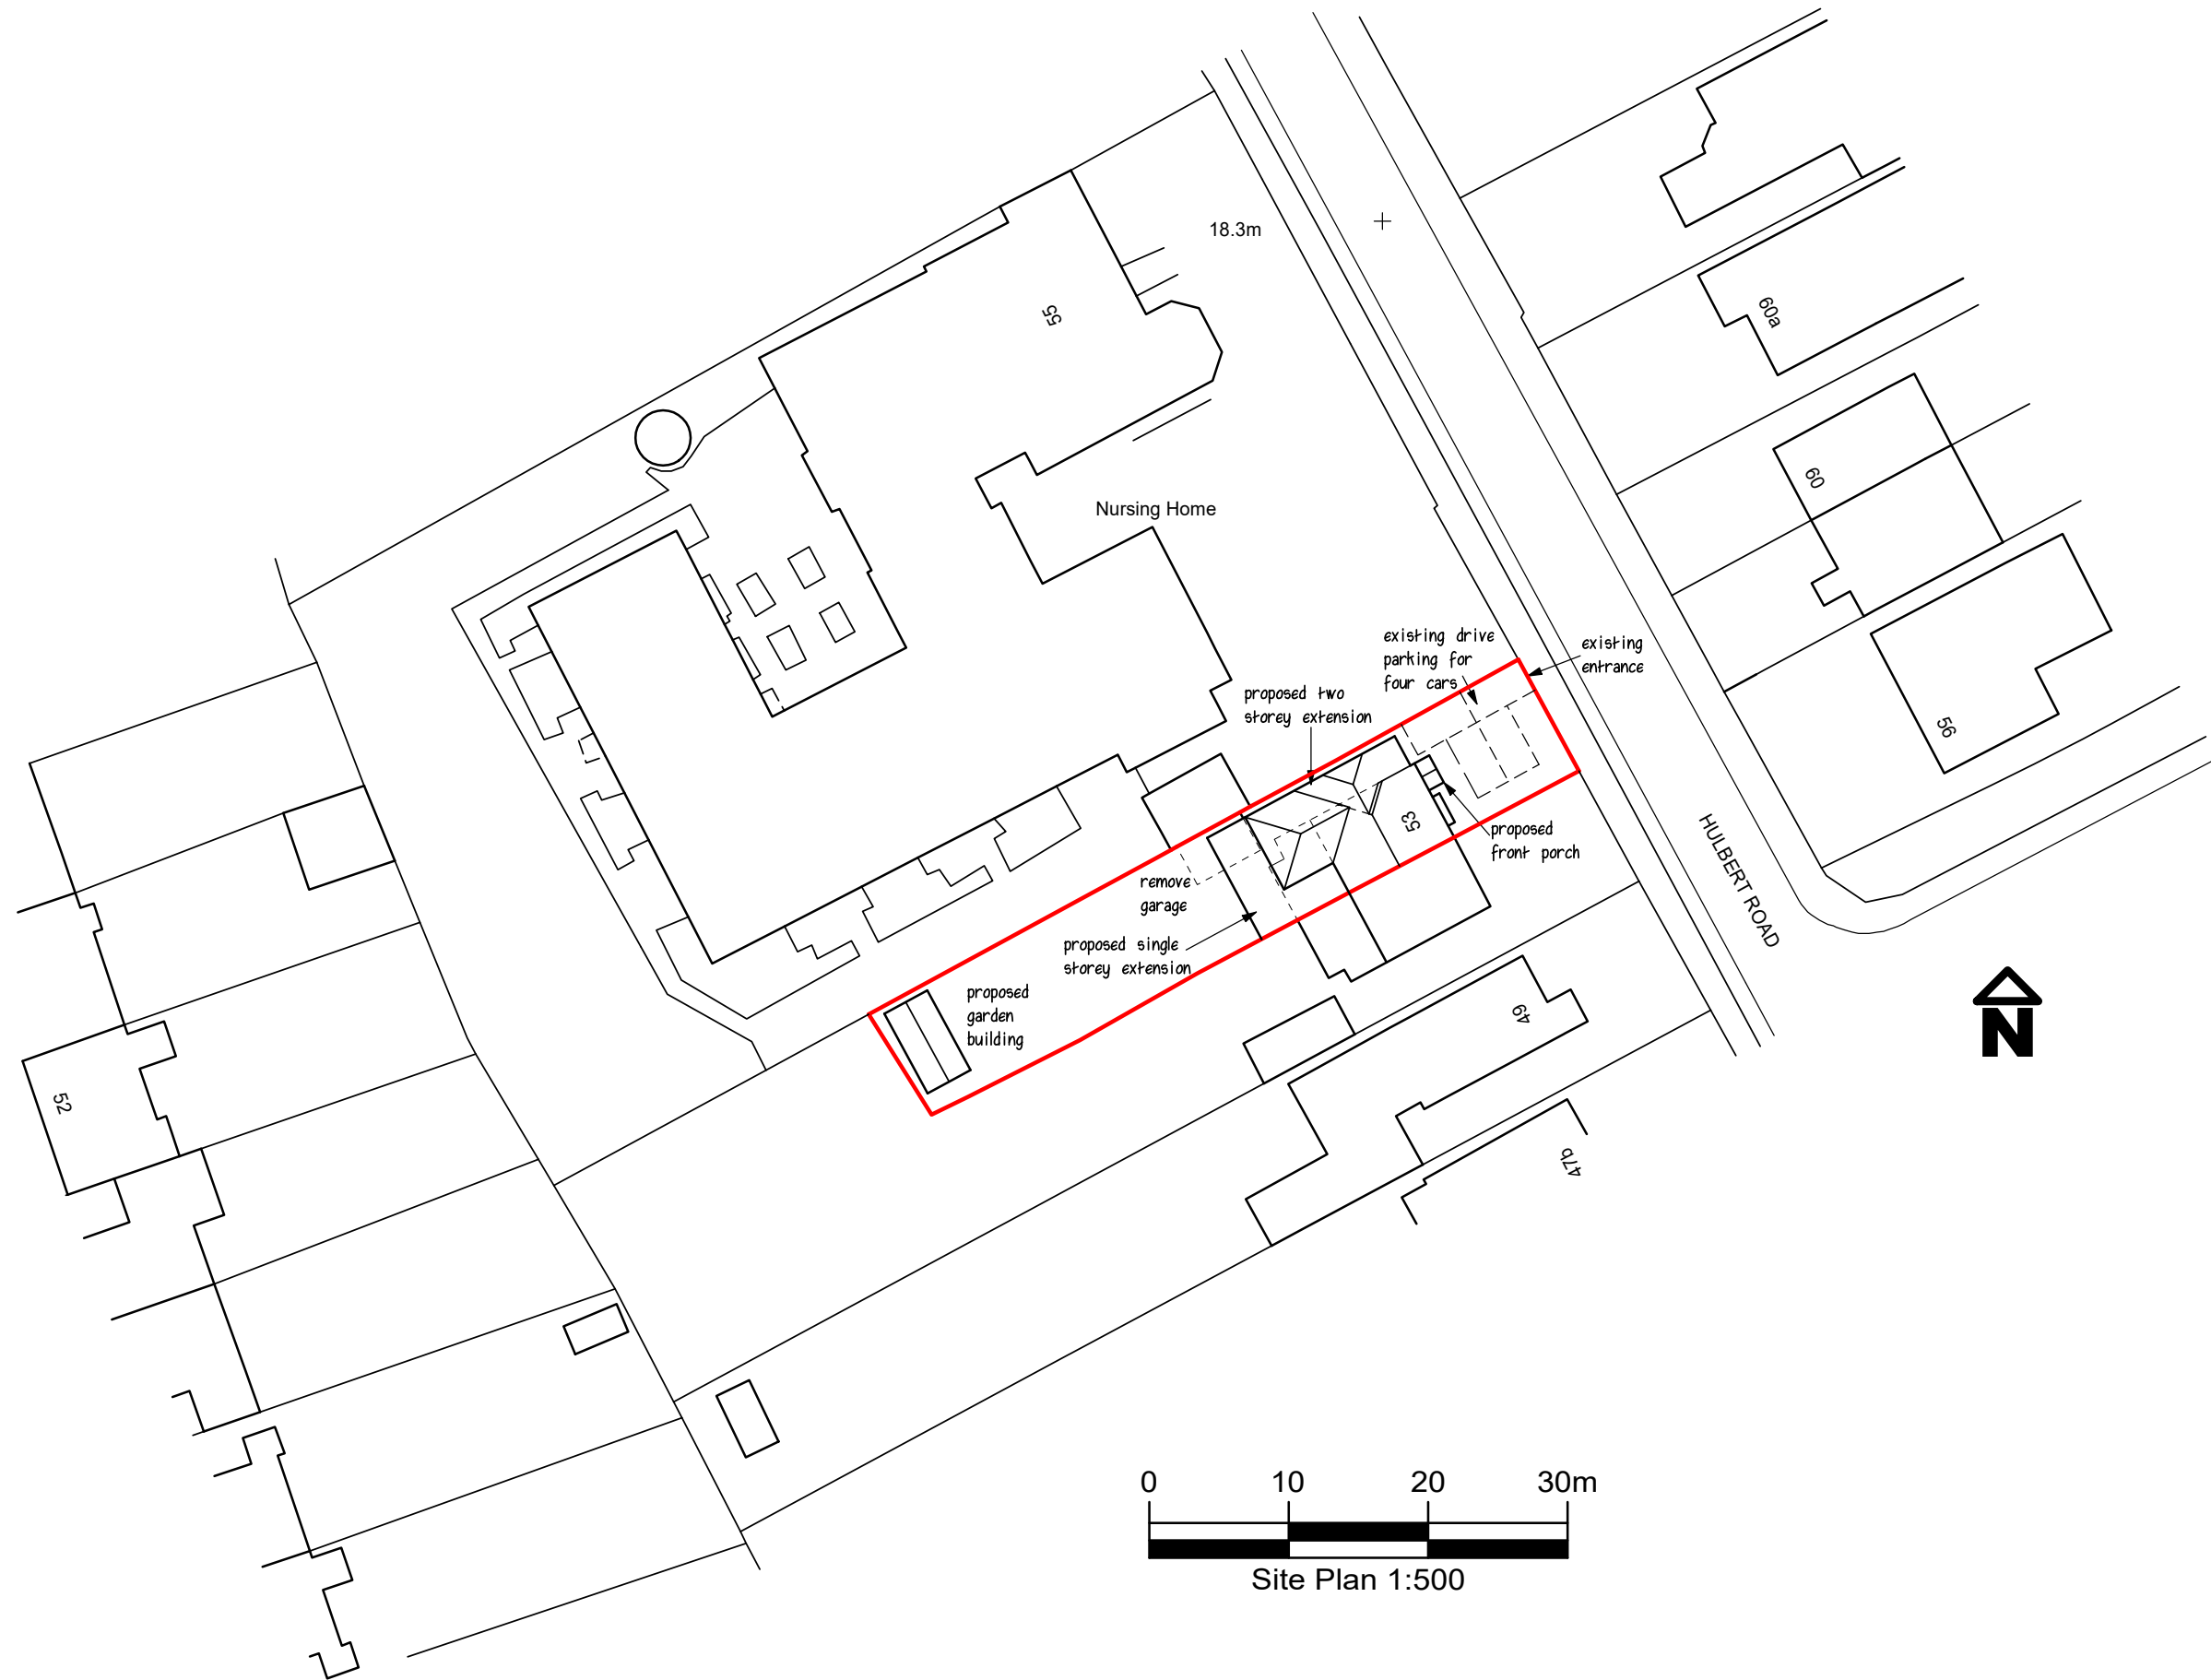


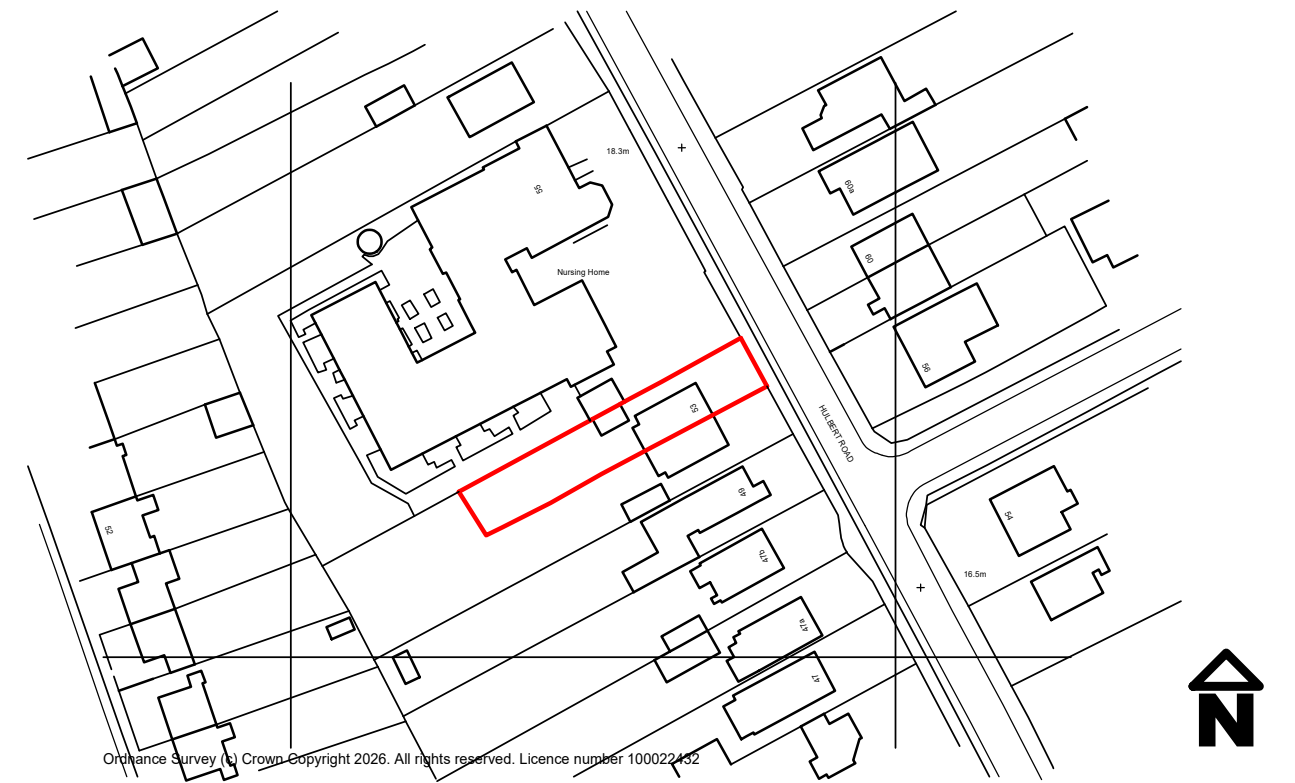

MARTIN MOYSE M.R.I.C.S

Chartered Building Surveyor

Title: **SITE & LOCATION PLANS**

Address: **53 HULBERT ROAD,
BEDHAMPTON, HAVANT,
HAMPSHIRE PO9 3TB**

Scale: A2 - 1 to 500, 1 to 1250

Date: May 2026

Drawing No:03

This drawing does not constitute a specification of work to be done, and is to be read in conjunction with notes. All dimensions to be checked on site. This drawing is copyright ©



12 ST. CATHERINES WAY, DOWNEND, FAREHAM, HAMPSHIRE PO16 8RL
TELEPHONE: 01329 236279 FACSIMILE: 01329 220149 E-MAIL: martin@martinmoyse.com