
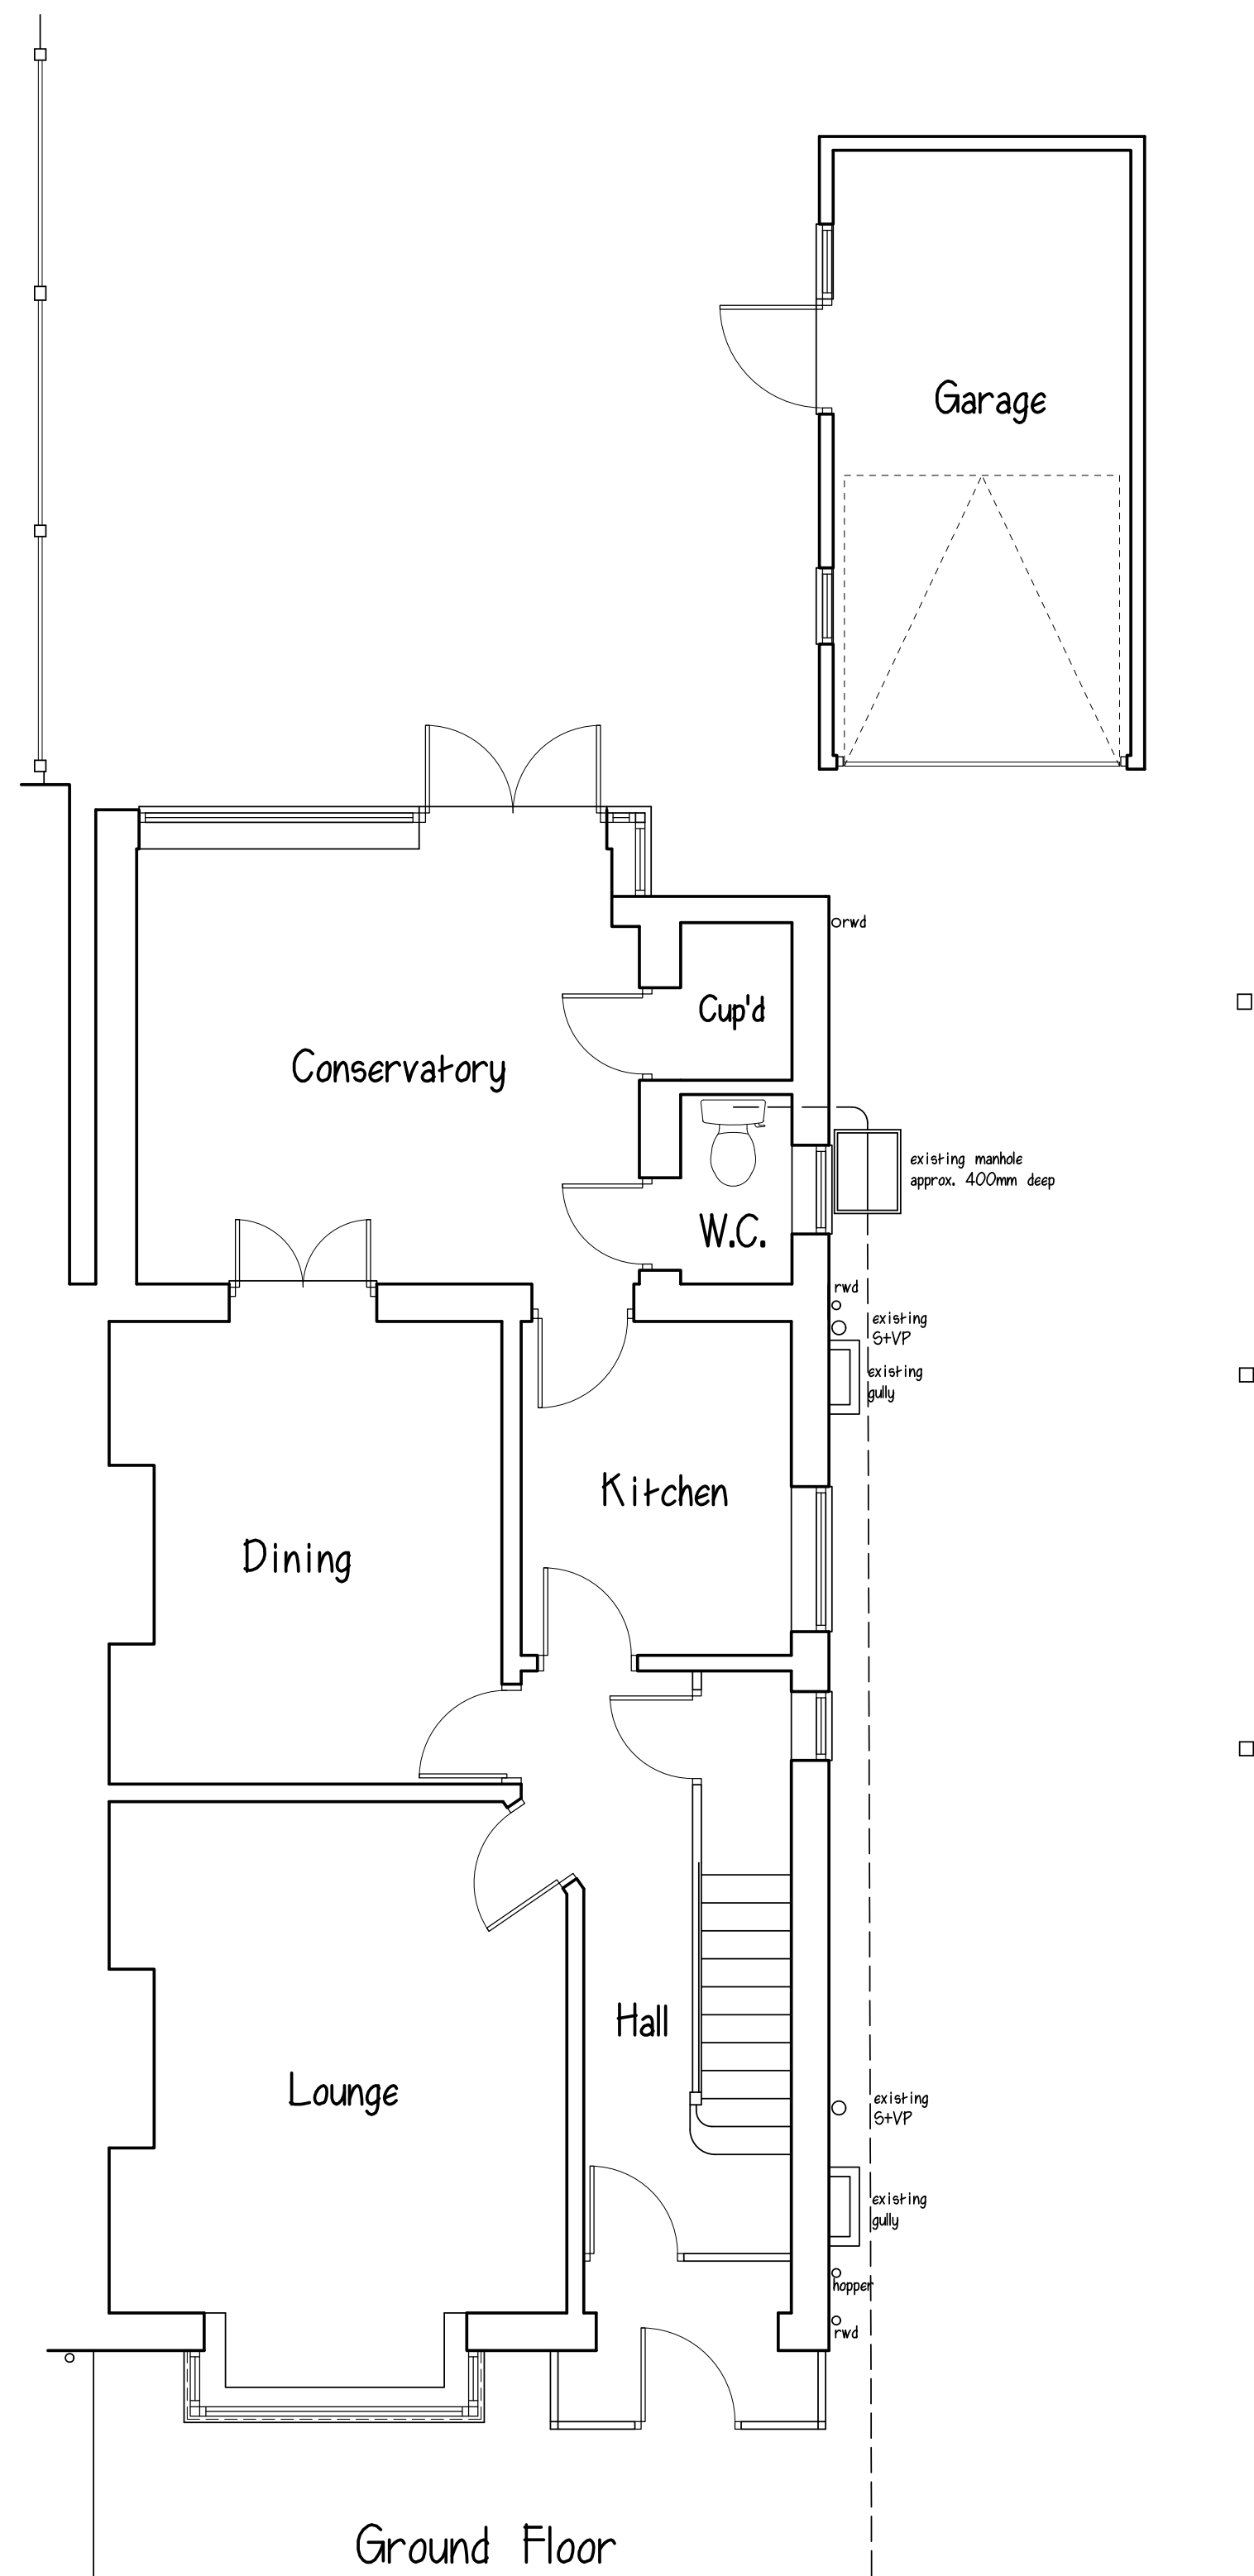
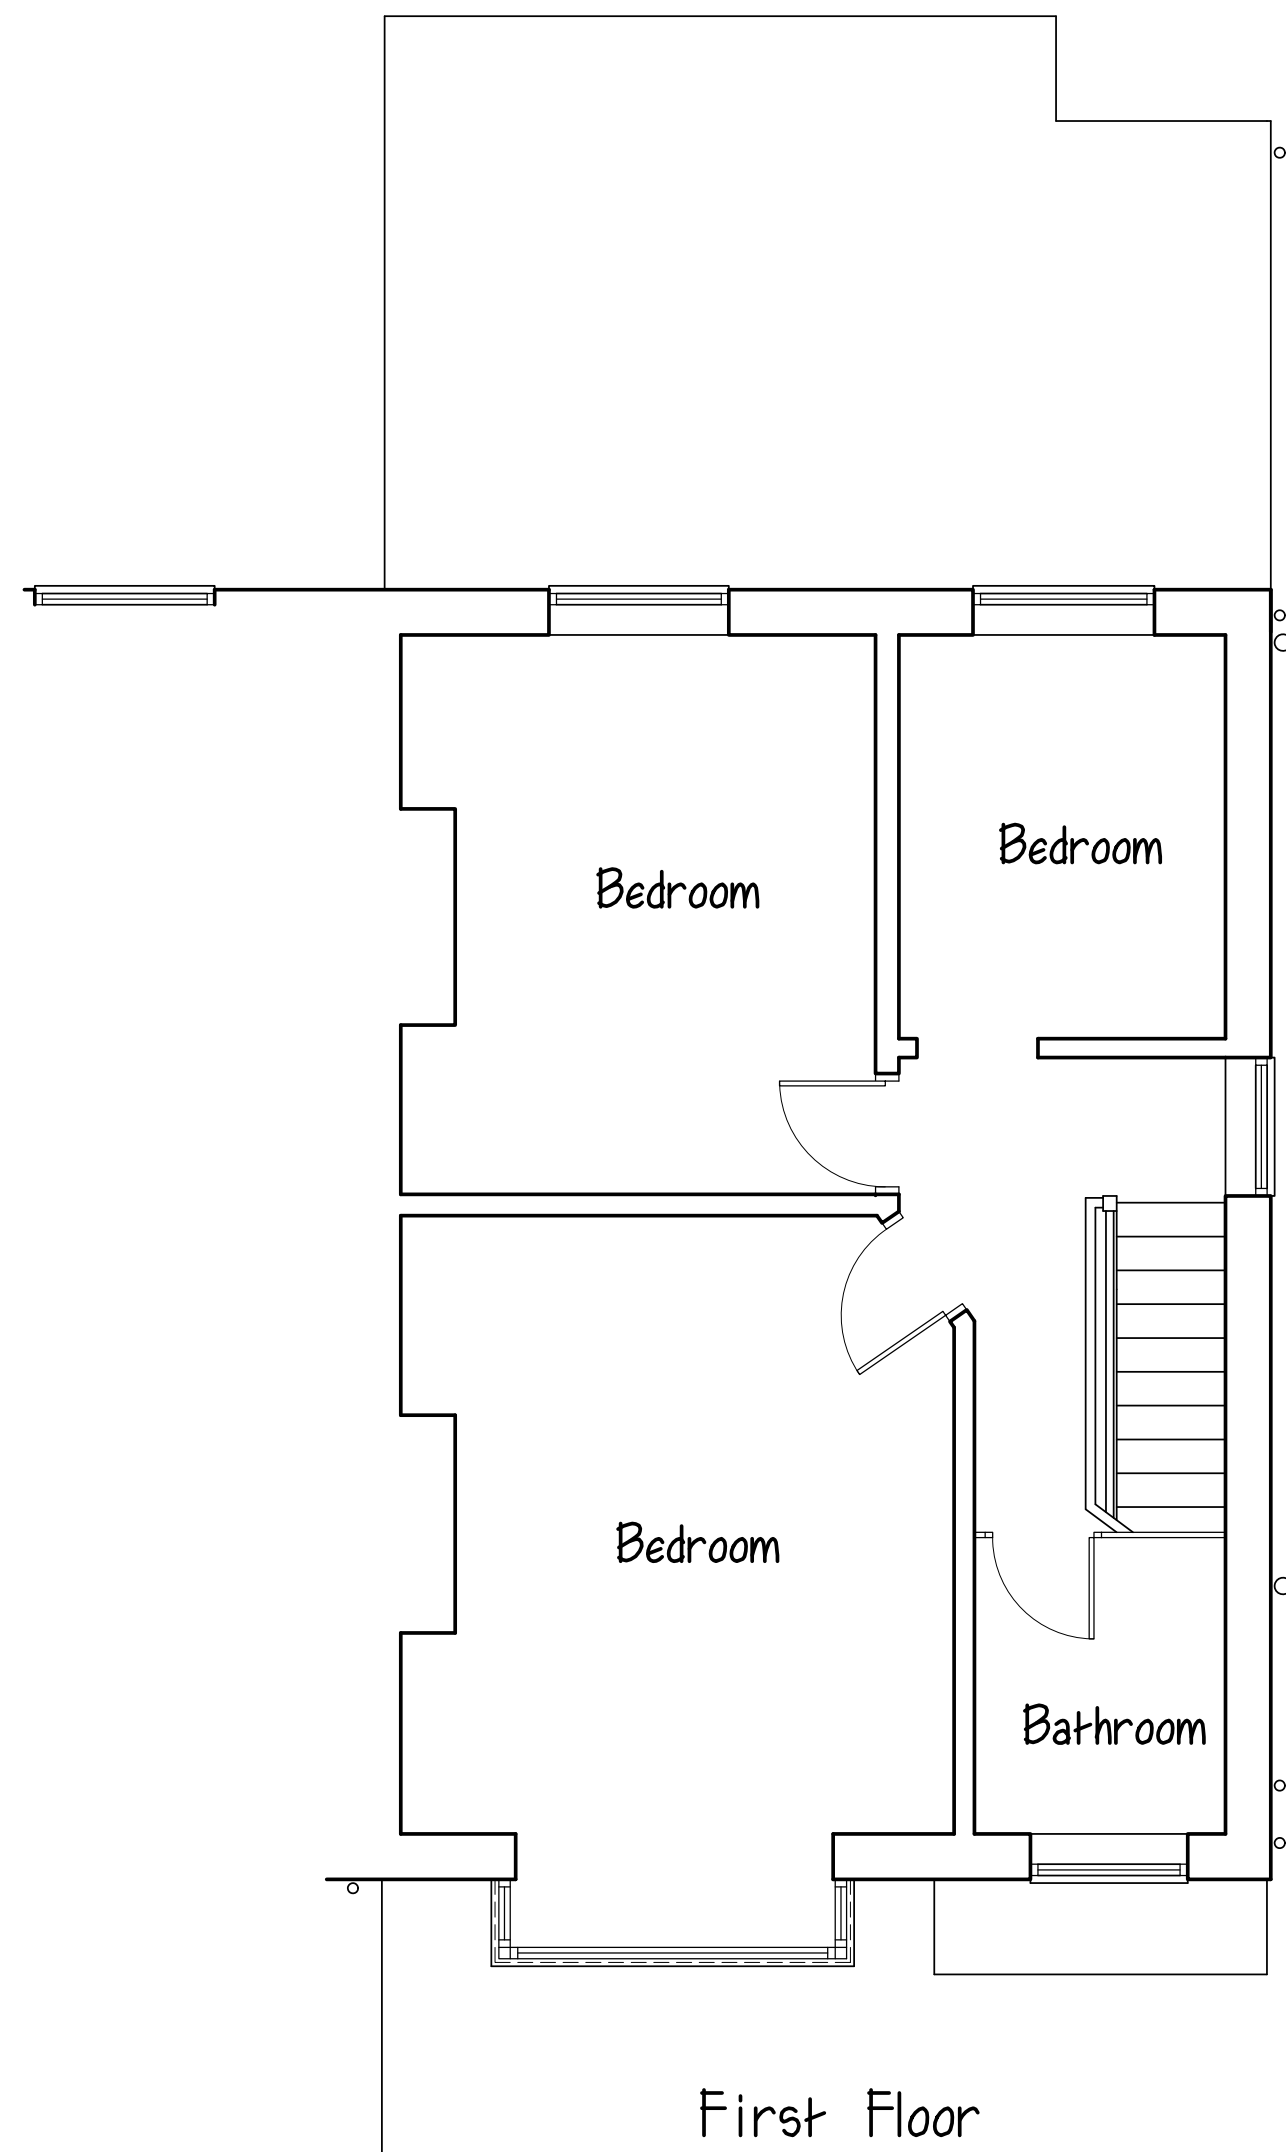
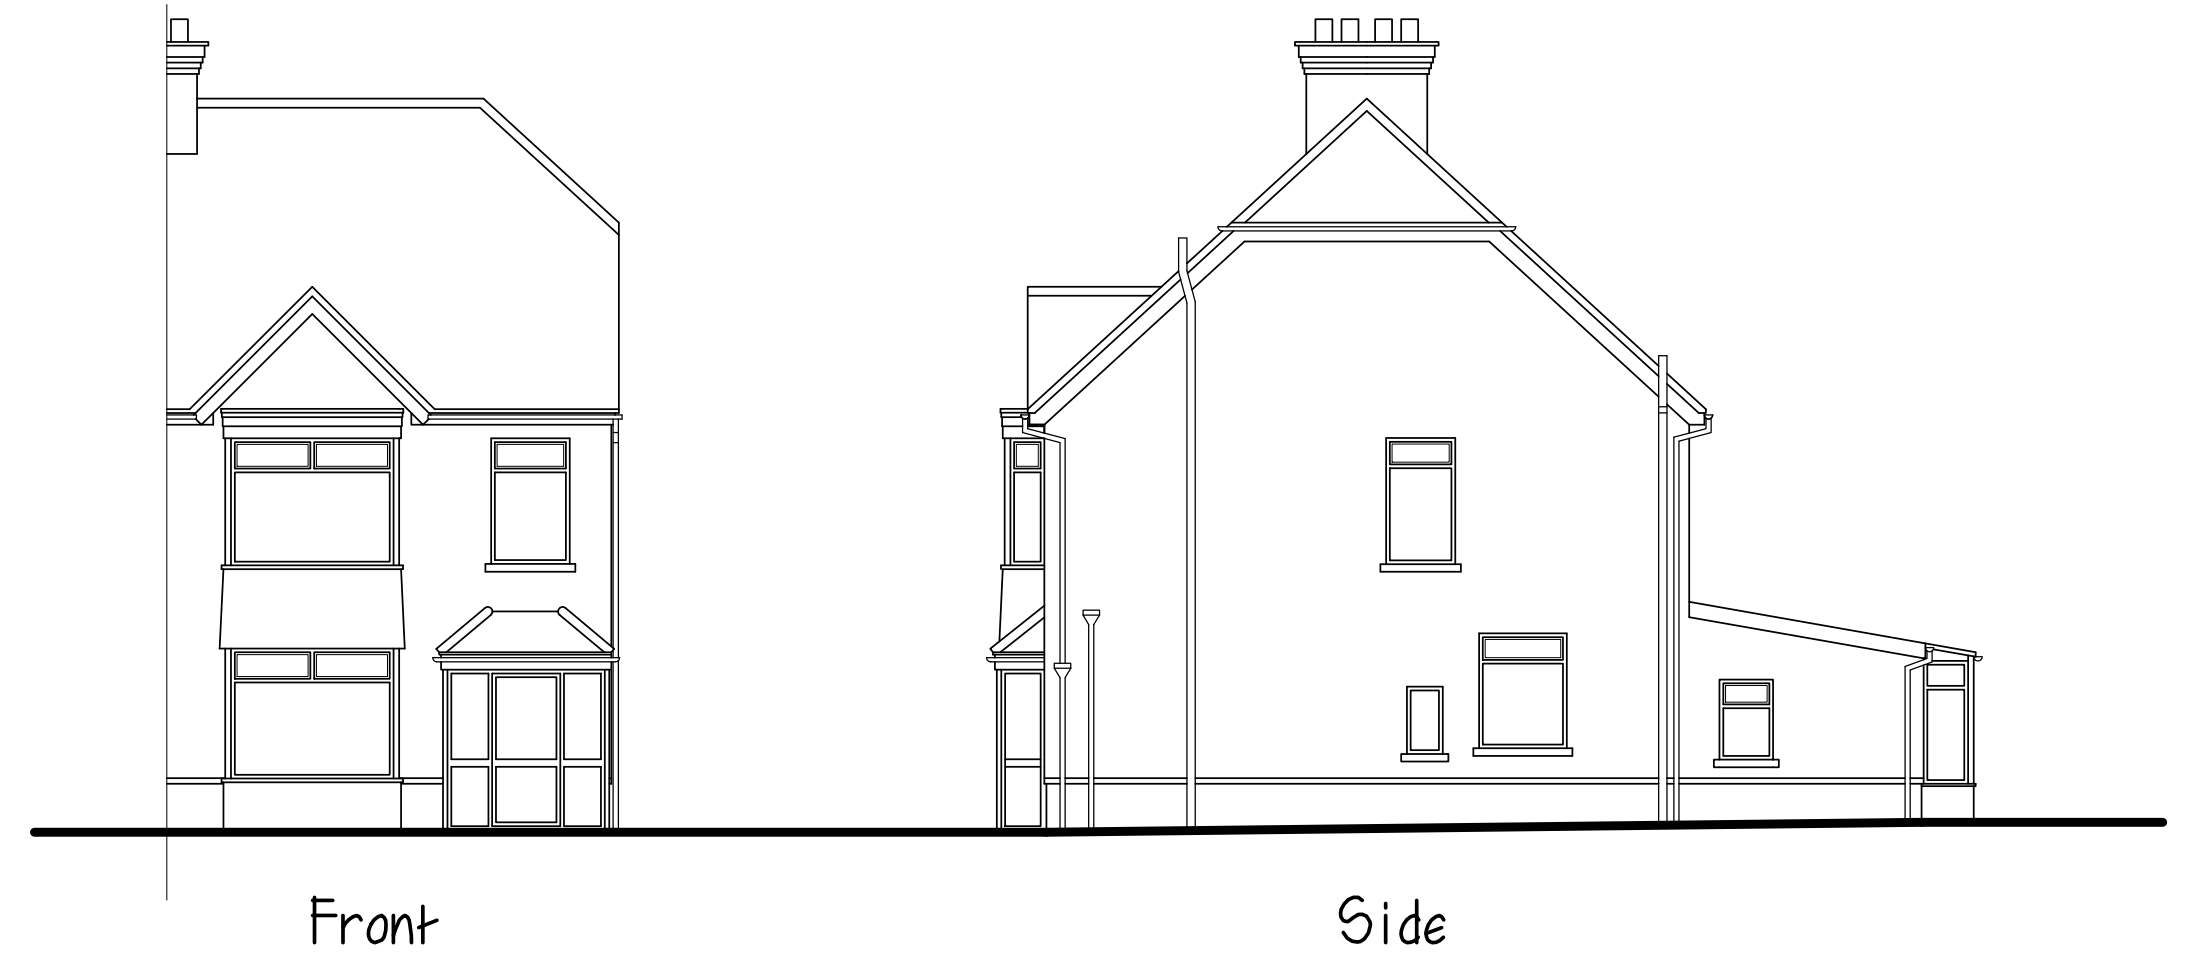


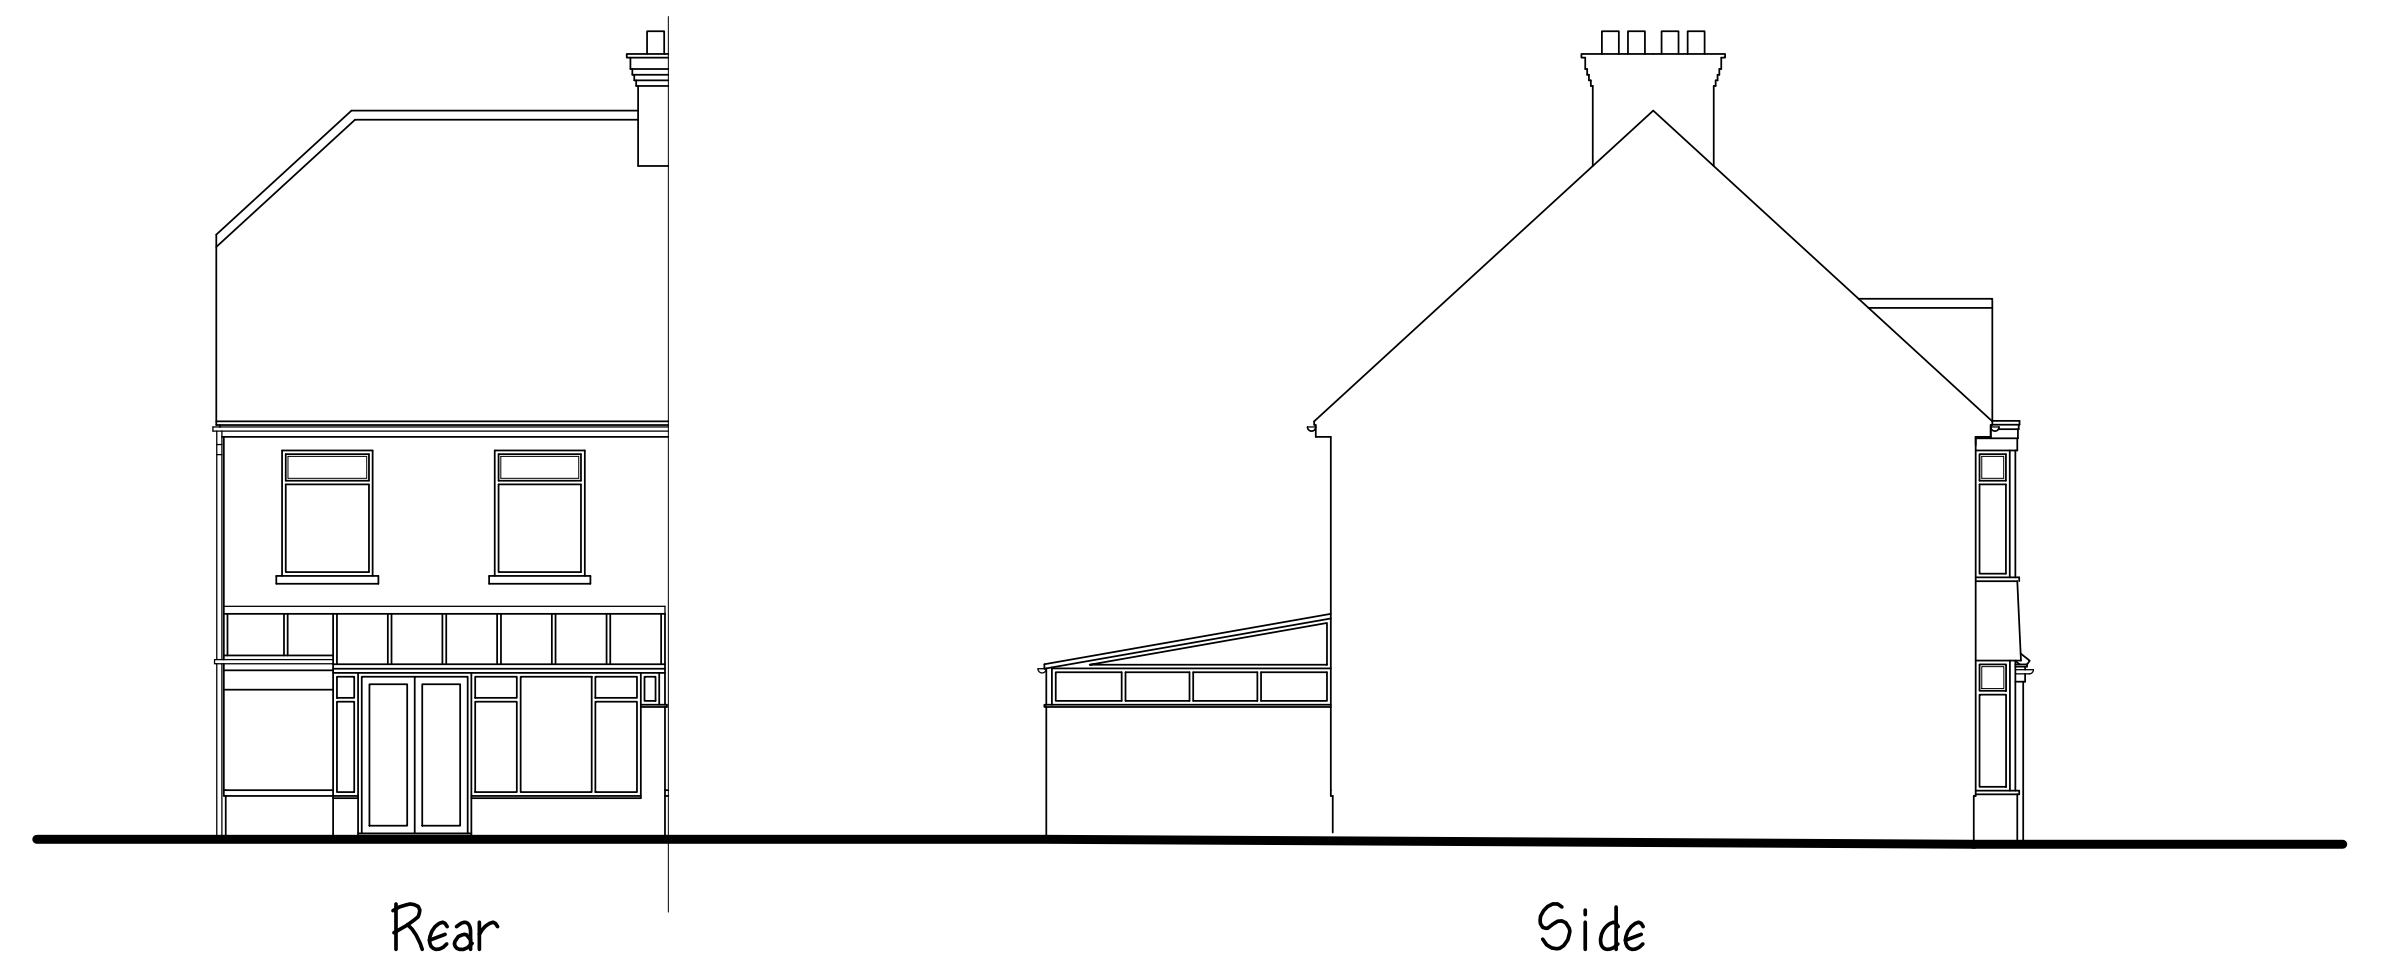

MARTIN MOYSE M.R.I.C.S
Chartered Building Surveyor

Title: EXISTING

Address: **53 HULBERT ROAD,
BEDHAMPTON, HAVANT,
HAMPSHIRE PO9 3TB**

Scale: A1 - Plans 1 to 50, Elevations 1 to 100 Date: May 2026 Drawing No: 01

This drawing does not constitute a specification of work to be done, and is to be read in conjunction with notes.
All dimensions to be checked on site. This drawing is copyright ©

RICS 12 ST. CATHERINES WAY, DOWNDEN, FAREHAM, HAMPSHIRE PO16 8RL
TELEPHONE: 01329 236279 FACSIMILE: 01329 220149 E-MAIL: martin@martinmoyses.com

