





EXISTING VIEW OF AREA



PROPOSED HEAT PUMP UNIT

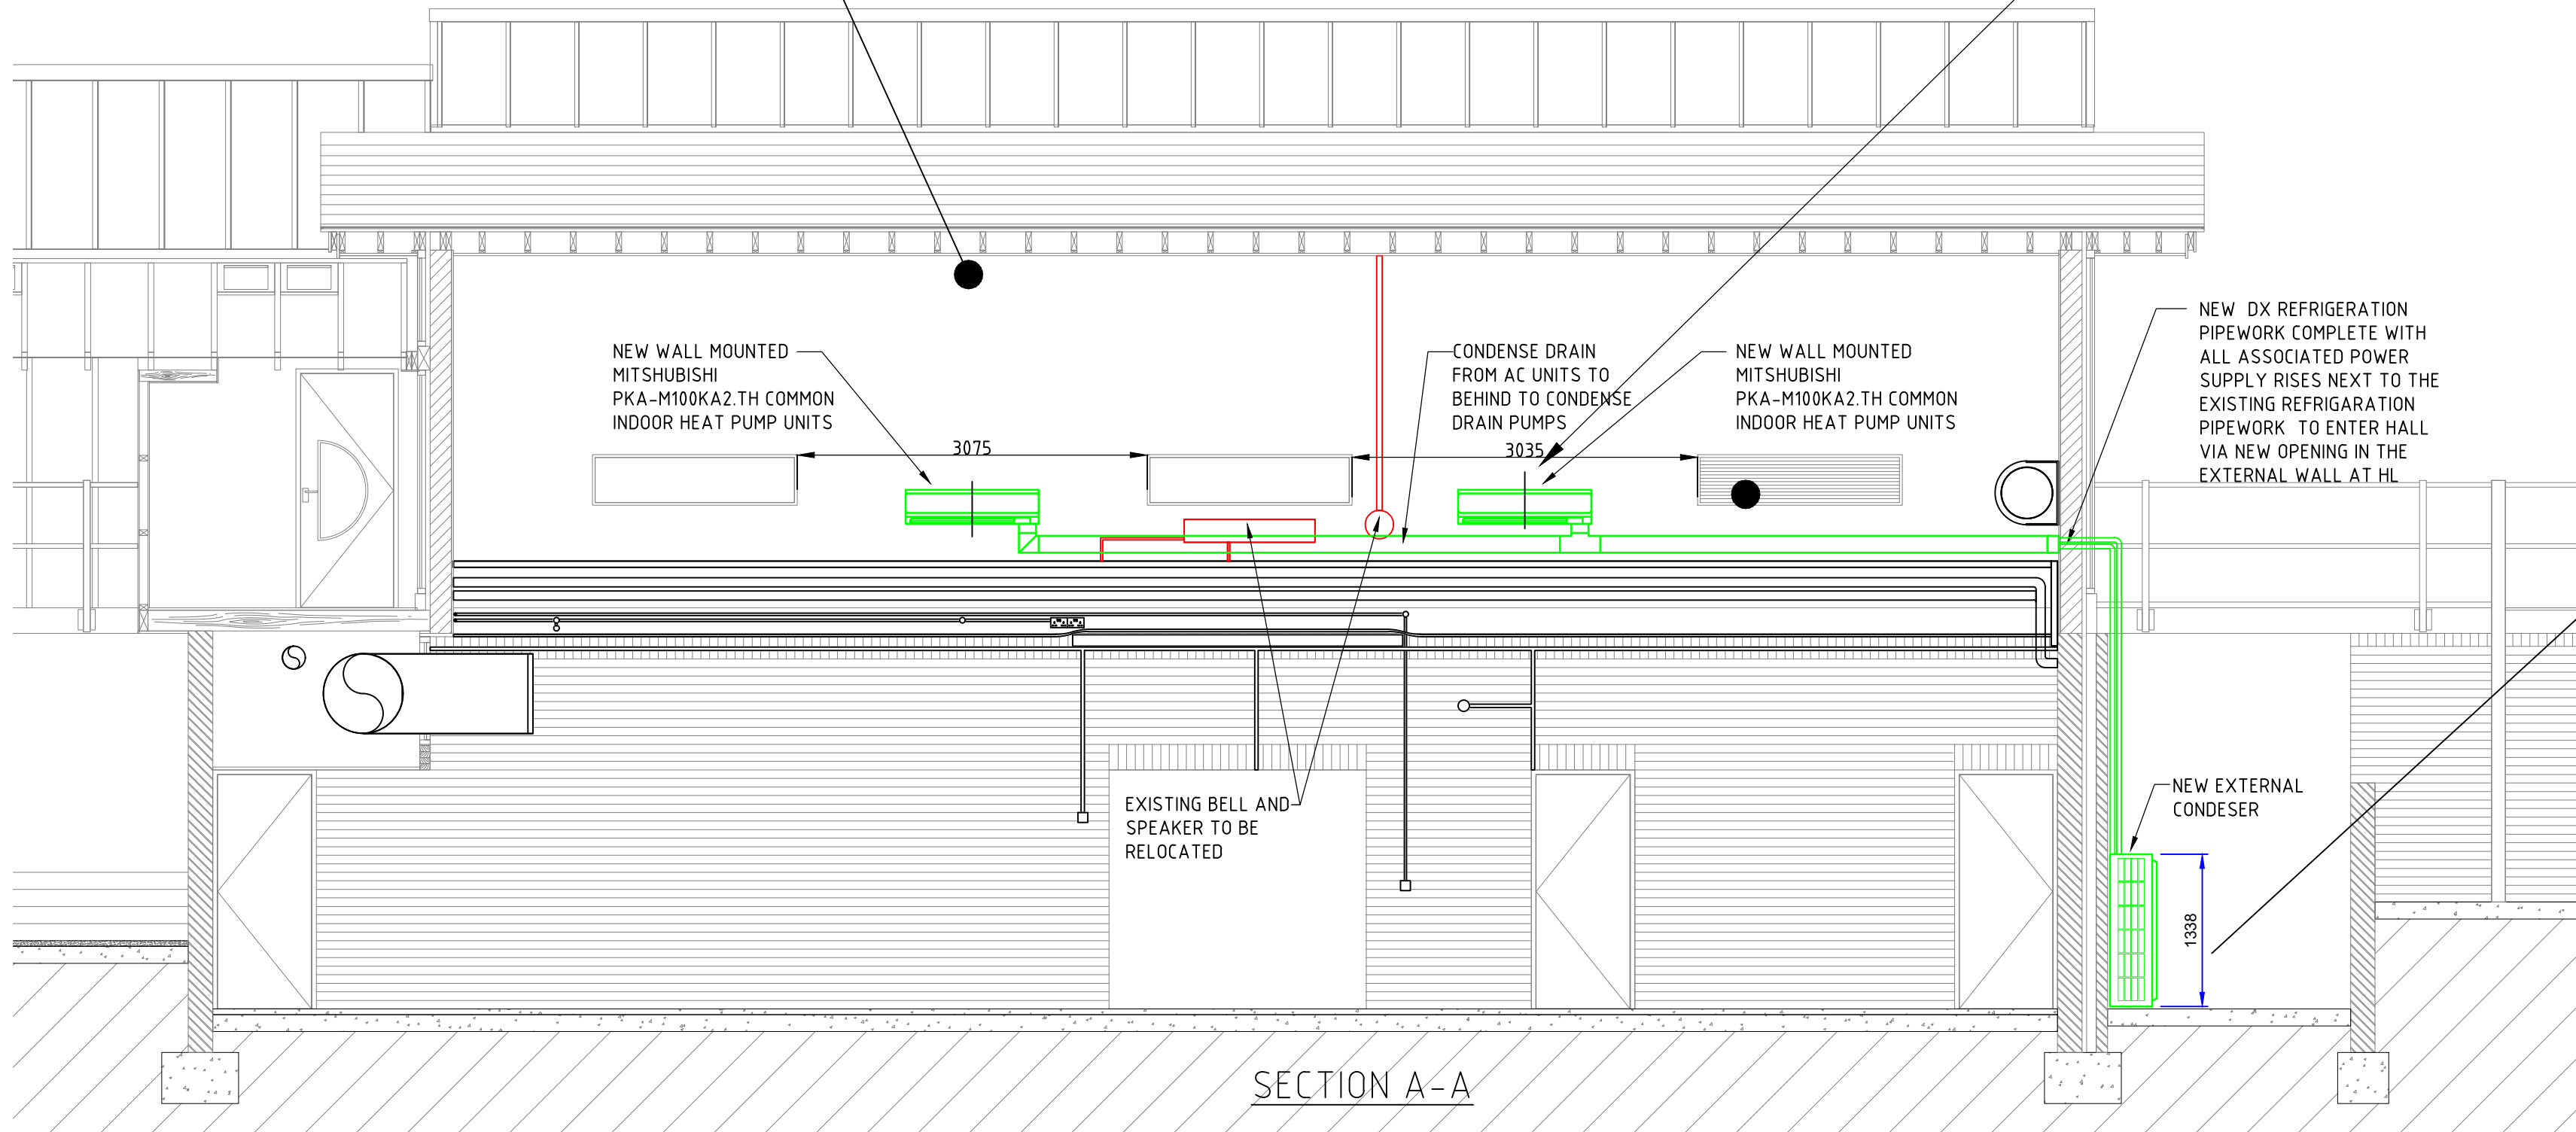


EXISTING VIEW OF AREA

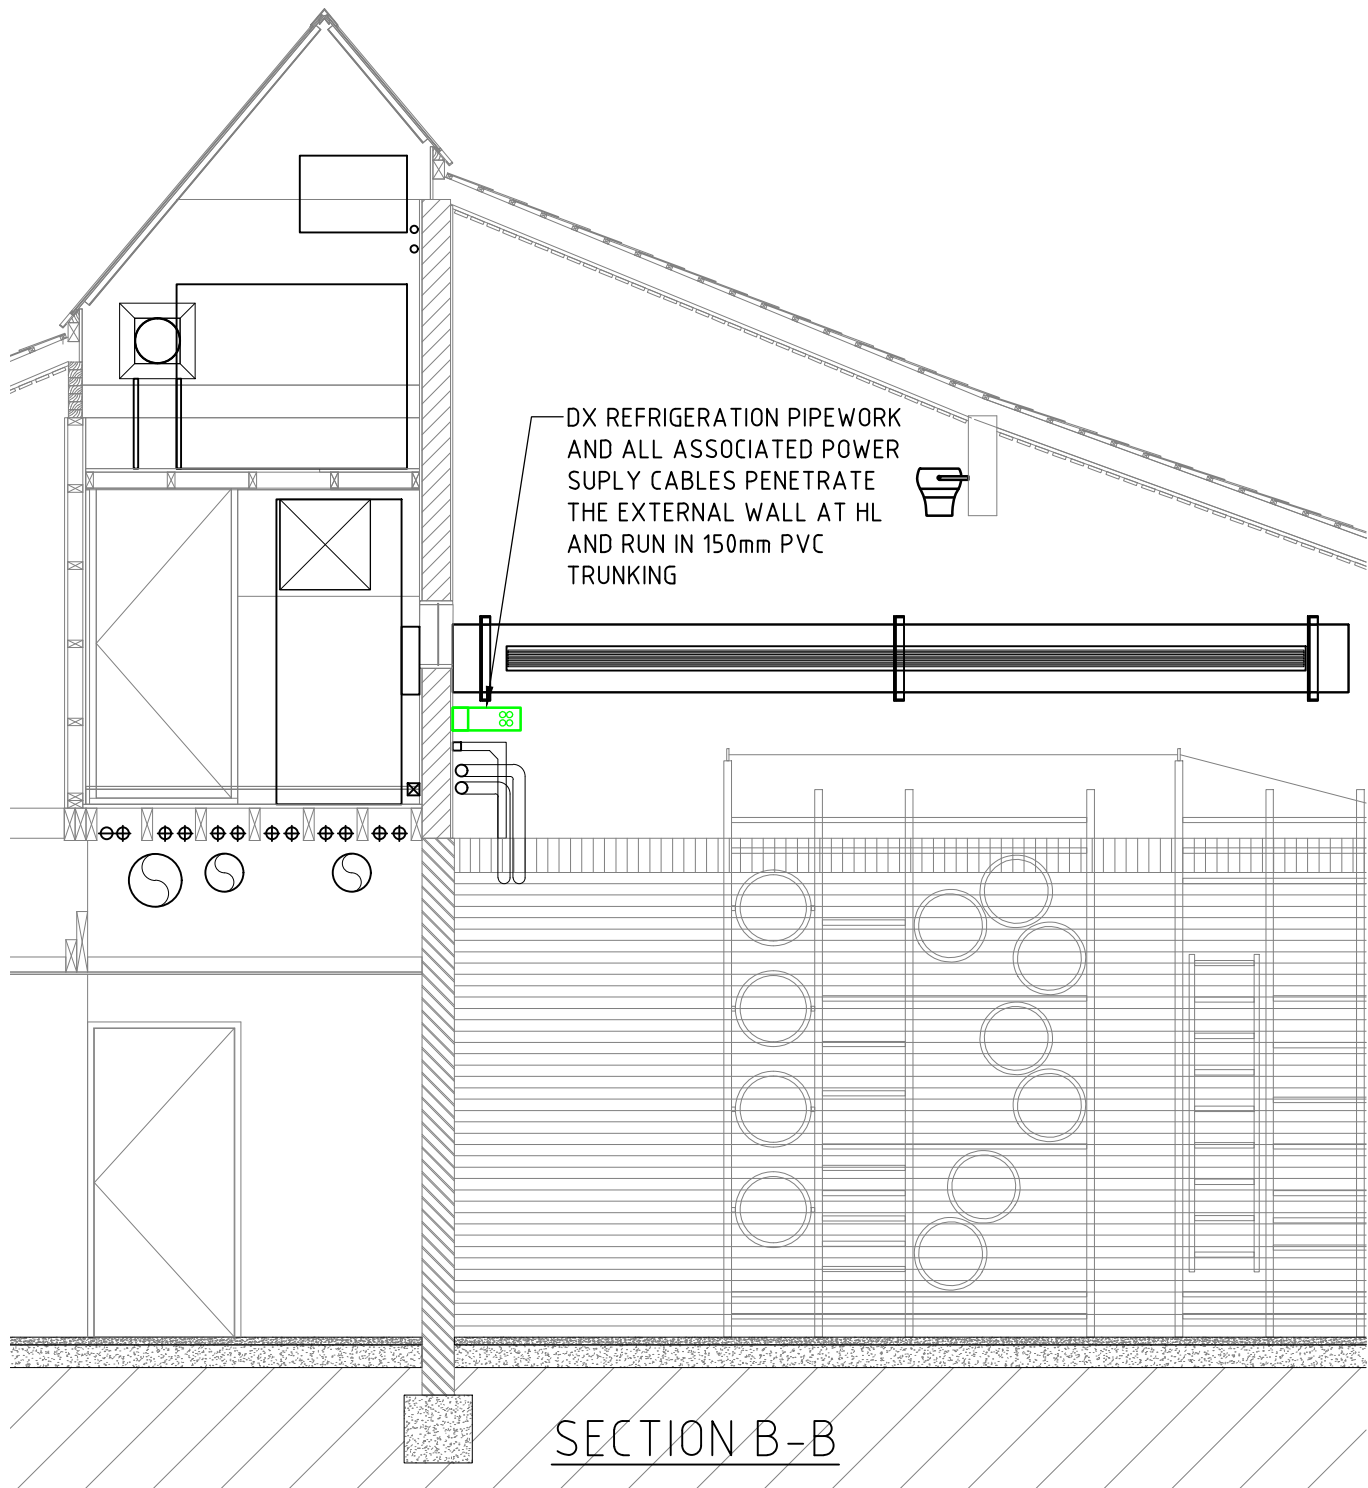

General Notes

- THIS DRAWING SHALL BE READ IN CONJUNCTION WITH ALL OTHER TENDER & CONTRACT DOCUMENTATION ISSUED FOR THIS PROJECT.
- DO NOT SCALE THIS DRAWING. ALL DIMENSIONS ARE IN MILLIMETRES UNLESS STATED OTHERWISE & SHALL BE CHECKED & VERIFIED ON SITE BEFORE CONSTRUCTION. FOR WALL SETTING OUT DIMENSIONS REFER TO ARCHITECTS DRAWINGS.
- THE INSTALLATION SHALL BE CARRIED OUT IN STRICT ACCORDANCE WITH THE PROJECT TENDER DRAWINGS, PARTICULAR REQUIREMENTS & STANDARD SPECIFICATIONS 7 THE CURRENT EDITION OF THE WIRING REGULATIONS (BS7671).
- FINAL POSITION OF ALL EQUIPMENT SHALL BE AGREED ON SITE WITH THE ENGINEER PRIOR TO INSTALLATION.
- THE CONTRACTOR SHALL CO-ORDINATE THE WORKS WITH ALL OTHER TRADES PRIOR TO COMMENCEMENT.
- WHERE ANY OF THE EXISTING INSTALLATION DETAILED TO BE RE-USED IS FOUND TO BE OF A DUBIOUS STANDARD, CLARIFYING INSTRUCTIONS SHALL BE SOUGHT FROM THE PROJECT ENGINEER.
- THE CONTRACTOR SHALL LIAISE & CO-ORDINATE WITH ALL SPECIALIST CONTRACTORS EMPLOYED FOR THE WORKS.
- ISOLATE, REMOVE & PROTECT ANY SERVICES TO ALLOW DEMOLITION WORKS TO TAKE PLACE IN ACCORDANCE WITH THE SCOPE OF WORKS.
- ALL ITEMS OF EQUIPMENT TO BE REMOVED & NOT RE-USED, SHALL BE OFFERED TO THE CLIENT'S REPRESENTATIVE & IF NOT REQUIRED, CONFIRMATION FOR THEIR DISPOSAL SHALL BE OBTAINED FROM THE PROJECT ENGINEER.
- THE CONTRACTOR SHALL ENSURE THE ACOUSTIC INTEGRITY & FIRE RATING OF WALLS & PARTITIONS, IS MAINTAINED WHERE SERVICES ARE REQUIRED TO PASS THROUGH.

Notes:

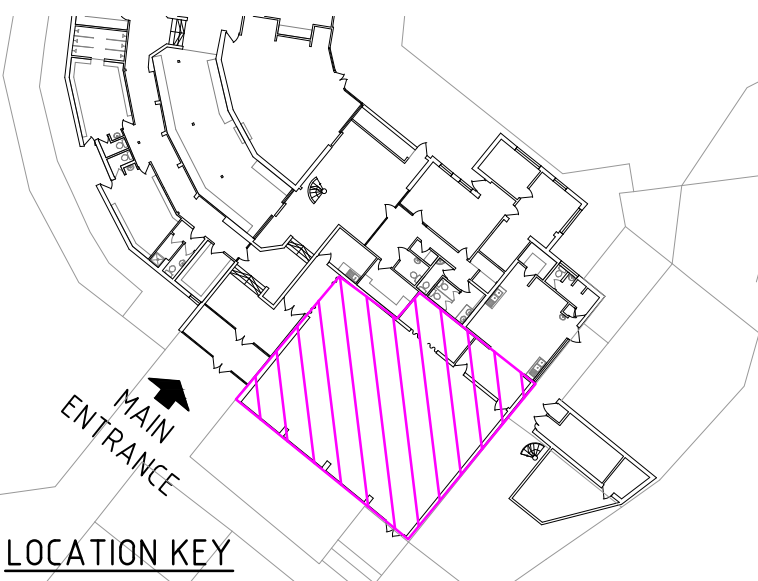

TENDER

Rev	Description	Date	By

The Castle
Upper High Street
Winchester
SO23 8UJ



PROJECT NAME
BOSMERE JUNIOR
VENTILATION IMPROVEMENTS

SHEET NAME
MECHANICAL ENGINEERING SERVICES
PROPOSED NEW VENTILATION
SECTIONS

SCALE
1:50 @ A1

DRAWN CMcG **CHKD** KK **APRV**

DRAWING No.
project code - originator - volume - level - type - role - number version
P14865-HCC-00-DR-M-8801 P1

SUITABILITY
code description