


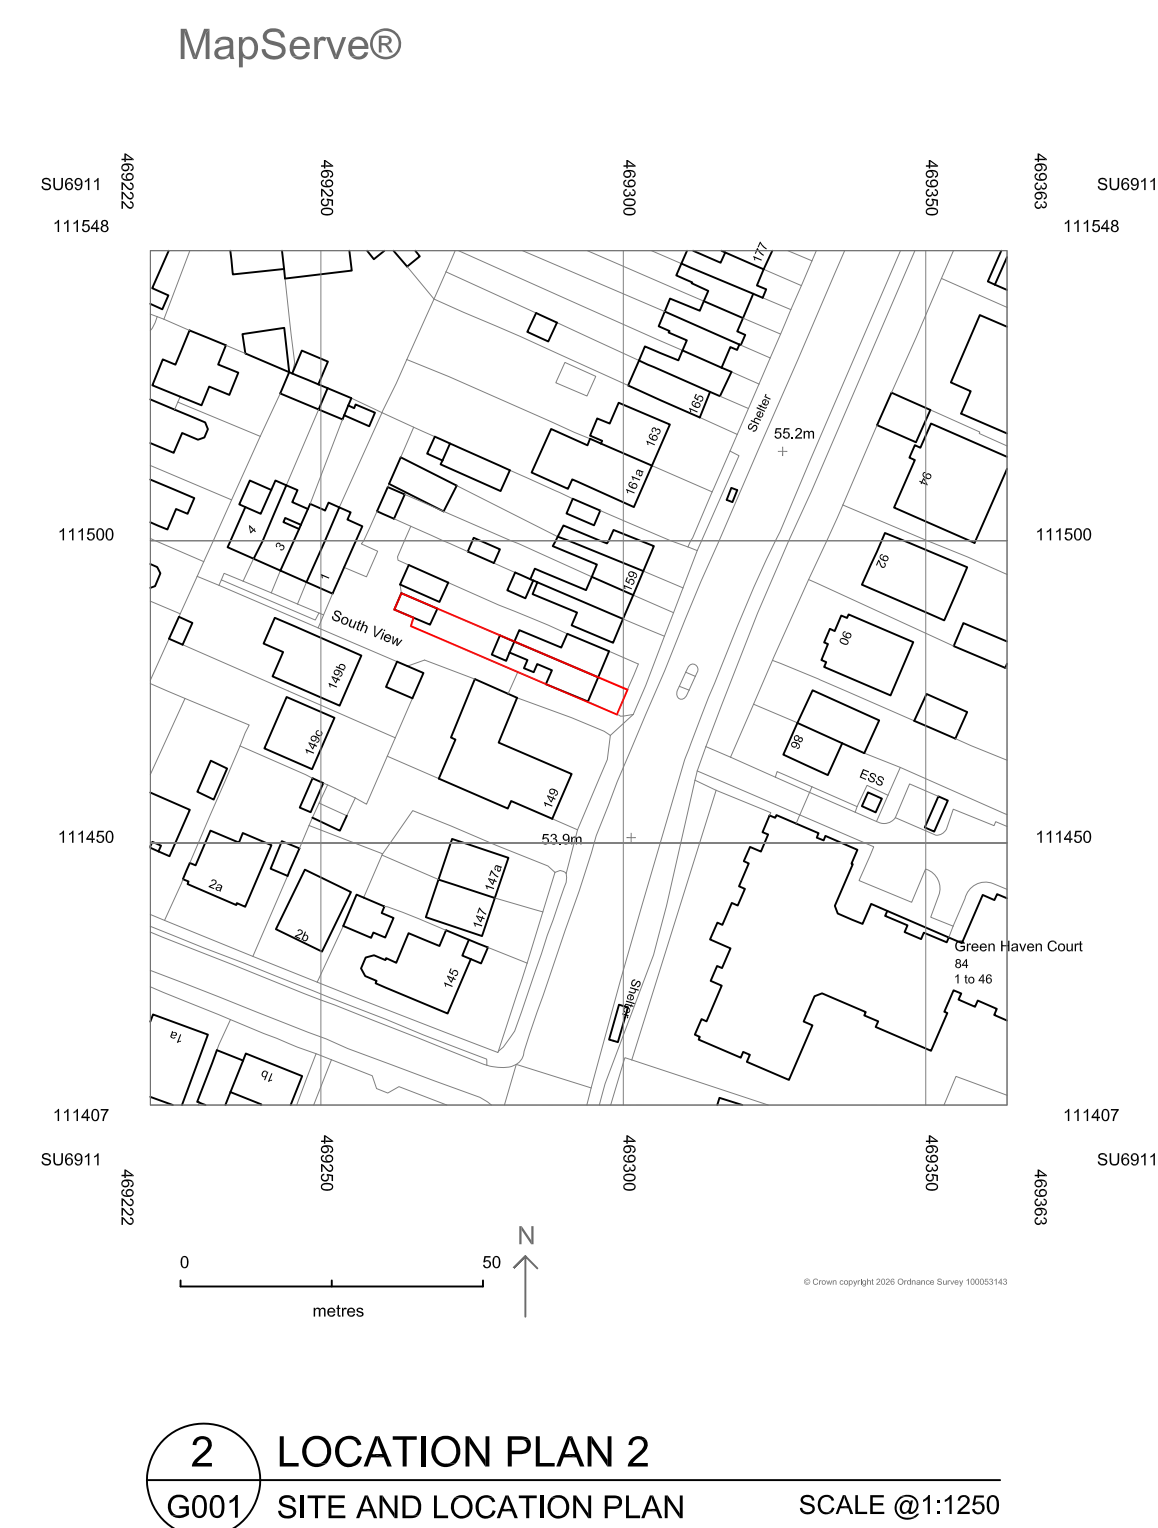

NOTE: DO NOT SCALE FROM THIS DRAWING, (EXCEPT FOR PLANNING PURPOSES). THIS DRAWING IS FOR IDENTIFICATION PURPOSES ONLY, IT IS INDICATIVE AND SOLELY INTENDED TO ILLUSTRATE THE GENERAL TYPE AND APPROXIMATE LOCATIONS OF THE VARIOUS BUILDING ELEMENTS.

[illegible]

NOTE: DO NOT SCALE FROM THIS DRAWING, (EXCEPT FOR PLANNING PURPOSES). THIS DRAWING IS FOR IDENTIFICATION PURPOSES ONLY, IT IS INDICATIVE AND SOLELY INTENDED TO ILLUSTRATE THE GENERAL TYPE AND APPROXIMATE LOCATIONS OF THE VARIOUS BUILDING ELEMENTS.

Client:

Contract Title:

151 LONDON ROAD
WATERLOOVILLE

Clients Approval: _____ Date: _____

Signed: _____ Name: _____

Status:

PLANNING PROPOSAL

Drawing Title:

SITE LOCATION PLAN

Scale: 1:500/1250	Drawn:	Approved:
	Date:	Date:
Contract No. 1450/	Dwg No. G001	Rev. /