


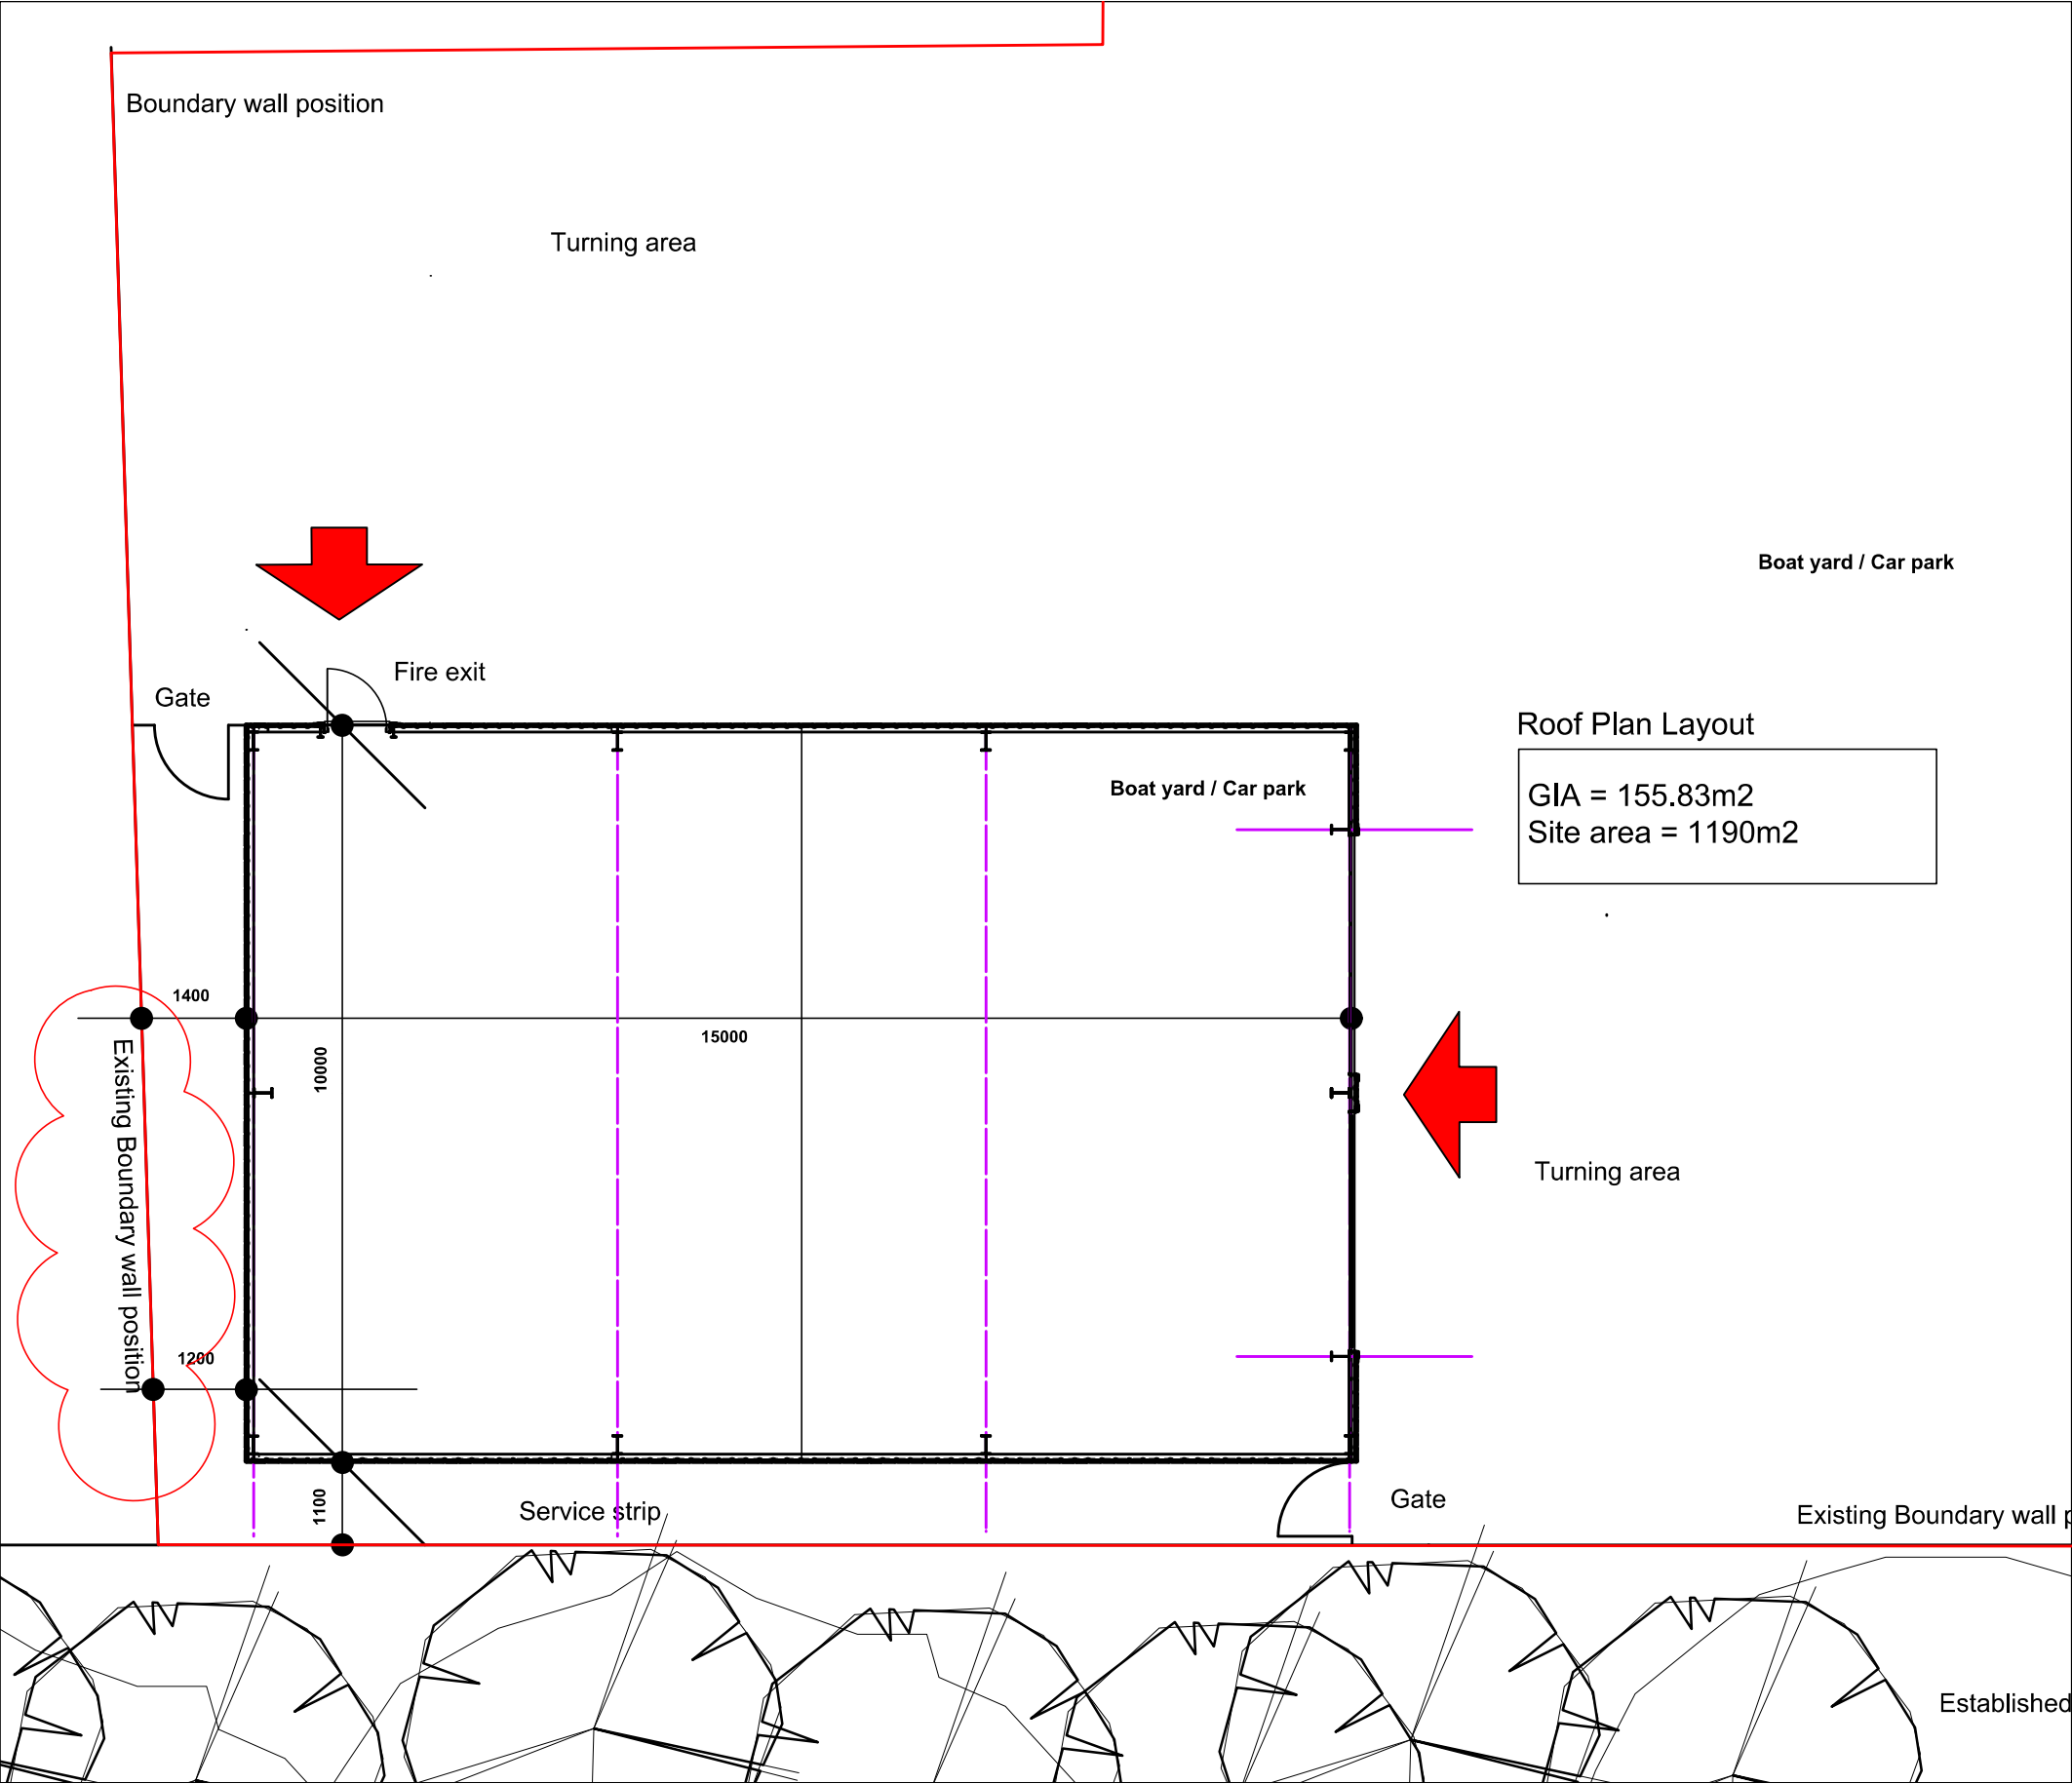

Project : Alterations & Improvements to :
Hayling Yacht Company, Mill Rythe Lane,
Hayling Island, Hampshire. PO11 0QQ.
Client: Hayling MOT Ltd.
Title : Proposed Site Plan
Drawing : Y9025_A1006 / Rev D

Planning

Architectural Planning Ltd.

Building Surveyors, Designers & Project managers.
1a Nutbourne Road, Sandy Point, Hayling Island, Hants . PO11 9RT .
Telephone : 02392 463994, mobile : 07795 633100

rev	description	date	by
A	Preliminary for comments	21.10.25	LR
B	Planning revision	15.5.26	LR
C	Full plans application	19.05.26	LR
D	Dim added boundary wall anotated	16.06.26	LR

