

A3 ORIGINAL

Notes:

1. All pavement thicknesses are in millimetres.
2. Geogrid membrane to be Tensar SS20 or similar approved. Consult overseeing engineer for alternatives.



FOR APPROVAL
NOT FOR CONSTRUCTION

- INITIAL ISSUE.

RHA

04/04/2026

rev.	amendment	checked	date
------	-----------	---------	------



Mayer Brown Limited Lion House
Oriental Road Woking Surrey GU22 8AR
Telephone 01483 750 508 Fax 01483 750 437
wokingoffice@mayerbrown.co.uk www.mayerbrown.co.uk

client

Investing in homes since 1912
grainger plc

project

BEREWOOD, WATERLOOVILLE
TOWN PARK PHASE B

scale	1:20	drawn by	NT	checked by	RHA
-------	------	----------	----	------------	-----

date	JUNE 2026	cad file	704.dwg
------	-----------	----------	---------

title


PAVEMENT CONSTRUCTION DETAILS
BITUMINOUS FOOTWAY CONSTRUCTION

drawing number


GTWVILLE_TP2/707

rev.

-

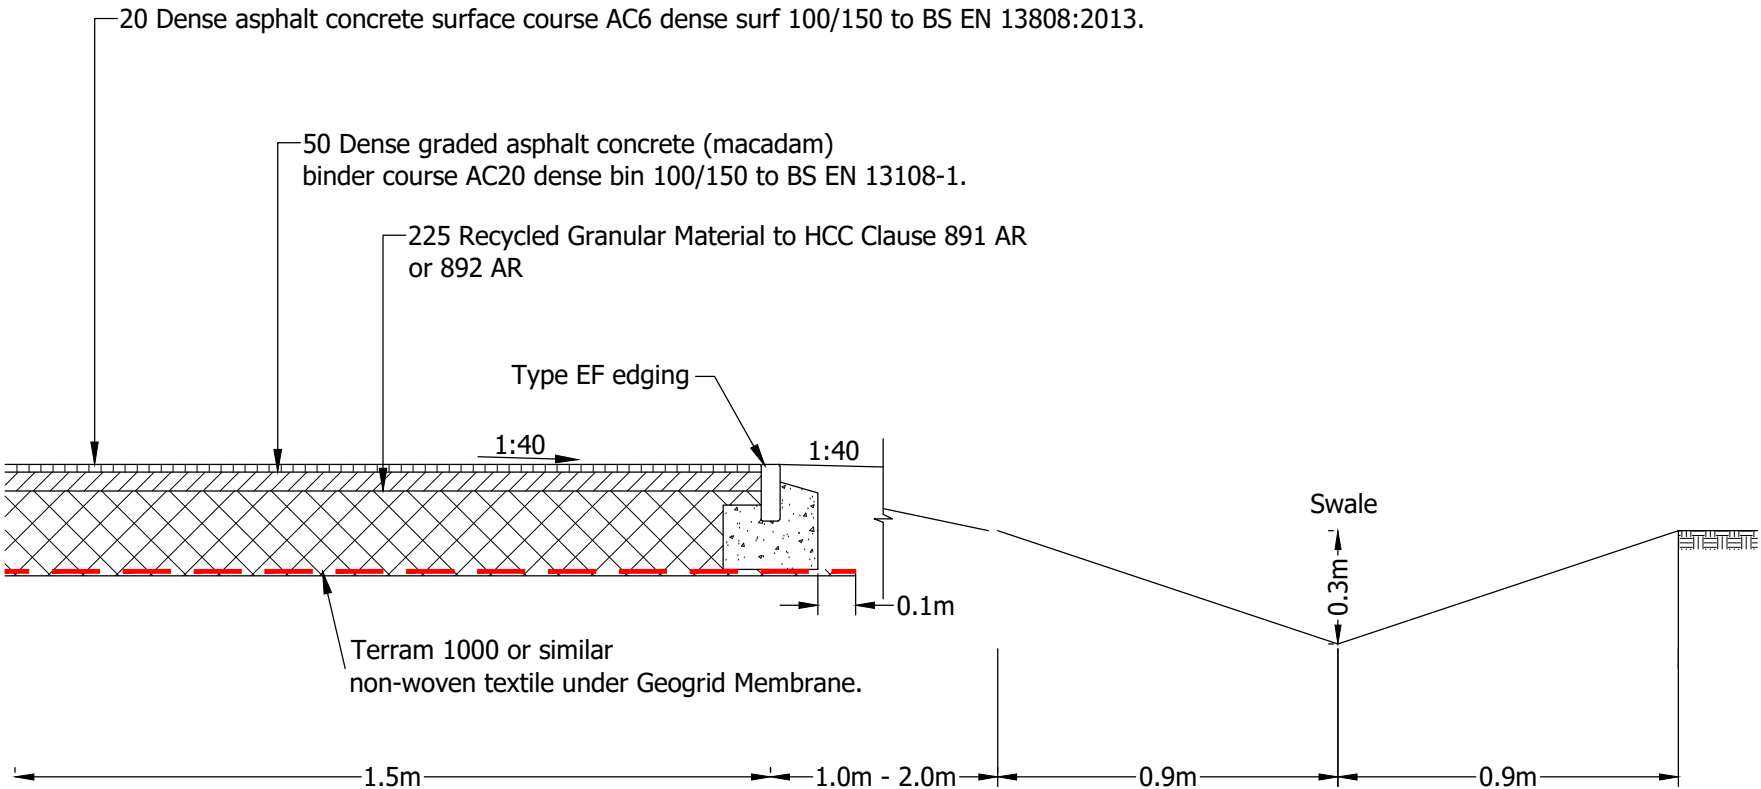

1:20 0 200 400 600 800 1000 mm

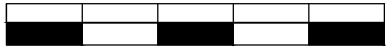

1:1 0 10 20 30 40 50 mm